


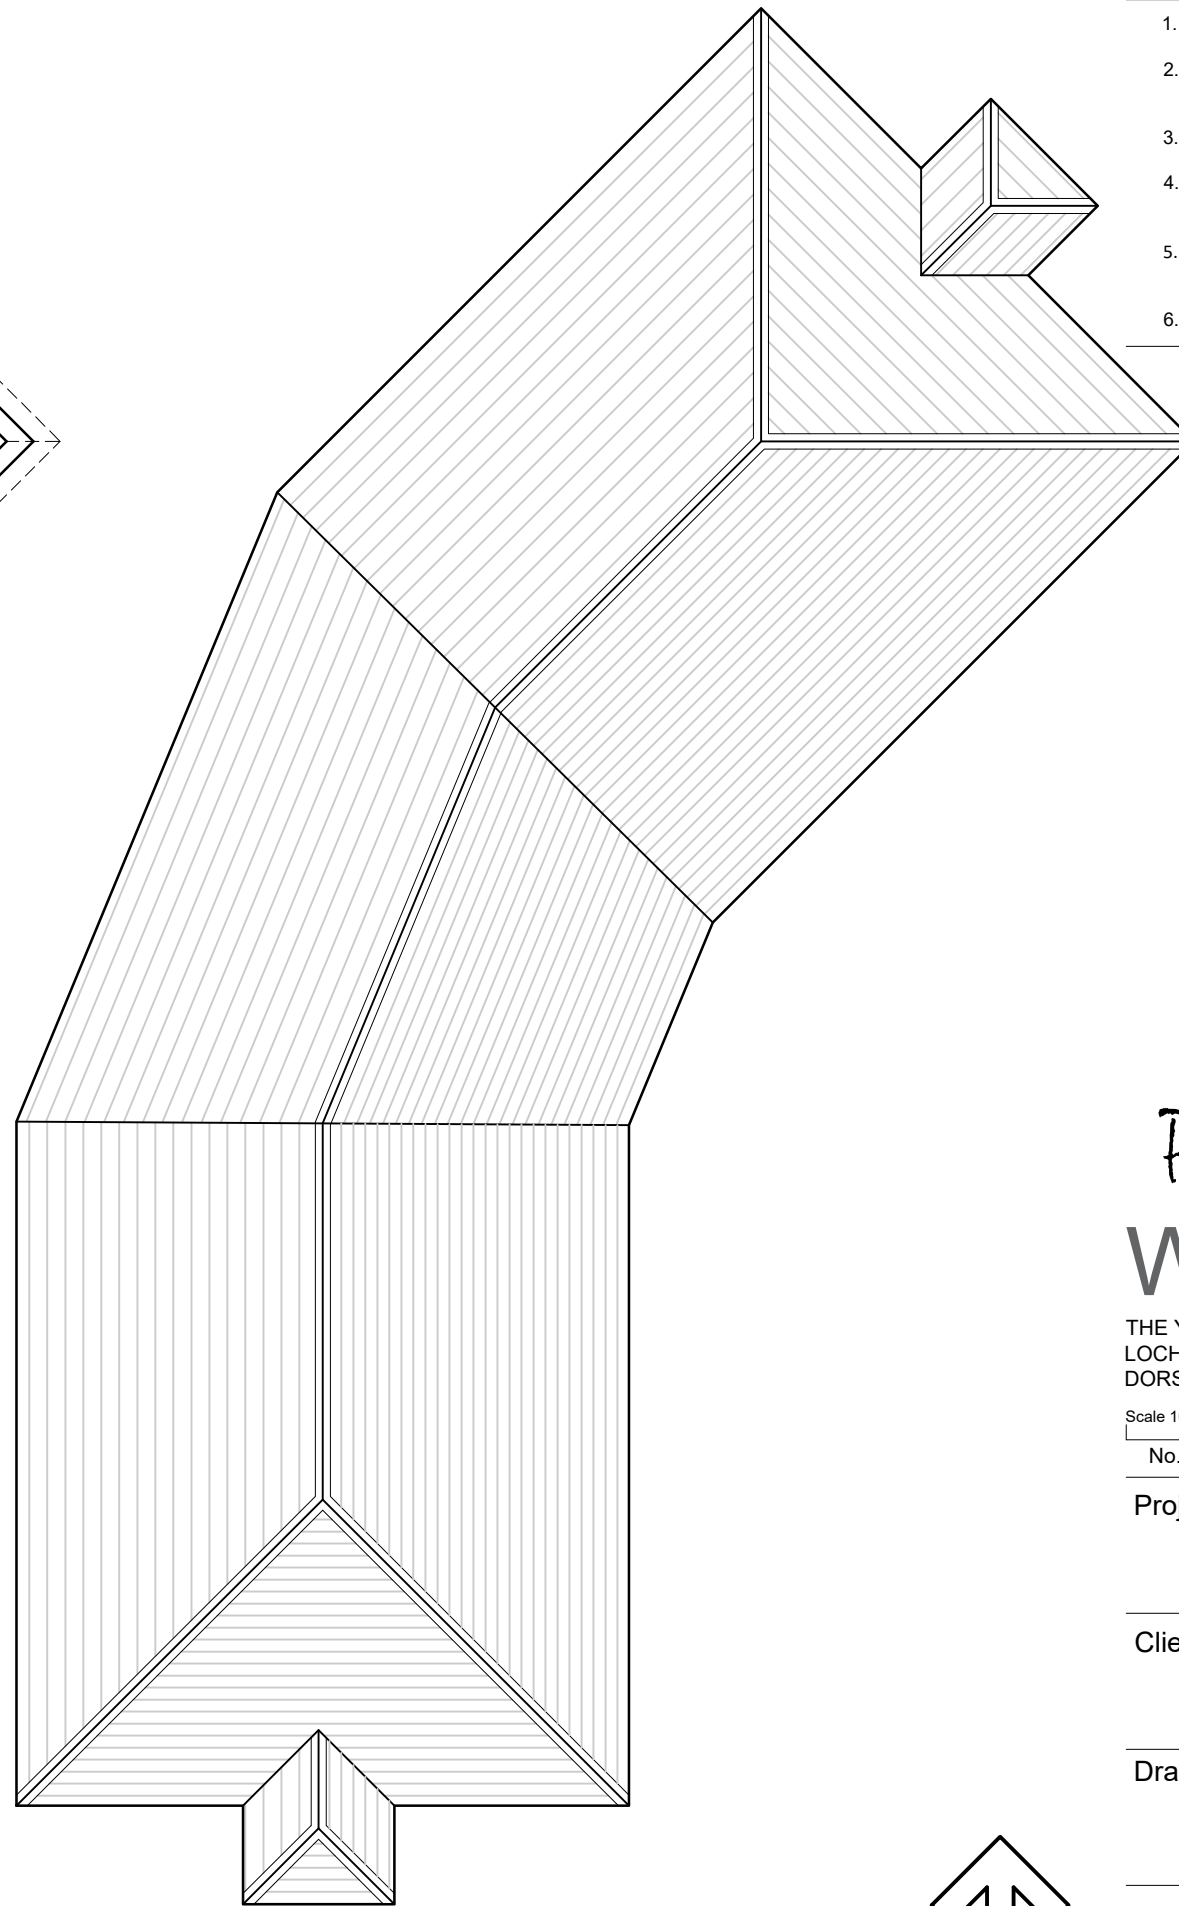

NOTES

1. The contents of this drawing are copyright of Watts Holt.
2. It may not be copied, reproduced or altered in anyway without the written authority.
3. Do not scale. Figured dimensions only to be used.
4. Check dimensions on site before work proceeds, report any discrepancies.
5. All works commenced prior to formal planning approval and/or building control approval is entirely at contractors/client's own risk
6. If in doubt please ask!

PRELIMINARY WATTS HOLT

THE YARD
LOCH ROAD, POOLE
DORSET, BH14 9EX

W: www.wattsholt.com
T: 01202 461586
E: hello@wattsholt.com

Scale 100mm @ A3

No.	Revision.	Date	By
-----	-----------	------	----

Project

Thorneydown Farm, Southampton

Client / Brand

Mr J Mobey

Drawing Title


Communal Facilities - Proposed Floor
+ Roof Plans

scale @ A3 1:100 checked .

date Jul '22 drawn JB

17115 85

P1

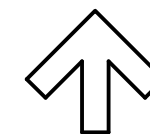

Mr J Mobey
Thorneydown Farm, Southampton