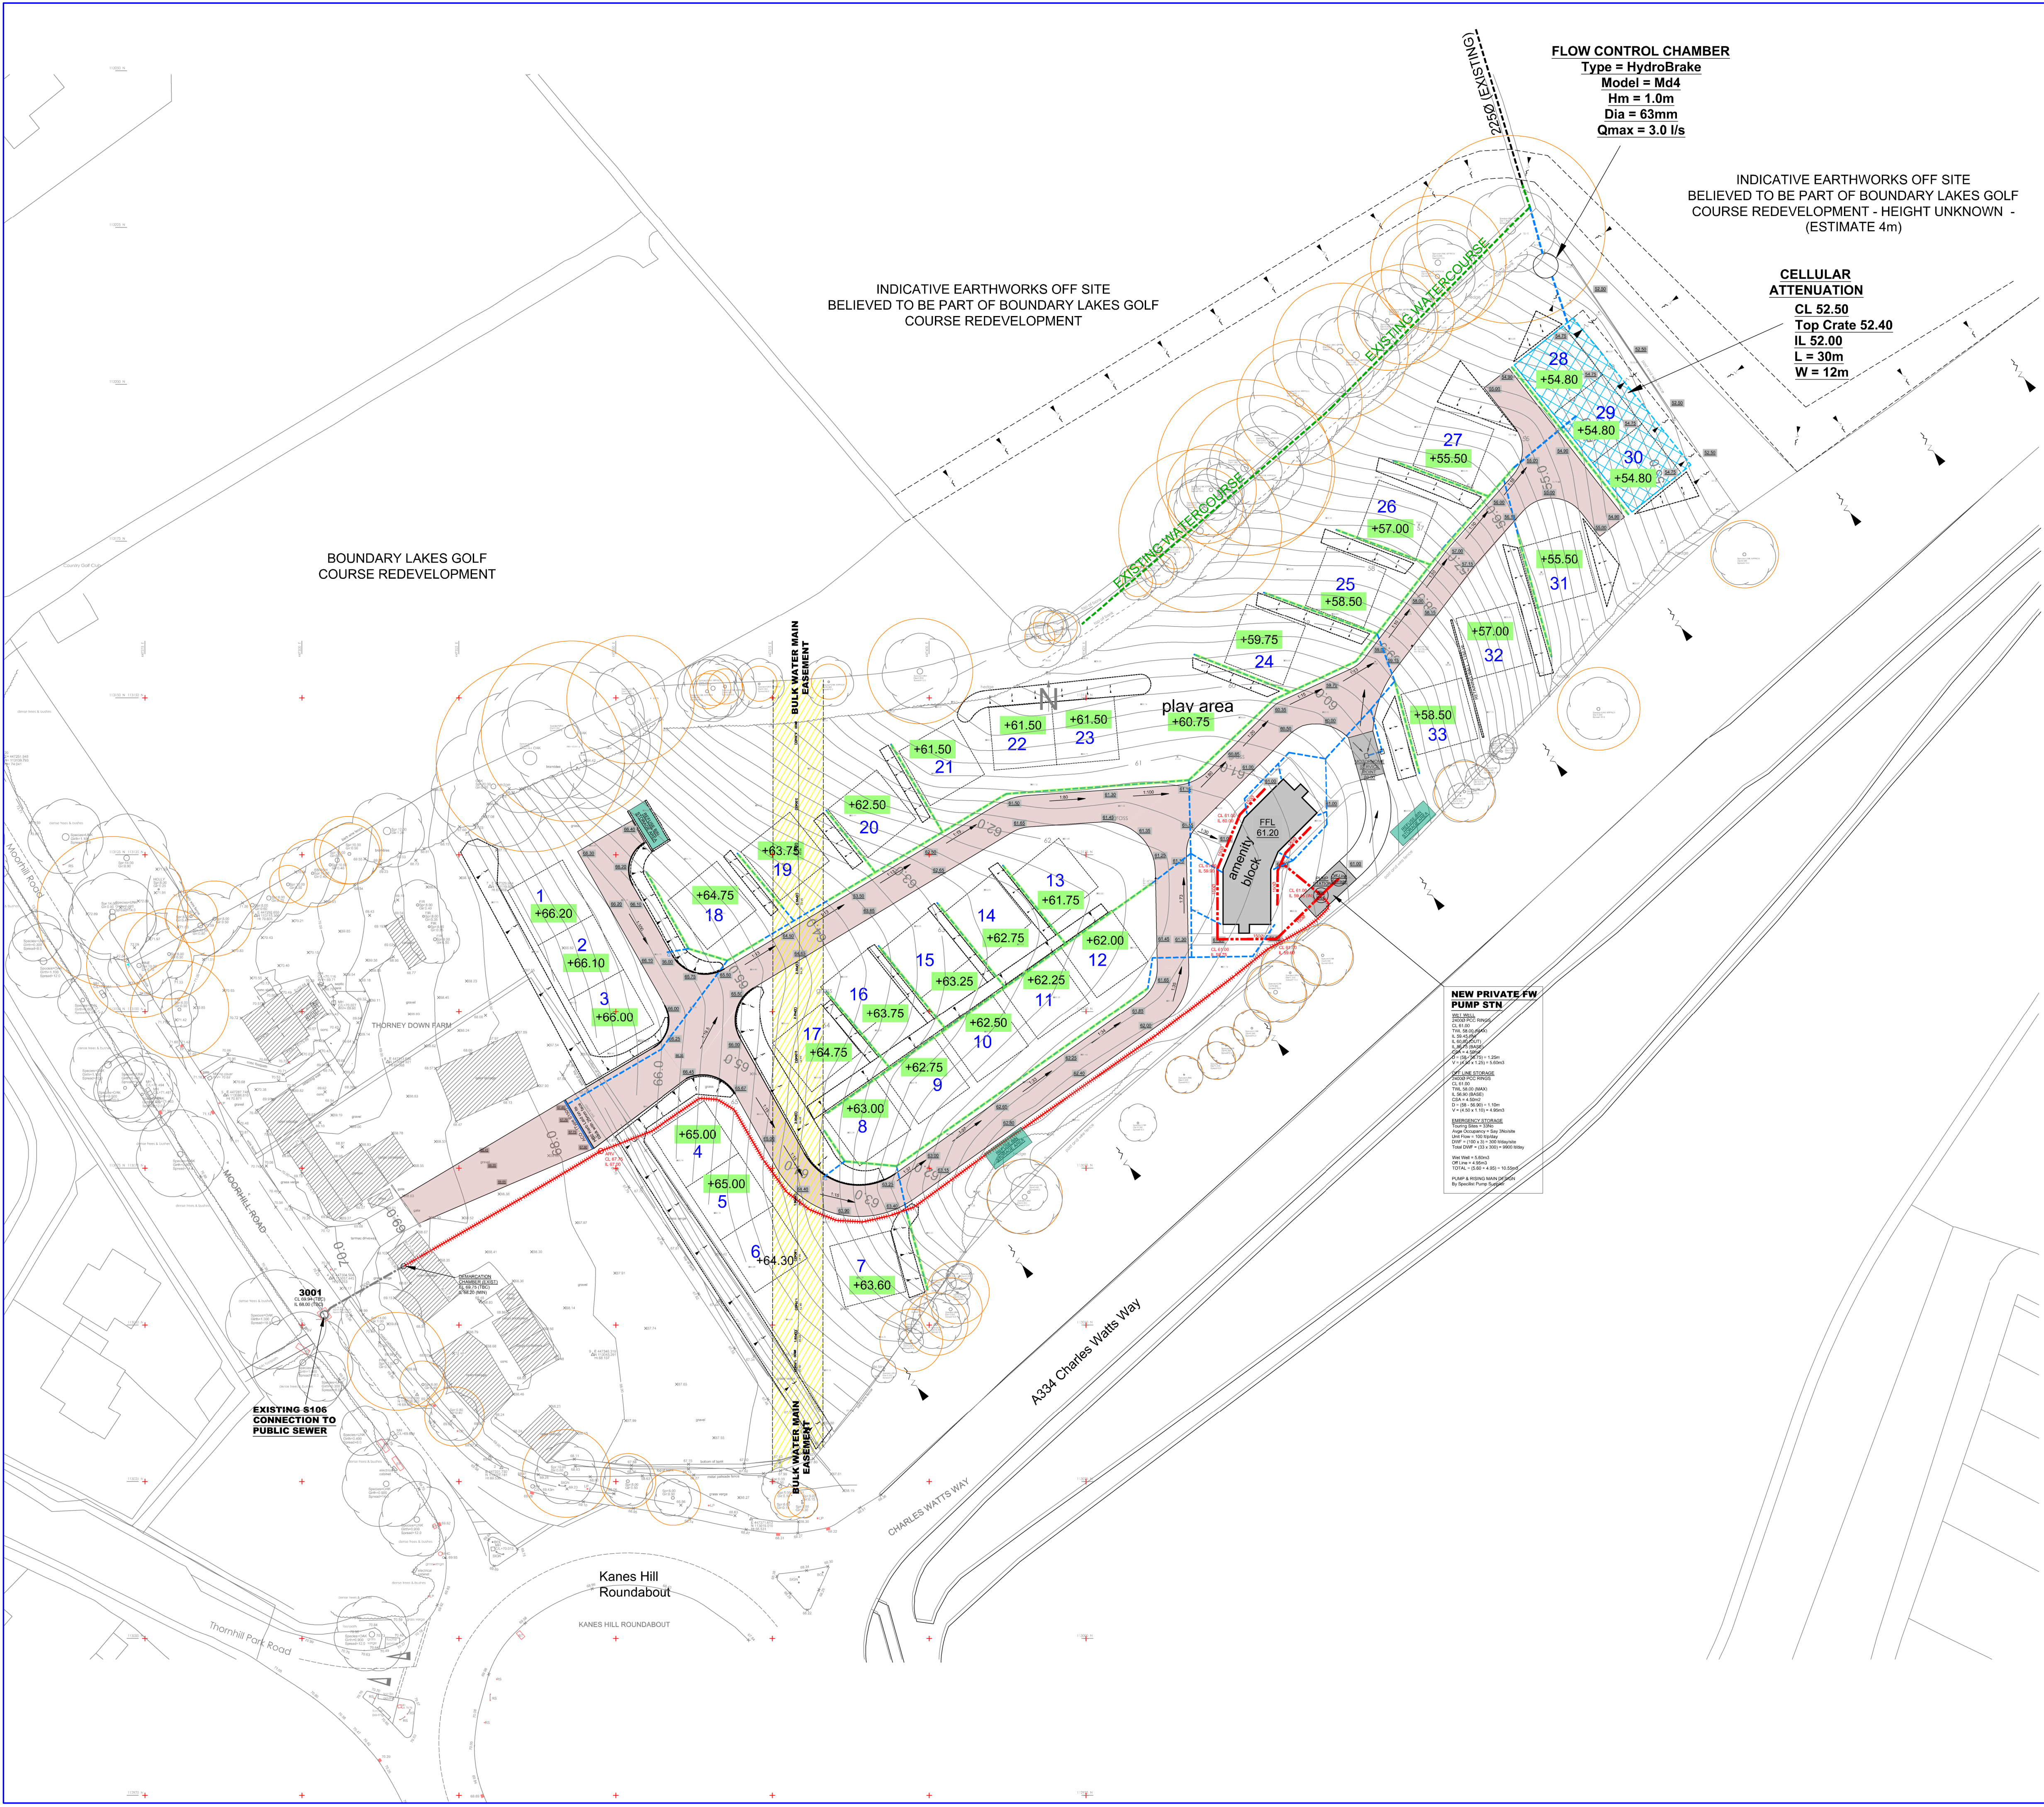


Legend:

- LATERAL DRAIN TO PUBLIC FW SEWER
- PRIVATE FW GRAVITY SEWER
- PRIVATE FW RISING MAIN
- PRIVATE FW PUMPING STATION
- PRIVATE SW GRAVITY SEWER
- PRIVATE SW FILTER DRAIN
- PRIVATE SW CELLULAR ATTENUATION
- PITCH SUITABLE FOR DISABLED USE AND ACCESS ROUTE TO AMENITY FACILITIES
- MOTORHOME SERVICE POINT
- REFUSE BIN STORAGE AREA
- EARTHWORKS PITCH LEVEL
- BONDED GRAVEL ACCESS ROAD

PLANNING

P1	Issued for Discussion.	09/09	RC
Rev.	Description	Date	Chkd

**NOLA
DESIGN**

Nola Design Ltd
8 Hasted Drive
Alresford
Hampshire
SO24 9PX
Tel: 01962 732426
Mob: 07904 166234
info@noladesign.co.uk
www.noladesign.co.uk

Client:

MR JOHN MOBEY.

Project:

THORNEYDOWN FARM,
MOORHILL ROAD, WEST END,
SOUTHAMPTON, SO30 3AY.

Title:

PROPOSED TOURING PARK
COMBINED DRAINAGE LAYOUT

Scale: 1:500 @ A1	Drawn: RC	
Checked: RC	Date: 09/09/2022	
Drawing No: 2000.0016	103	P1