


94, HILTINGBURY ROAD, CHANDLER'S FORD, HAMPSHIRE, SO53 5NZ


Supplied by: www.ukmapcentre.com
Serial No: 249989
Centre Coordinates: 443808,122145
Production Date: 04/10/2022 14:58:37

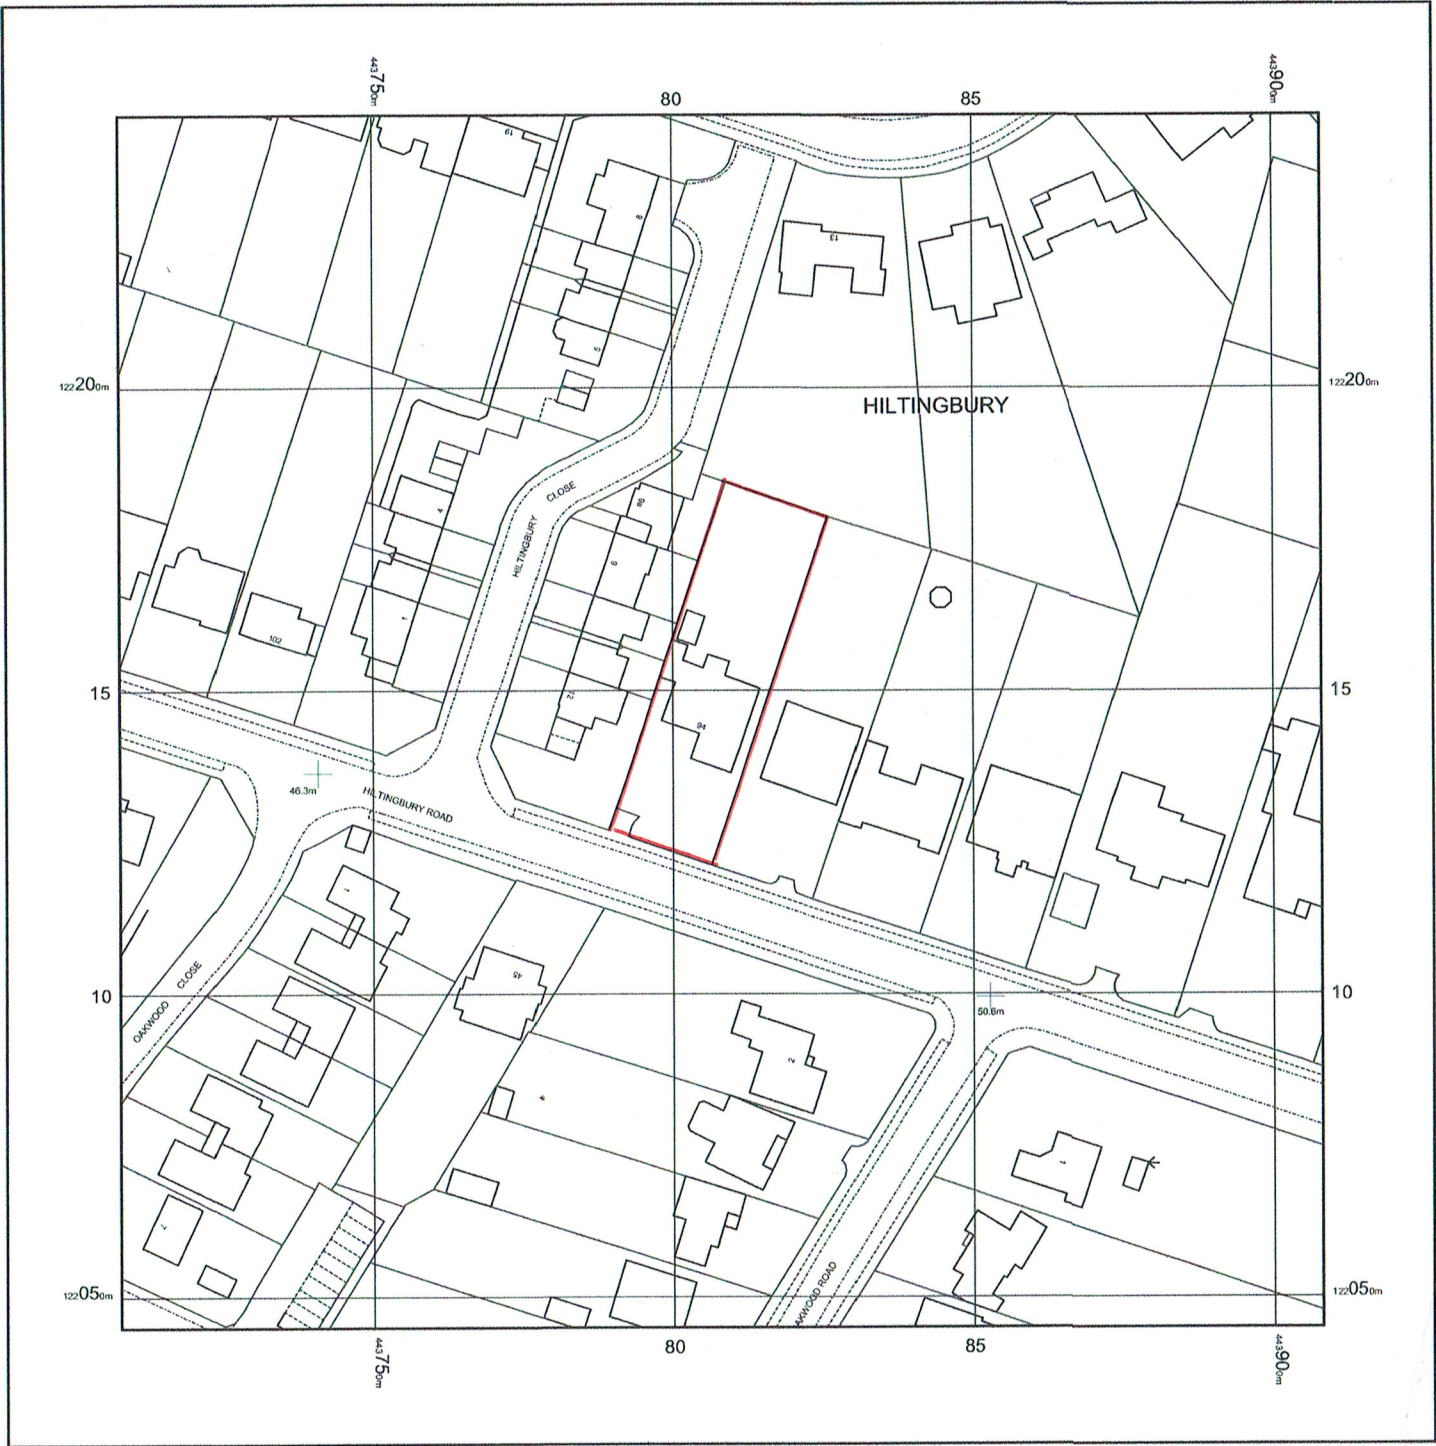

© Crown copyright and database rights 2022 Ordnance Survey 100048957. The representation of road, track or path is no evidence of a boundary or right of way. The representation of features as lines is no evidence of a property boundary.

0m 1cm = 12.5m 62.5m
Scale 1:1250

LOCATION PLAN

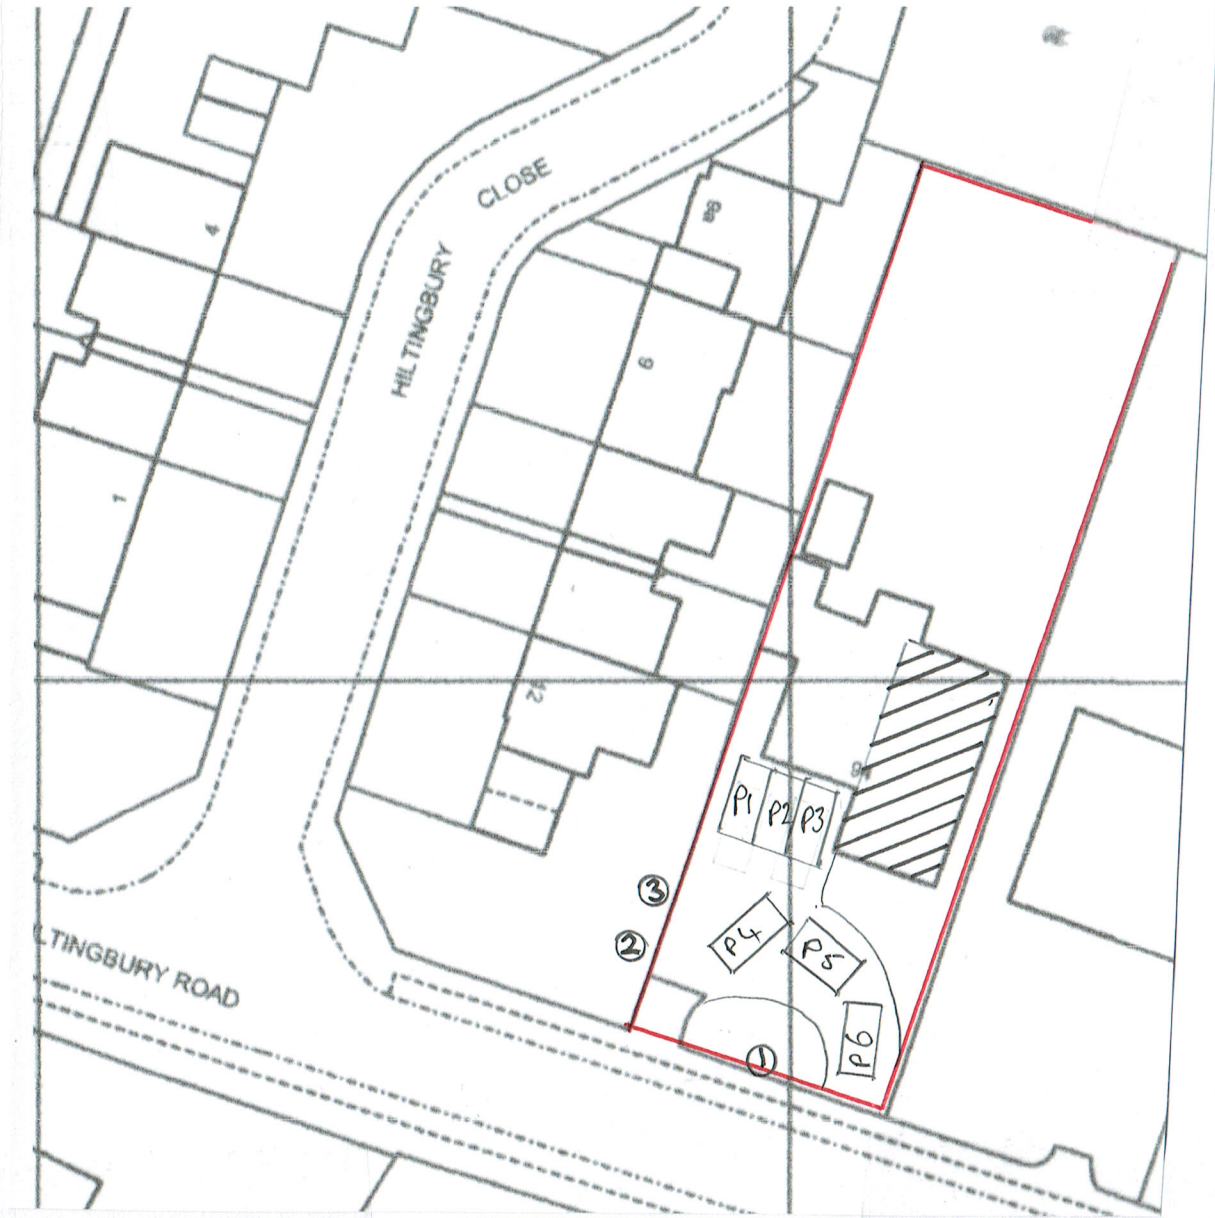

SITE PLAN

SCALE IN METRES
0 1 10 15 20



① OAK
② OAK
③ CHESTNUT
P1 → P6: 6 NO PARKING SPACES

ANDREW JOHNS DESIGN
94 Hiltingbury Rd, Chandler's Ford, Hampshire. SO53 5NZ. Tel. 023 8025 5529
©This drawing is the copyright of Andrew Johns Design and may not be copied, altered or reproduced in any way without written authority
Project: First floor extension
Client : Mr & Mrs Johns
At: 94 Hiltingbury Road, Chandlers Ford, Eastleigh, Hampshire.
Drawing Title: Location & Site plans. 1/1250 & 1/500 at A3
Drawing No: G REV B - TREES & PARKING SPACES SHOWN Date: 27/09/2022