

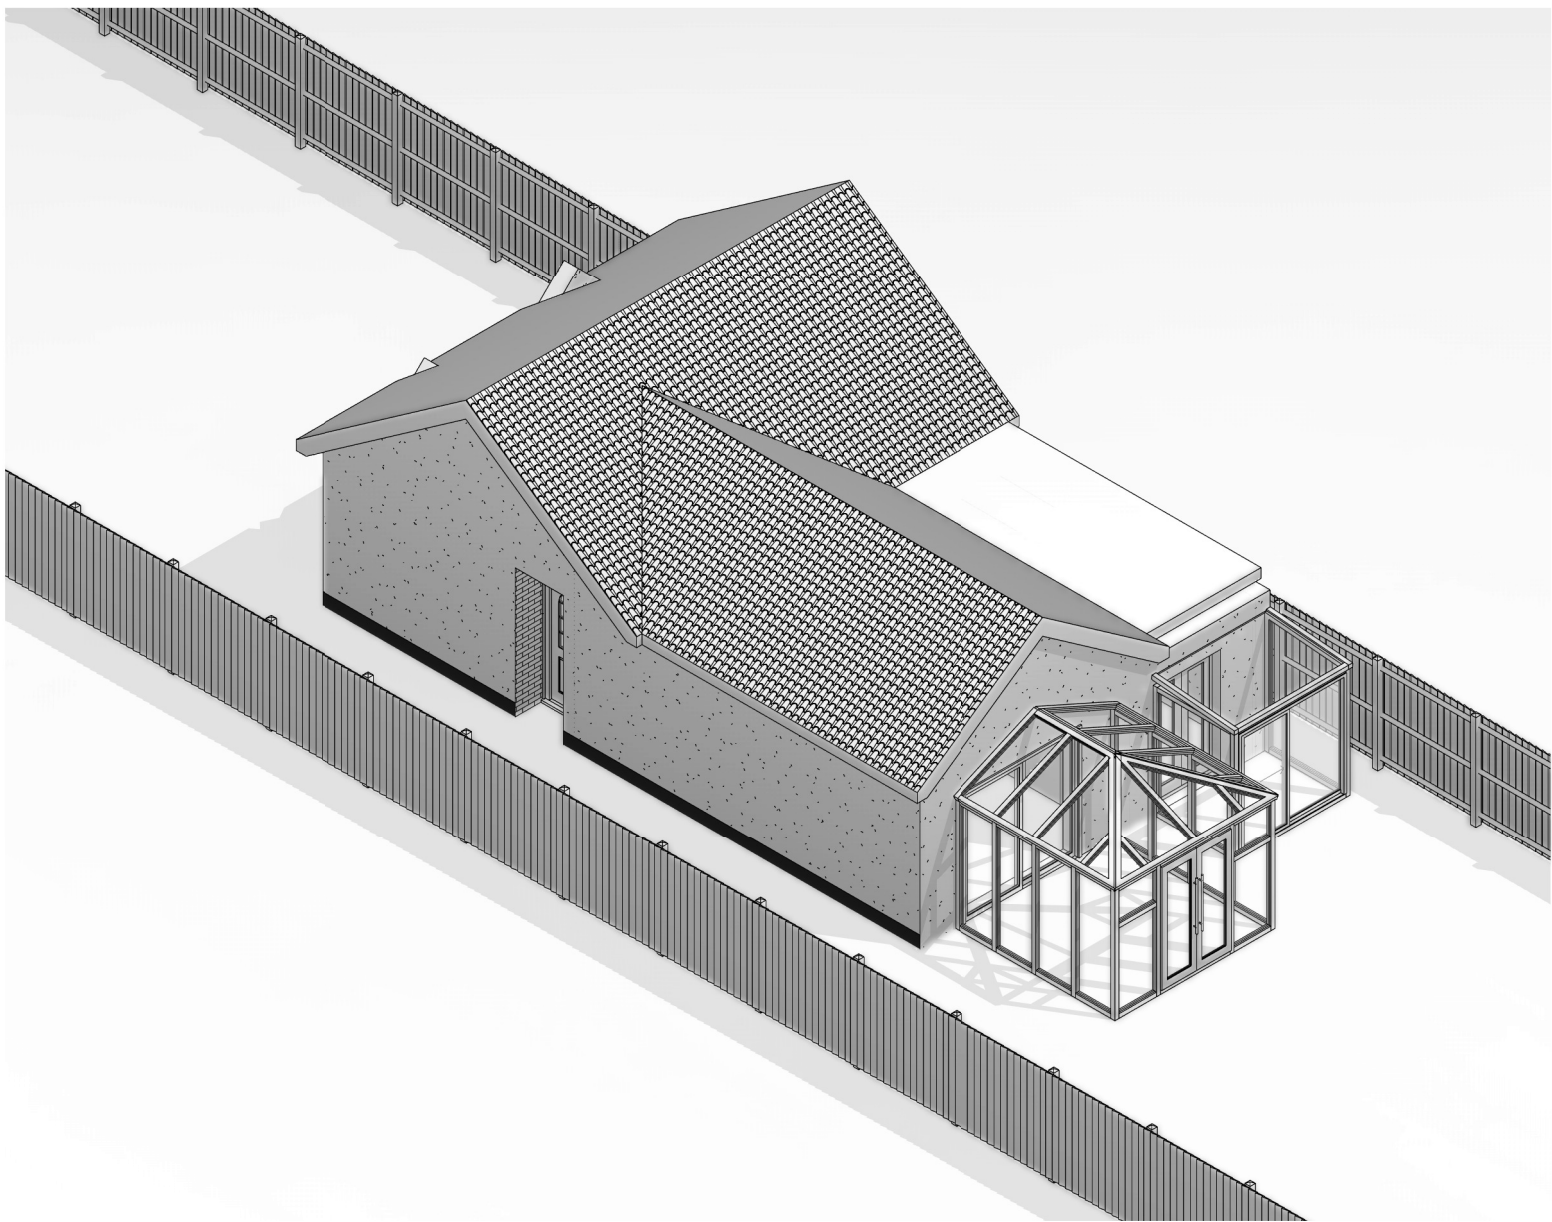
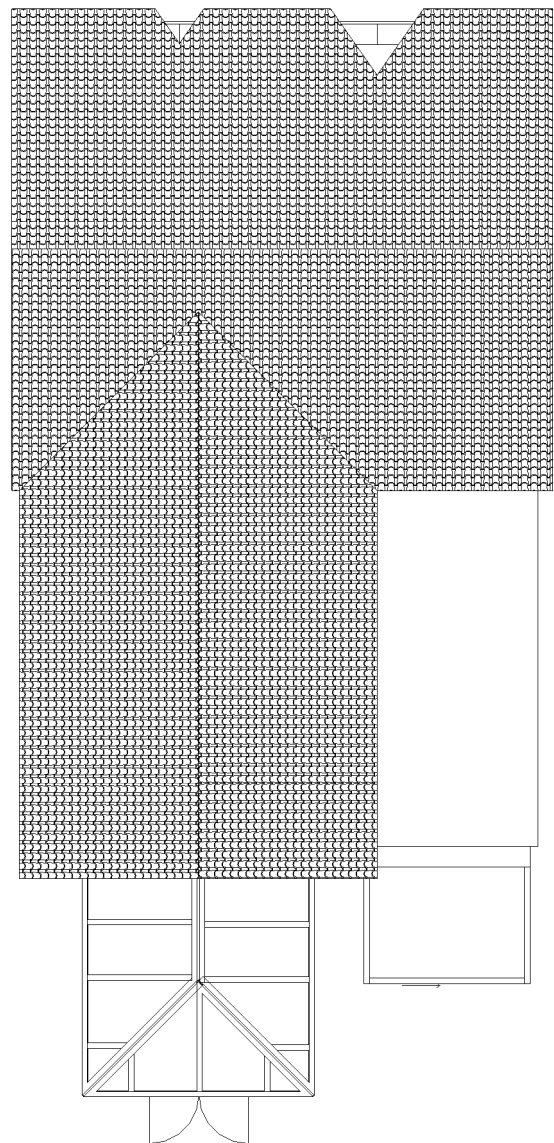
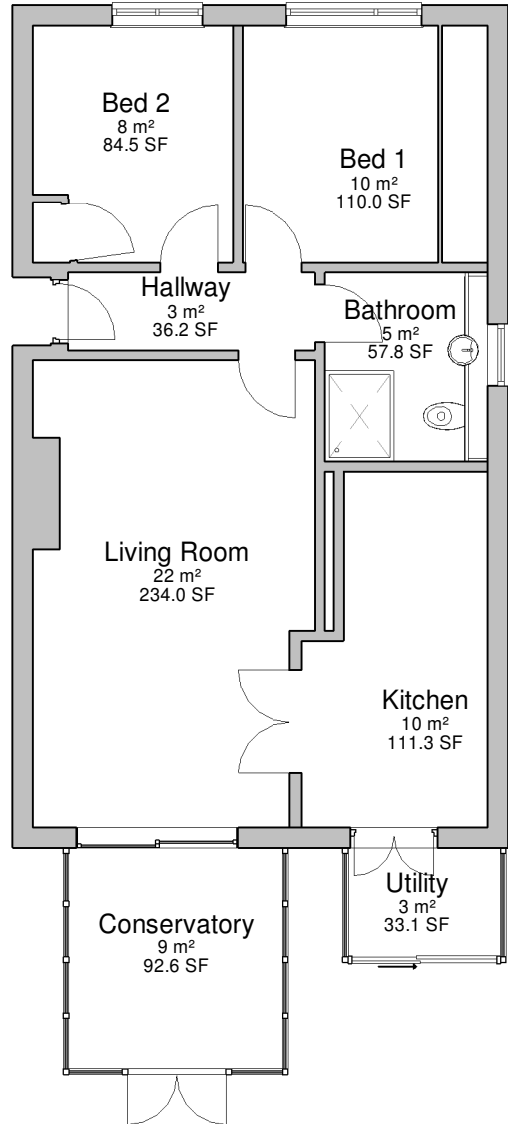


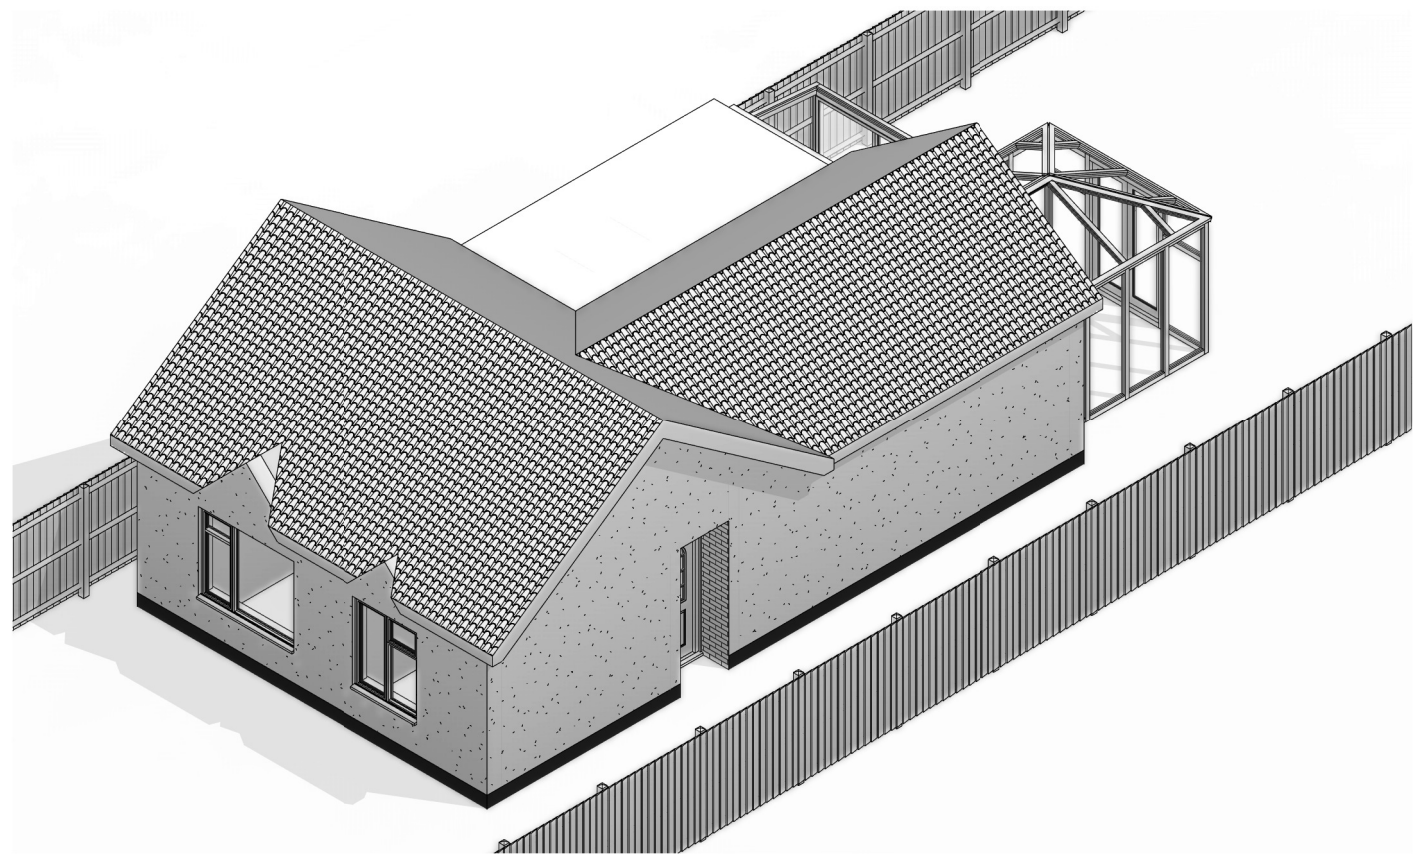

1 Existing Ground  
1 : 100

2 Existing Roof  
1 : 100




7 Existing 3D 1

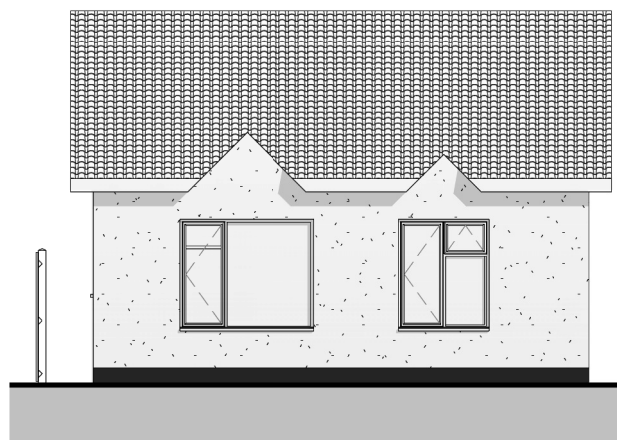

4 Existing Front Elevation  
1 : 100

5 Existing Rear Elevation  
1 : 100


8 Existing 3D 2

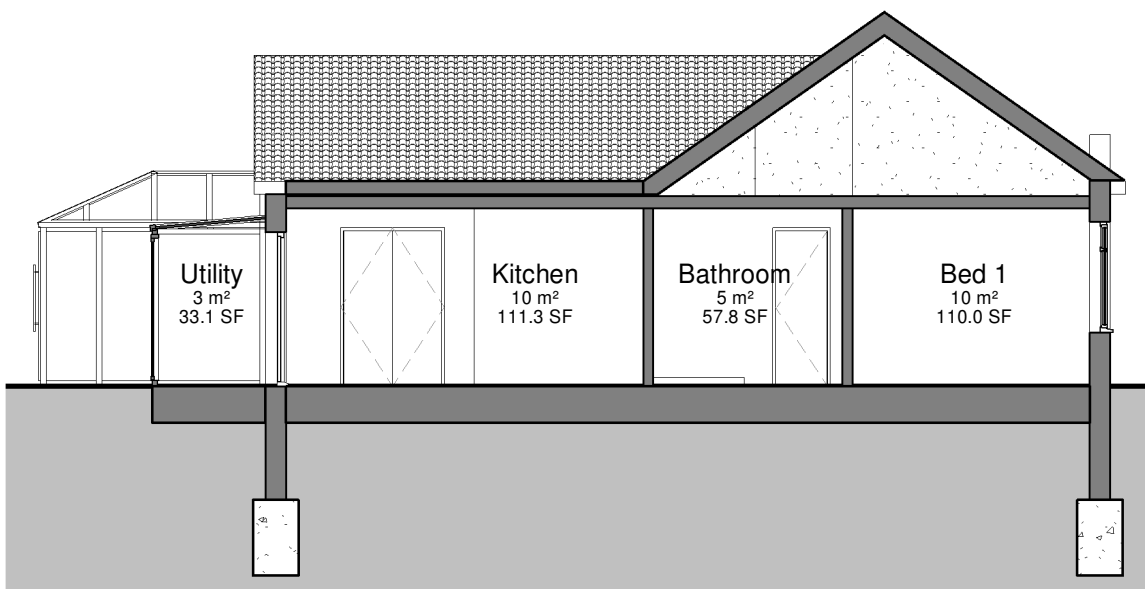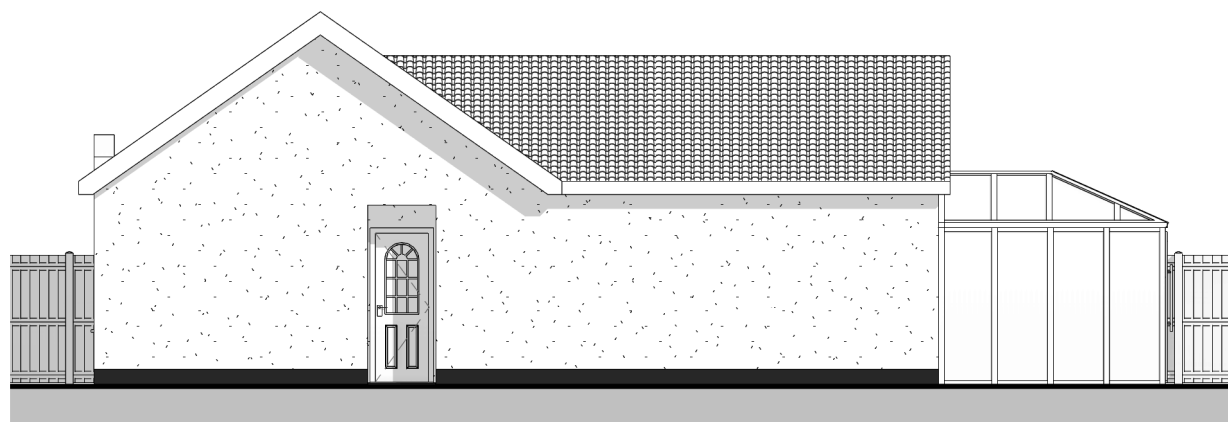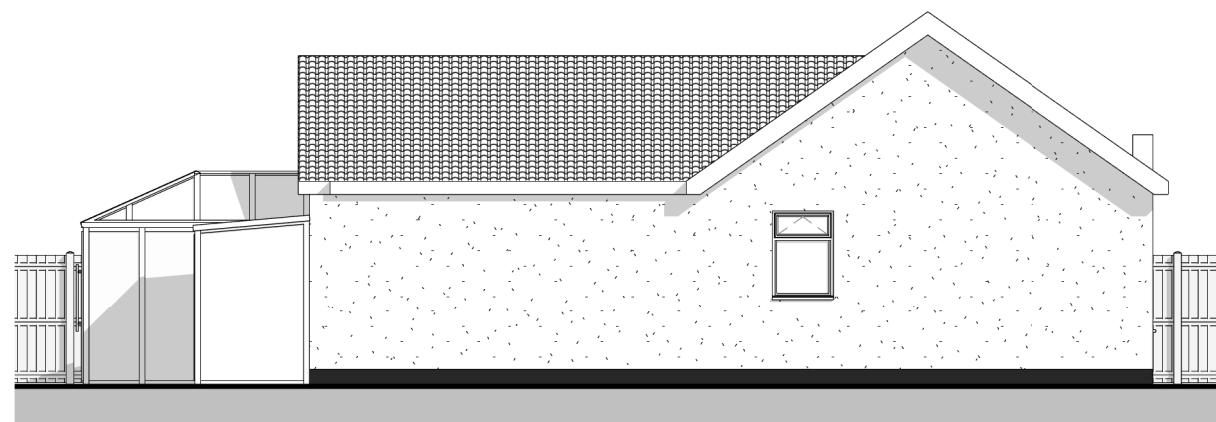

3 Existing Side Elevation (No. 22)  
1 : 100

6 Existing Side Elevation (No. 18)  
1 : 100

9 Existing Section A-A  
1 : 100

 

VISUAL SCALE 1:100 @ A1

Revision

|  |  |  |
|--|--|--|
|  |  |  |
|  |  |  |
|  |  |  |
|  |  |  |

Rear Extension  
20 Shaftesbury Avenue  
Chandlers Ford  
SO53 3BS

Client:  
Mr and Mrs. Collins

STUDIO ESSEN

Studio Essen Ltd.  
T : 07760 663 209  
E: chris@studioessen.com  
W: www.studioessen.com  
Company Registration No. 10896911

ALL DRAWINGS TO BE READ IN  
CONJUNCTION WITH ANY STRUCTURAL  
ENGINEER'S DRAWINGS, SECTIONS &  
DETAILS SHEETS FOR DETAILED  
SPECIFICATION.  
DO NOT SCALE DIMENSIONS FROM  
THIS DRAWING. USE FIGURED  
DIMENSIONS ONLY (all in mm)

The client, designers and contractors must abide by the Construction Design and Management Regulations 2015. The domestic client is to appoint a Principal Contractor to plan, manage and coordinate the construction of the project and ensure there are arrangements in place for the preservation of Health and Safety on site at all times. The client must also supply the principal contractor with all relevant information in their possession relevant to the safe completion of the project. The principal contractor shall also assume the role of principal designer for the site stages of the project. If the construction is scheduled to last longer than 30 working days, as well as having more than 20 workers working at the same time at any point in the building project or if it will involve more than 500 person-days, the principal contractor must also notify The Health and Safety Executive as soon as possible before construction work starts. The principal contractor must then ensure that all appropriate measures are taken to ensure the safety of operatives and the general public at all times during the completion of the works on site. Unusual residual risks which the design team have highlighted are listed below. The principal contractor must ensure that all operatives employed to undertake the works shown are familiar with common construction risks and are adequately qualified and proficient to undertake them. Similarly, before accepting a commission on the site, future maintenance and demolition operatives should ensure that they are familiar with the common associated risks and that they are adequately qualified and proficient to undertake the commission. No Asbestos survey is available for this property. Given its age it is possible that asbestos may be uncovered during the works and the Principal Contractor should take their own precautions for dealing accordingly with the associated risks. No other unusual risks have been identified as associated with this project for construction, maintenance or demolition.

Sheet Title:Existing GA

Date: 01/10/22

Scale: 1 : 100

Drawing Number: SA-PL-100

Rev: