


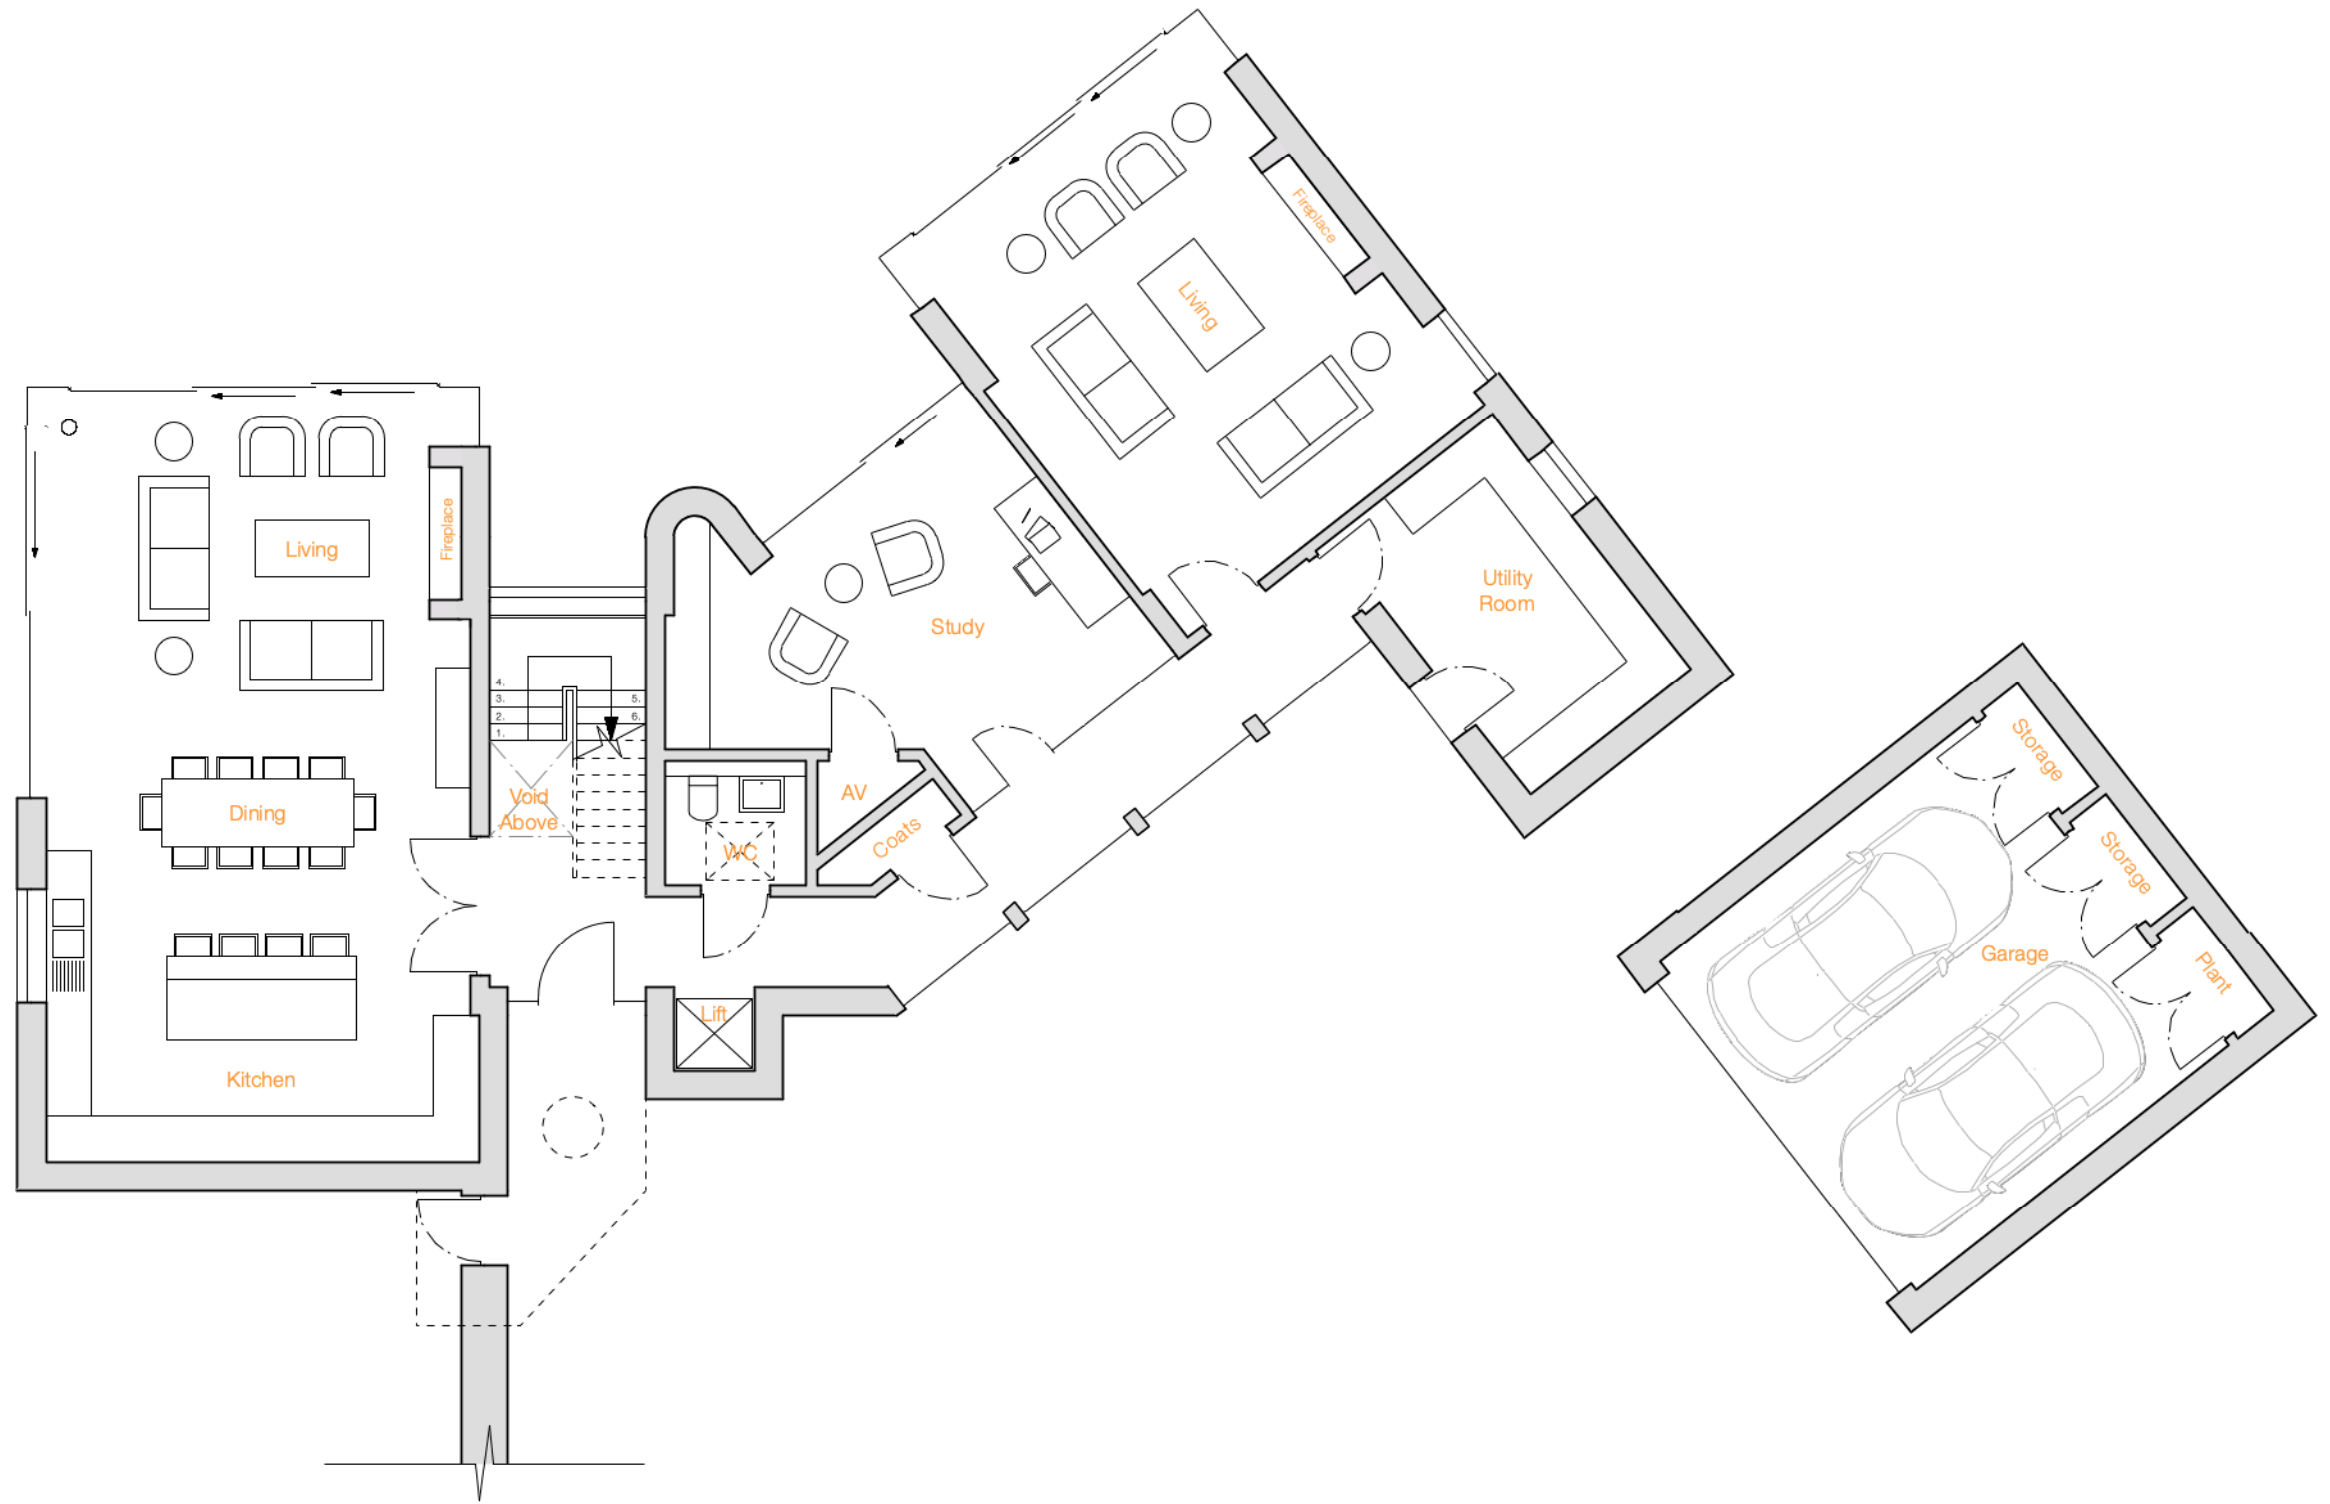

Ground Floor Plan
Scale 1: 100 @ A3

1 2 3 4 5 10m



Belle Vue House, High Street, Old Bursledon

Ground Floor Plan | **2206 04A** | davidjames architects & partners ltd

tel: 01202 755633

revisions: REV_A 2022.10.05 detached garage following LA comments, amendments to layout to suit AW

Drawn By : OL Checked By : DJ

Note: Do not scale from this drawing. This drawing is copyright and remains the property of David James Architects & Partners Ltd. Unauthorised use for any purpose is prohibited. ©