


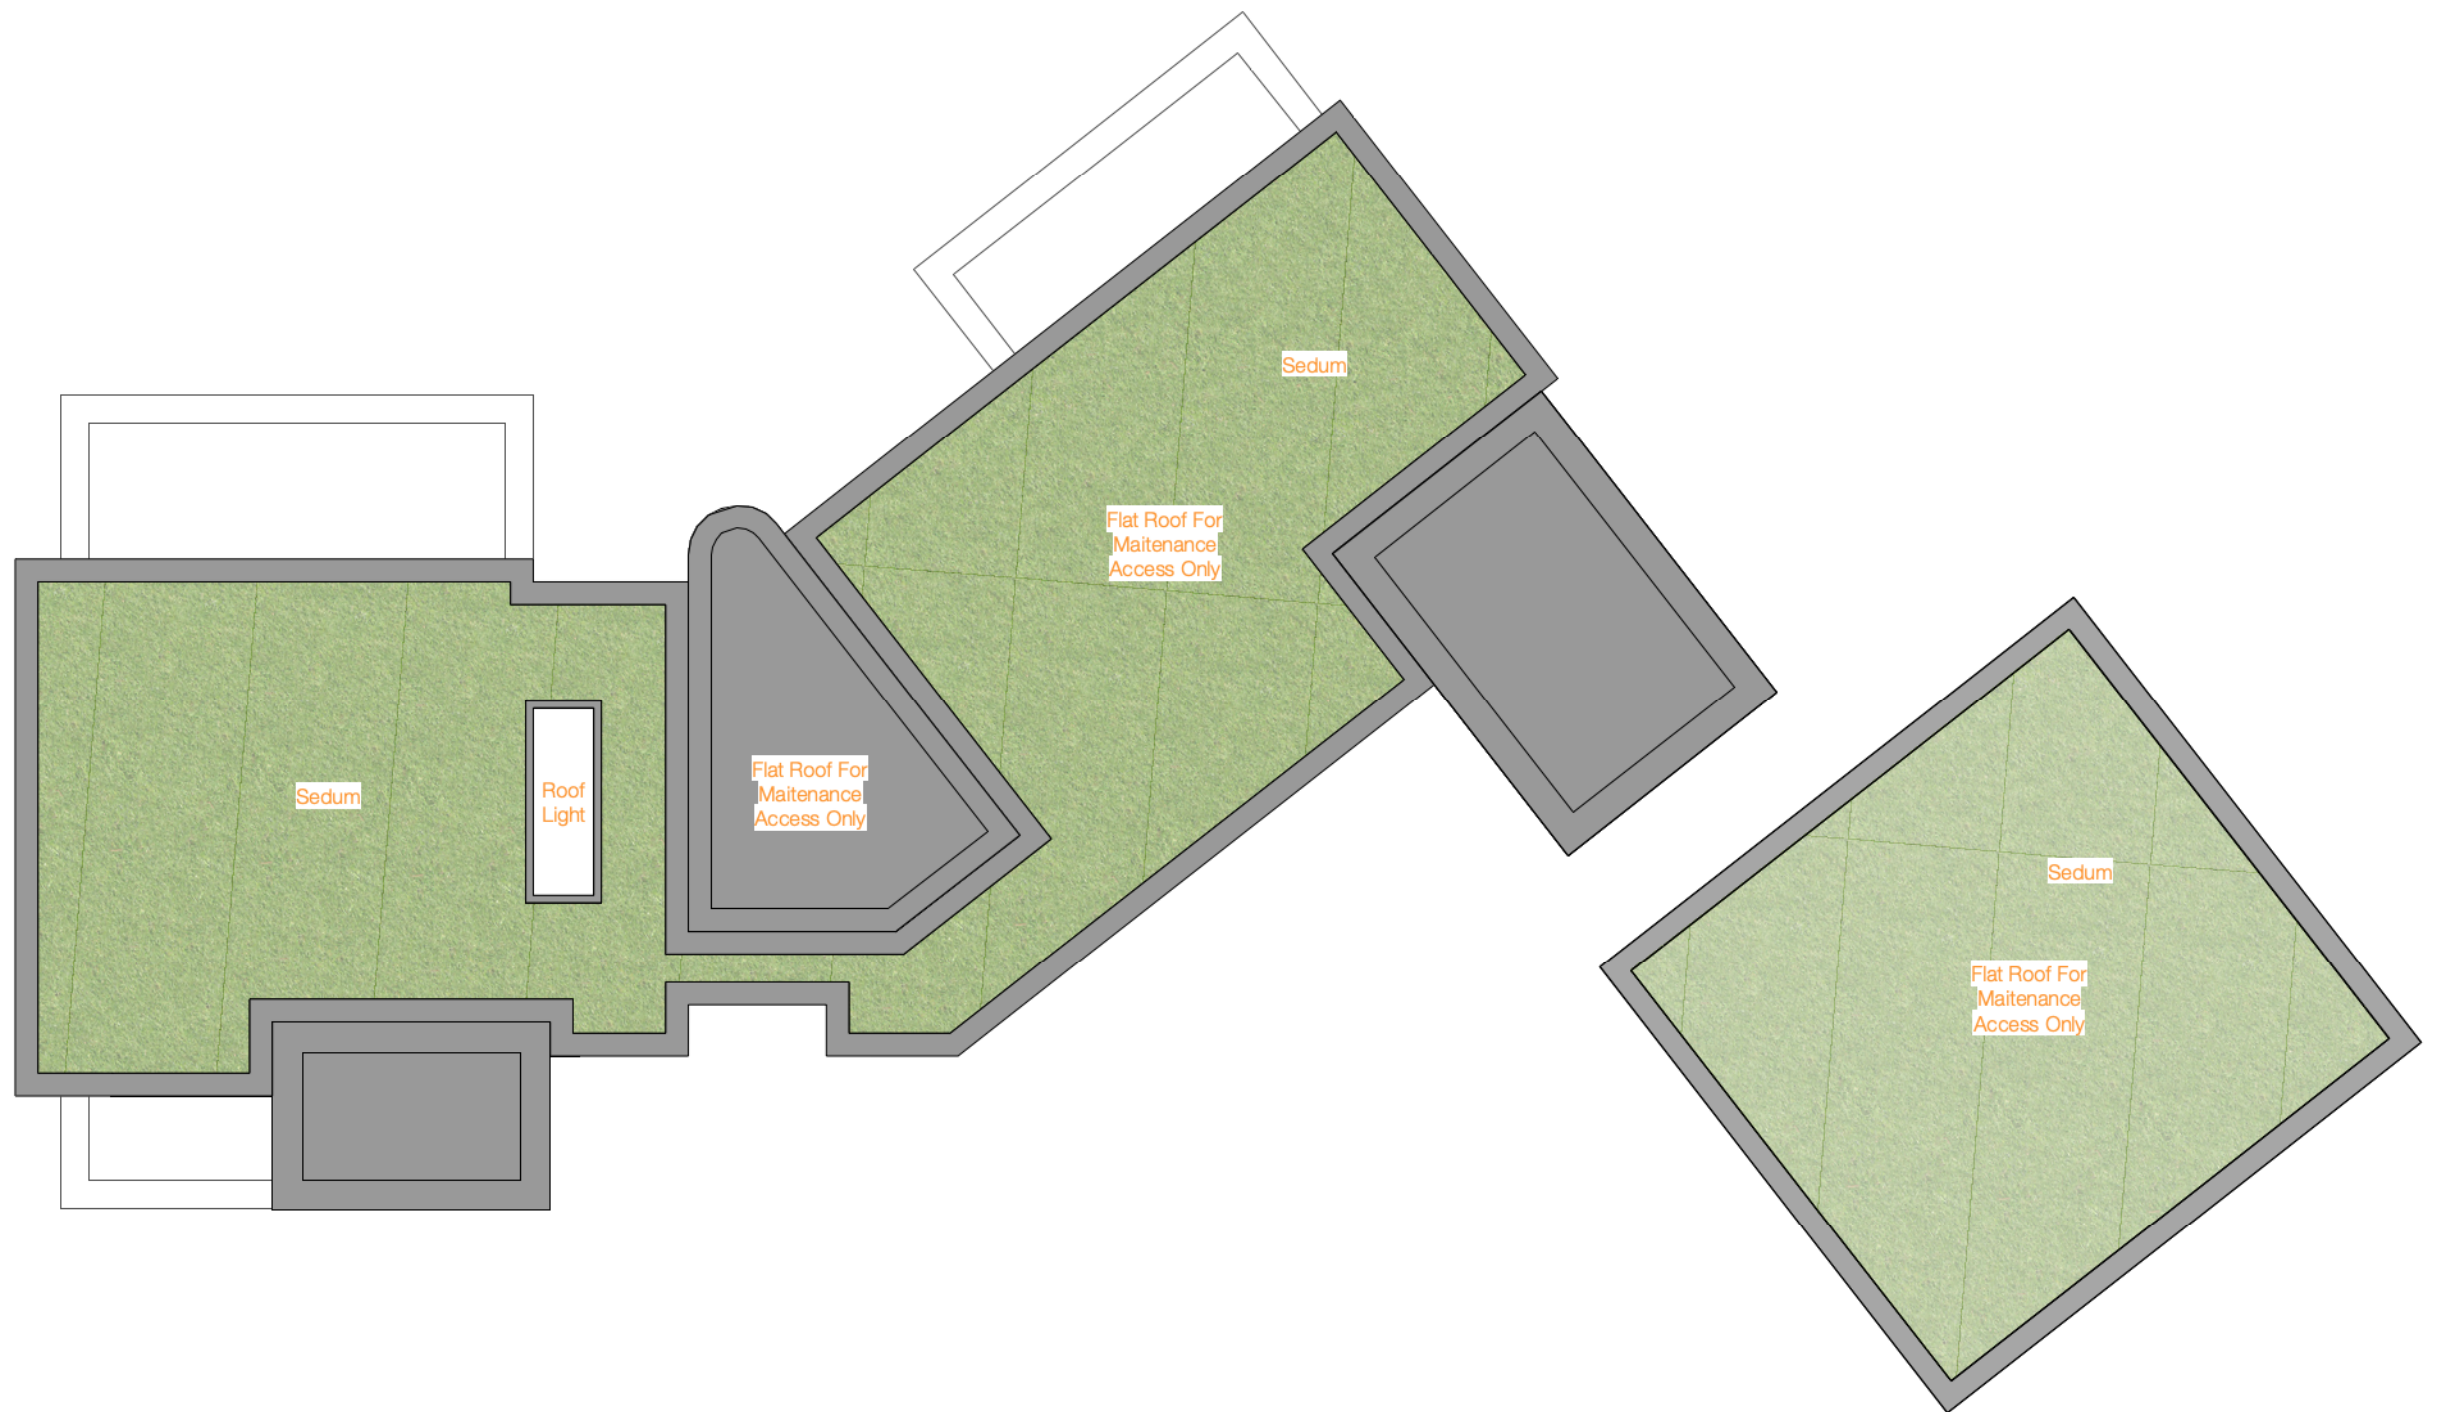

Roof Plan
Scale 1: 100 @ A3



Belle Vue House, High Street, Old Bursledon

Roof Plan | **2206 06A** | davidjames architects & partners ltd

tel: 01202 755633

revisions: REV_A_2022.10.05_detached garage following LA comments, amendments to layout to suit_AW

Drawn By : OL Checked By : DJ

Note: Do not scale from this drawing. This drawing is copyright and remains the property of David James Architects & Partners Ltd. Unauthorised use for any purpose is prohibited. ©