




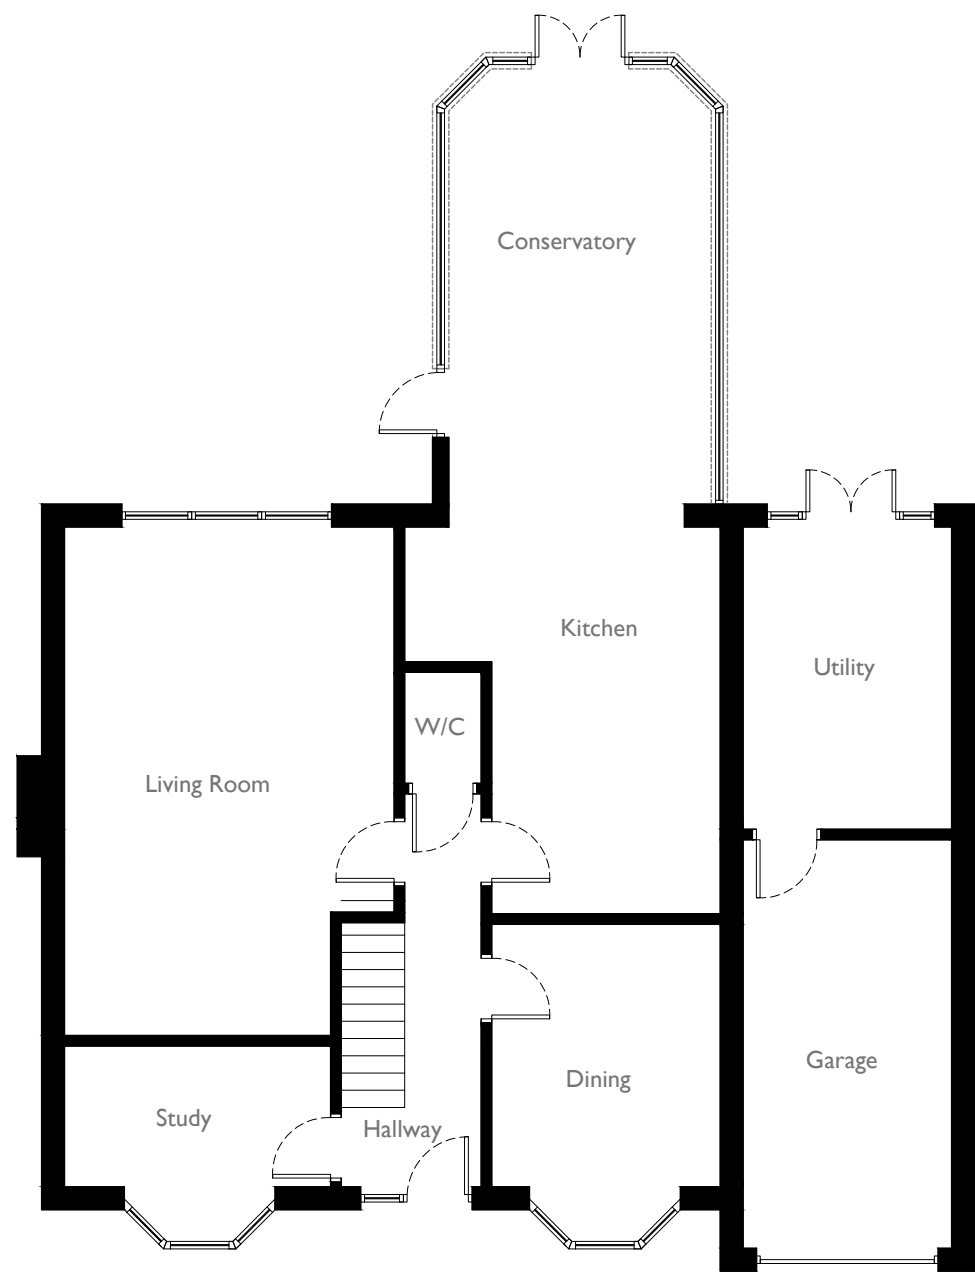

Existing
Ground Floor Plan

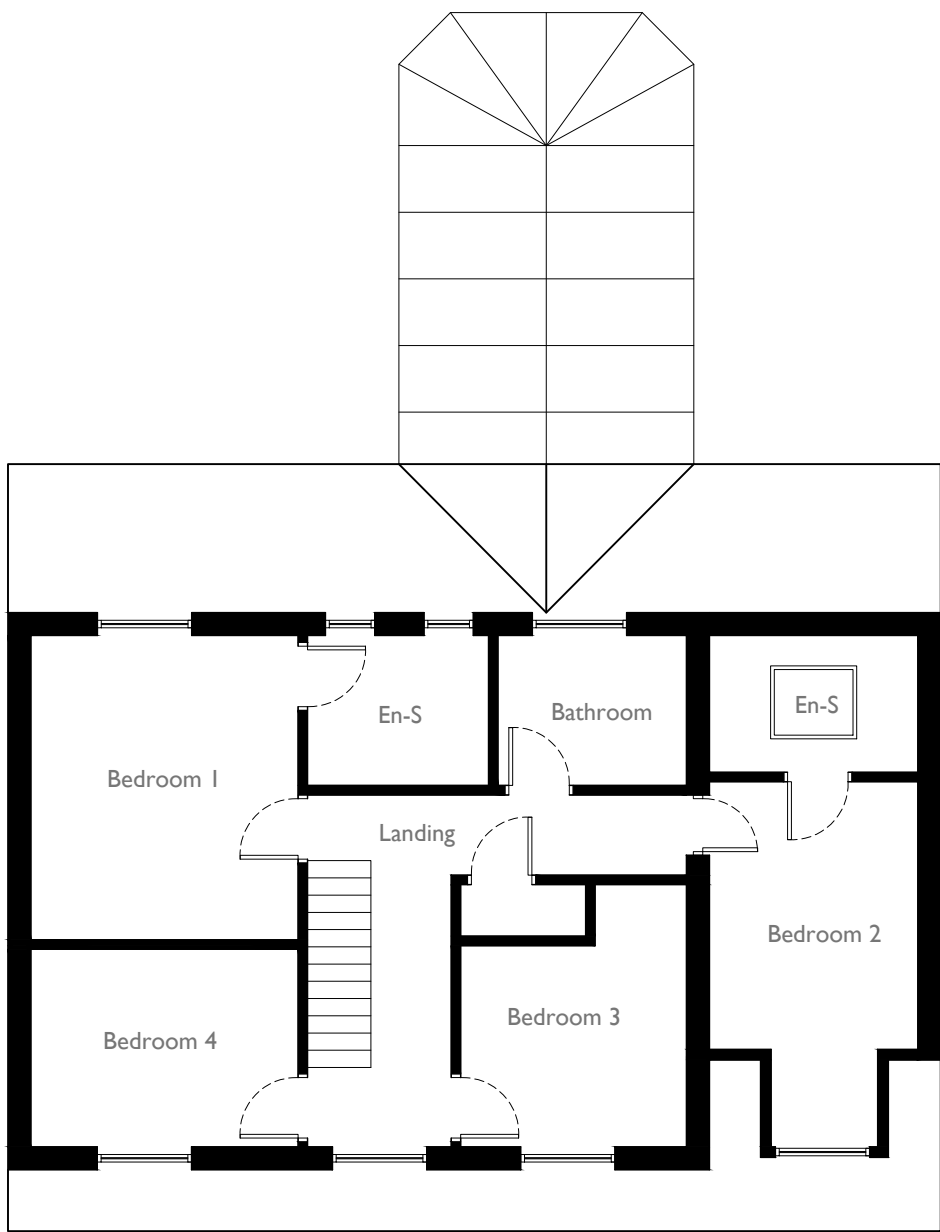

Existing
First Floor Plan

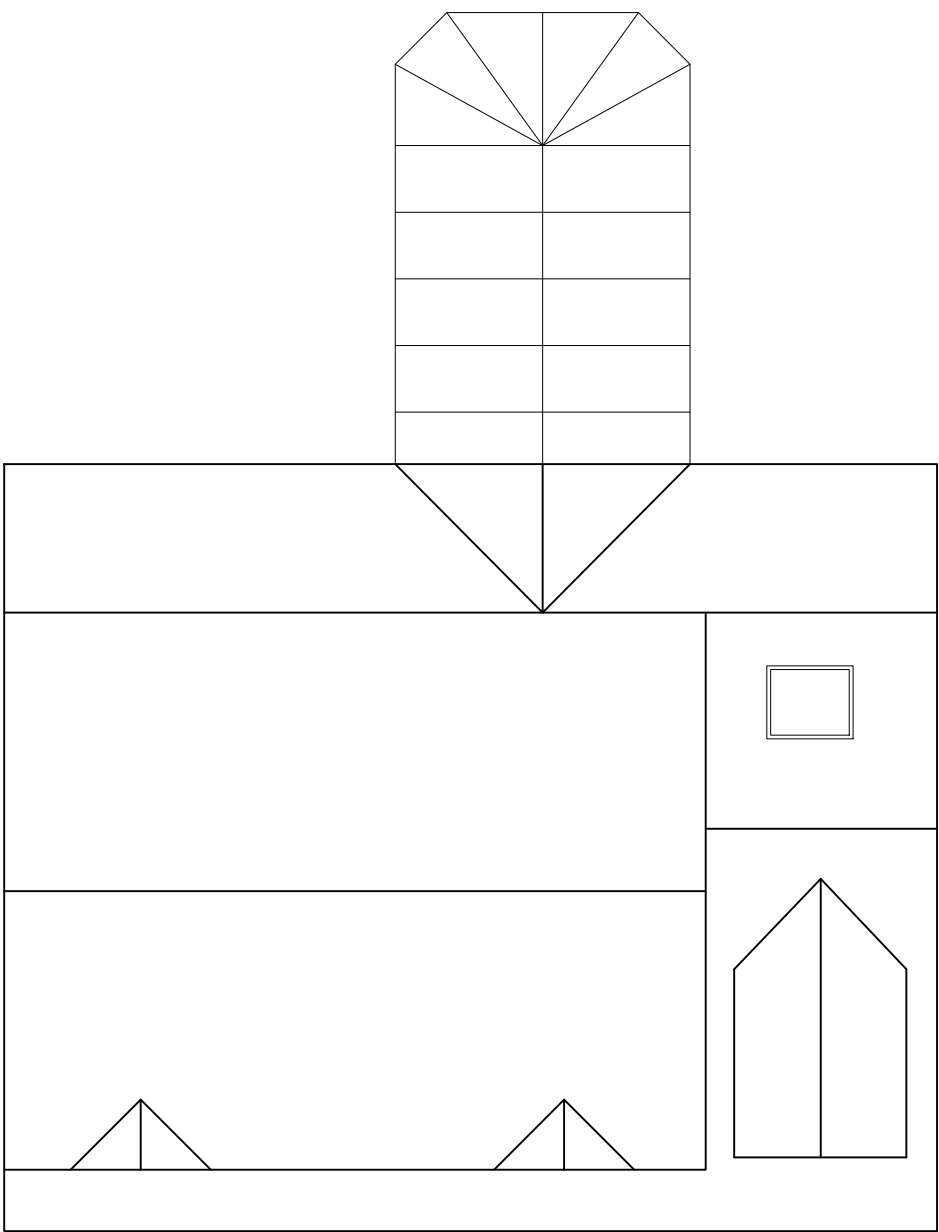

Existing
Roof Plan



AC DESIGN

In association with



Hampshire Architect

Email: alexpcarr@outlook.com
 Telephone: 07308 953285
 Website: www.acdesignuk.co.uk

PROJECT 8 Abbots Way Netley	Project type Housing	Drawing classification Housing	SCALE 1:100	SHEET SIZE A2	SHEET No.	DATE 01/05/22	DRAWN Alexander Carr
	DRAWING TITLE Existing Floor Plans		Planning				
			HS01-100-1st				

