




Proposed
Front Elevation

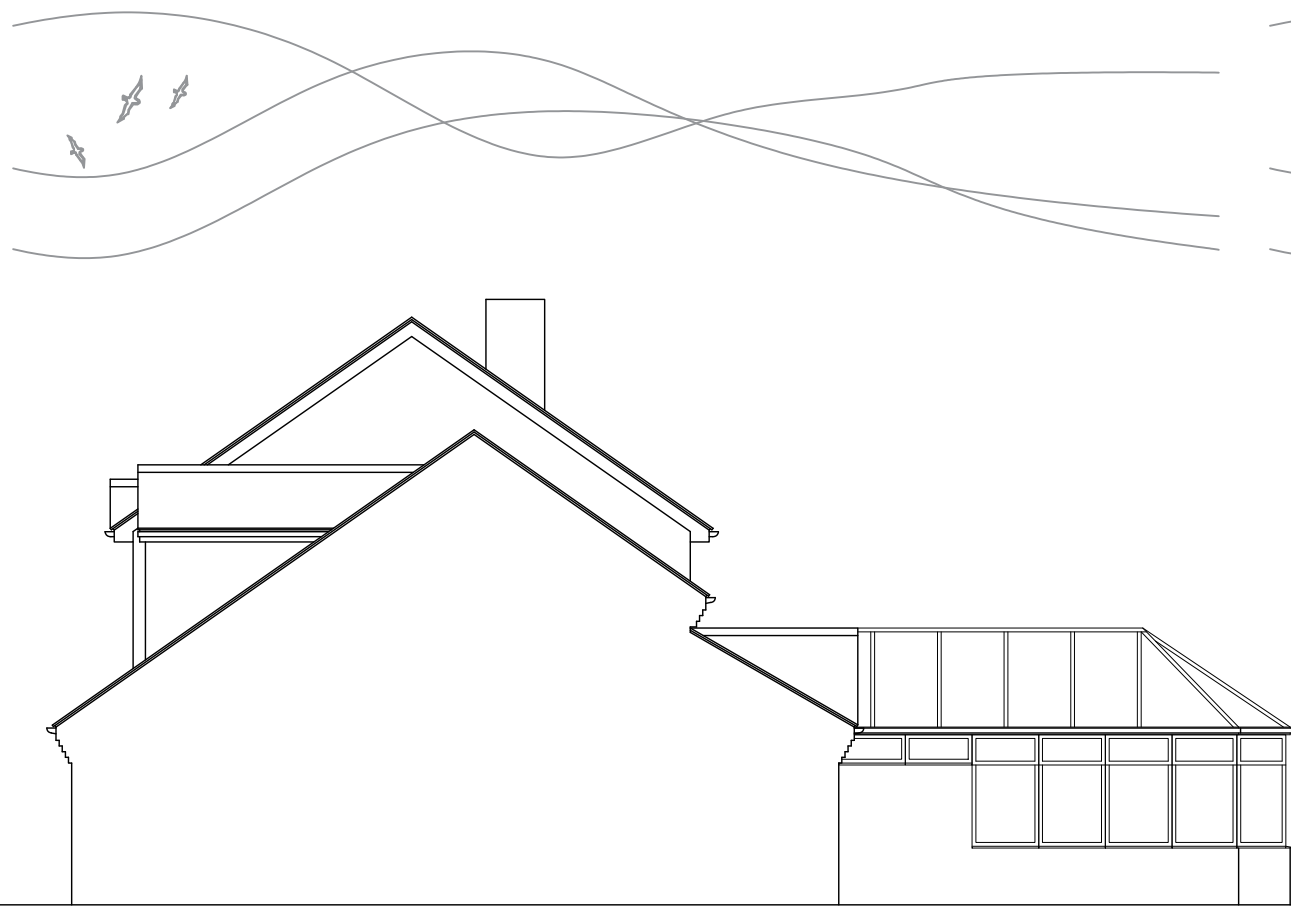


Proposed
Side Elevation



Proposed
Rear Elevation



Proposed
Side Elevation

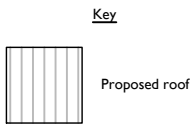

In association with

 AC DESIGN

 Hampshire Architect

Email: alexpcarr@outlook.com
Telephone: 07308 953285
Website: www.acdesignuk.co.uk

PROJECT 8 Abbots Way Netley	Project type Housing	Drawing classification Housing	SCALE 1:100	SHEET SIZE A2	SHEET No.	DATE 01/05/22	DRAWN Alexander Carr
	DRAWING TITLE Proposed Elevations		Planning				
			HS01-102-1st				

