

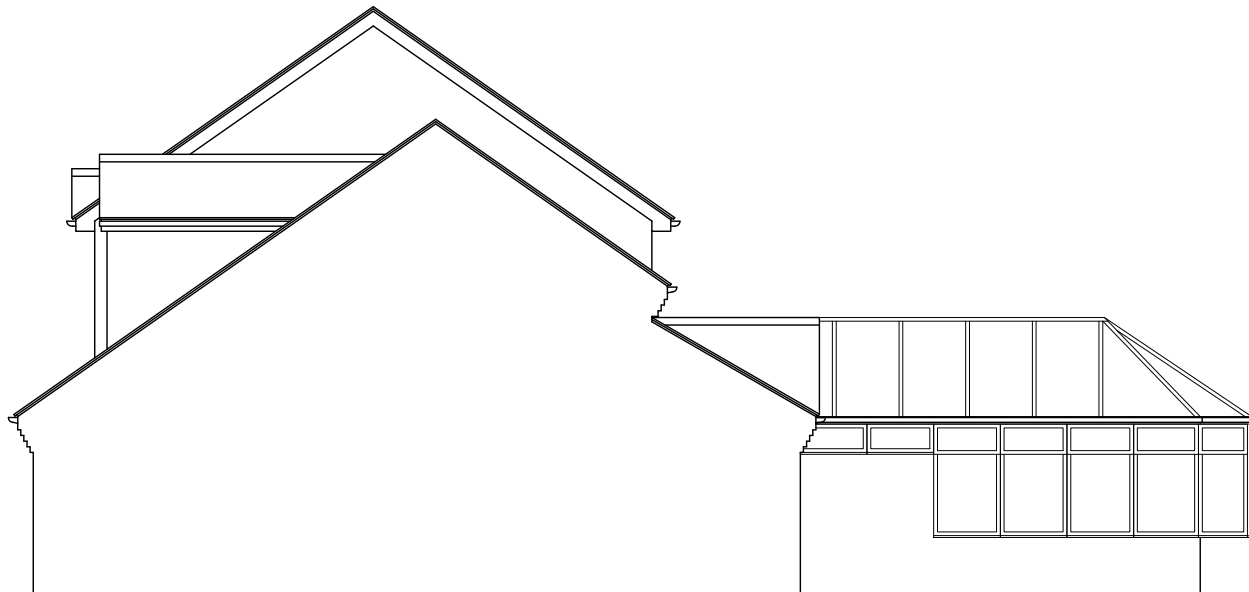




Existing
Front Elevation

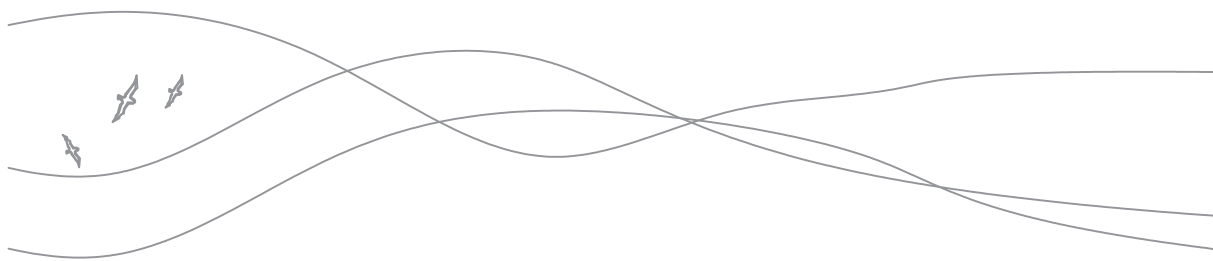

Existing
Side Elevation

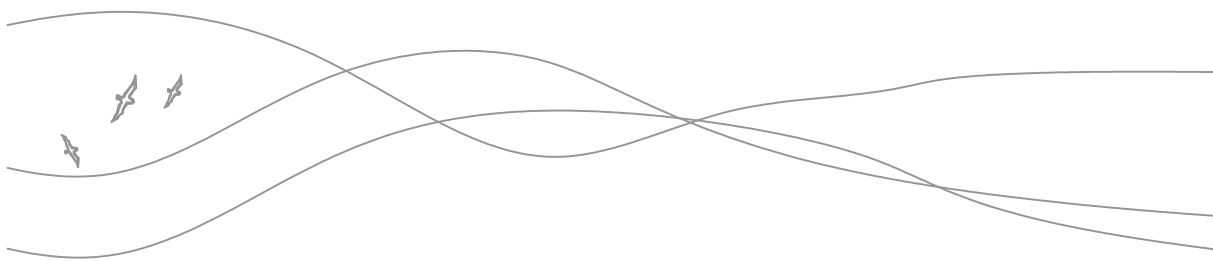

Existing
Rear Elevation

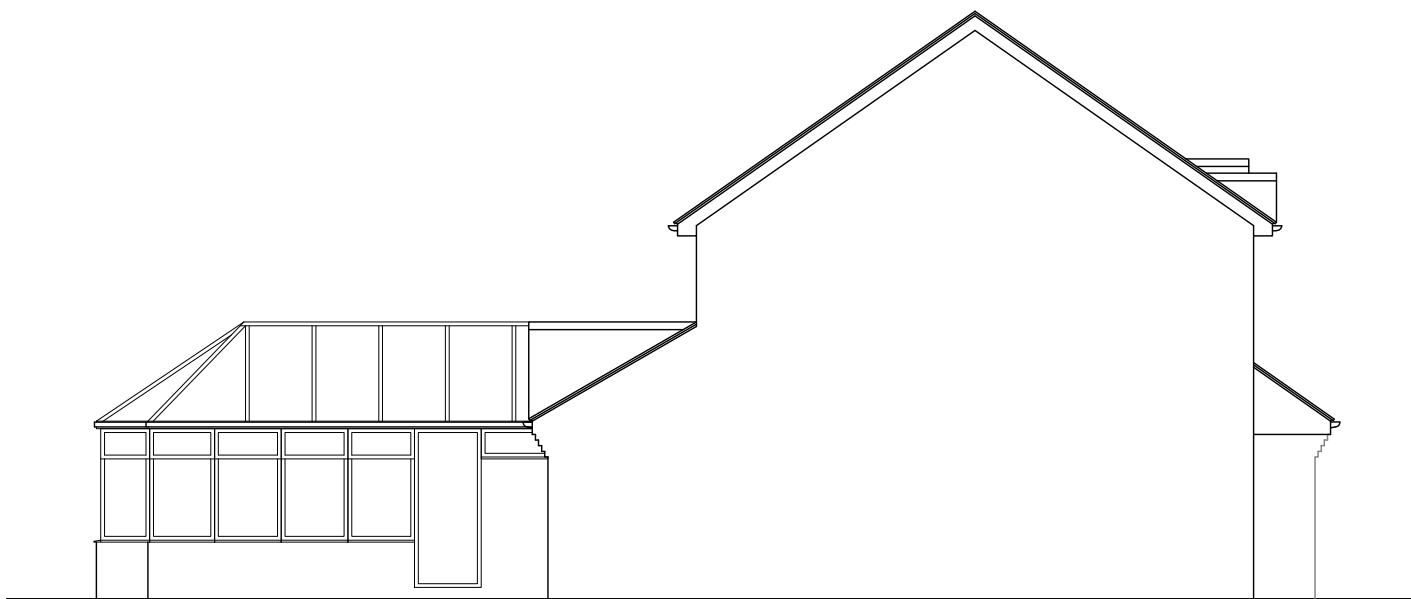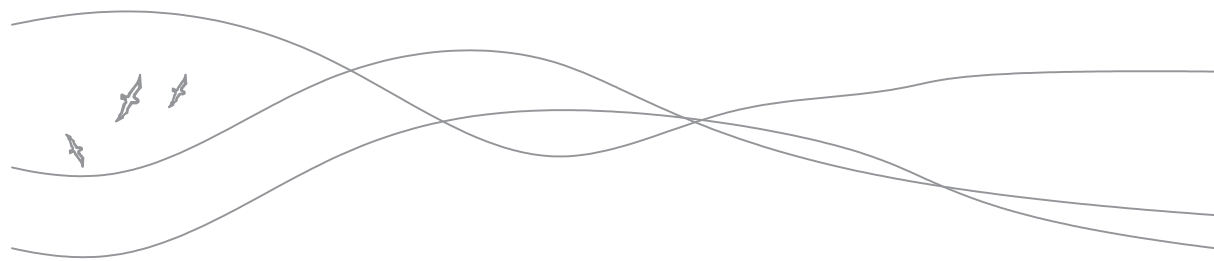

Existing
Side Elevation

In association with
 
Email: alexpcarr@outlook.com
Telephone: 07308 953285
Website: www.acdesignuk.co.uk

PROJECT 8 Abbots Way Netley	Project type Housing	Drawing classification Housing	SCALE 1:100	SHEET SIZE A2	SHEET No.	DATE 01/05/22	DRAWN Alexander Carr
	DRAWING TITLE Existing Elevations		Planning				
			HS01-103-1st				

