



0 20m

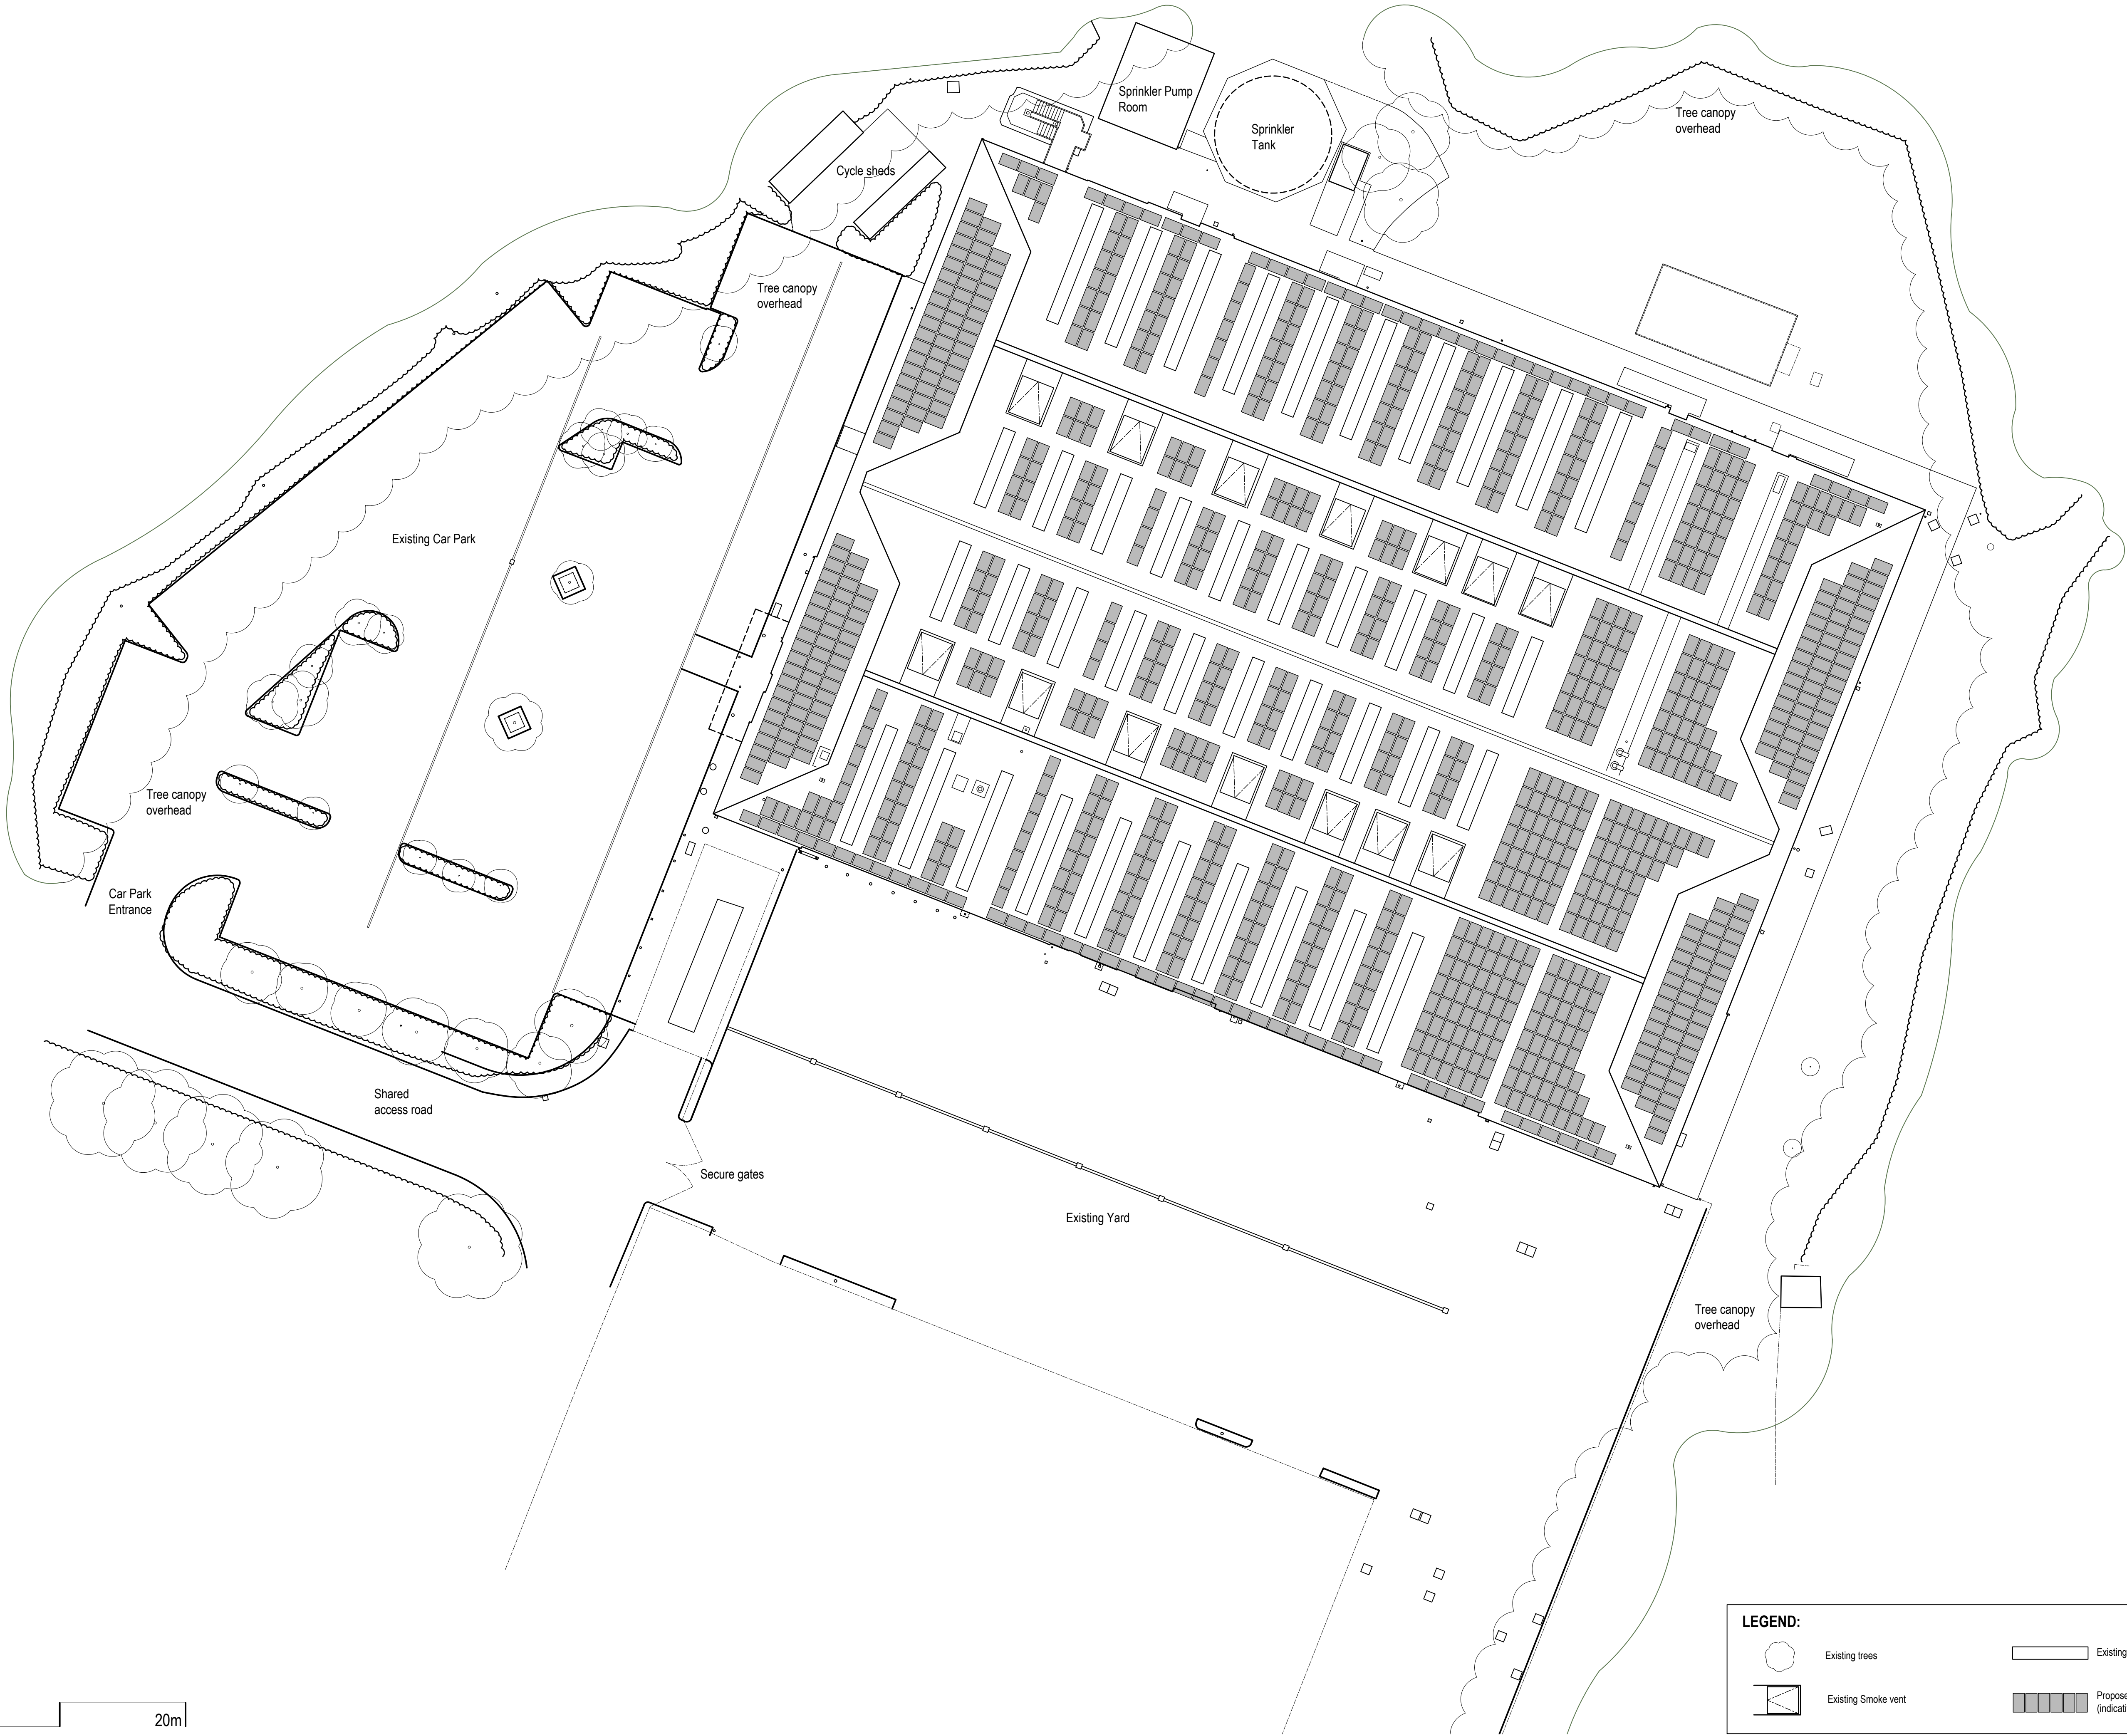

LEGEND:

	Existing trees		Existing roof light
	Existing Smoke vent		Proposed photovoltaic cells (indicative layout)

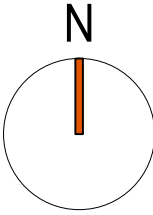

notes:
1. This drawing is the copyright of vision architects limited
2. DO NOT copy, alter or reproduce in any way or pass to a third party without written authority
3. THIS DRAWING IS THE PROPERTY OF VISION ARCHITECTS LIMITED AND IS NOT TO BE REPRODUCED OR COPIED IN ANY MANNER WITHOUT THE WRITTEN PERMISSION OF VISION ARCHITECTS LIMITED
4. READ in conjunction with other Consultants documentation & drawings regarding this project
5. DISCREPANCIES should be reported in writing to the project architect or engineer immediately

MODEL FILE REFERENCE - 22009-AP-PL

scale: 1:250 @ A1
date: 2022.10
drawn: A/JC
checked: dp

client: F&C Commercial Property Holdings Limited
project: Unit 2 Strategic Park, Hedge End, SO30 4DA,
drawing: Proposed Site Layout/ Roof Plan
status: RIBA STAGE 03 - Planning

2022.10.12
date
A/JC
by
dp

A Planning Application issue.
rev description