



West Elevation

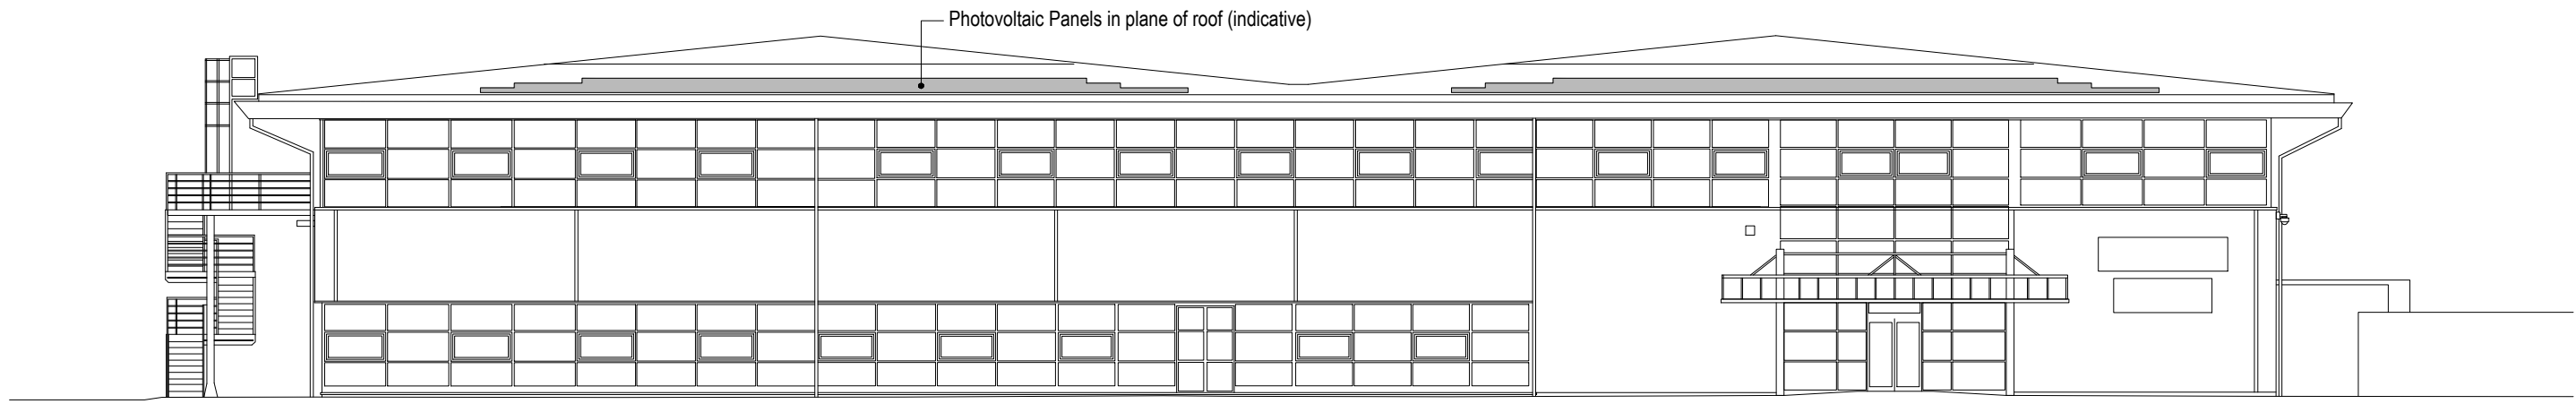


0 10m 20m

North Elevation

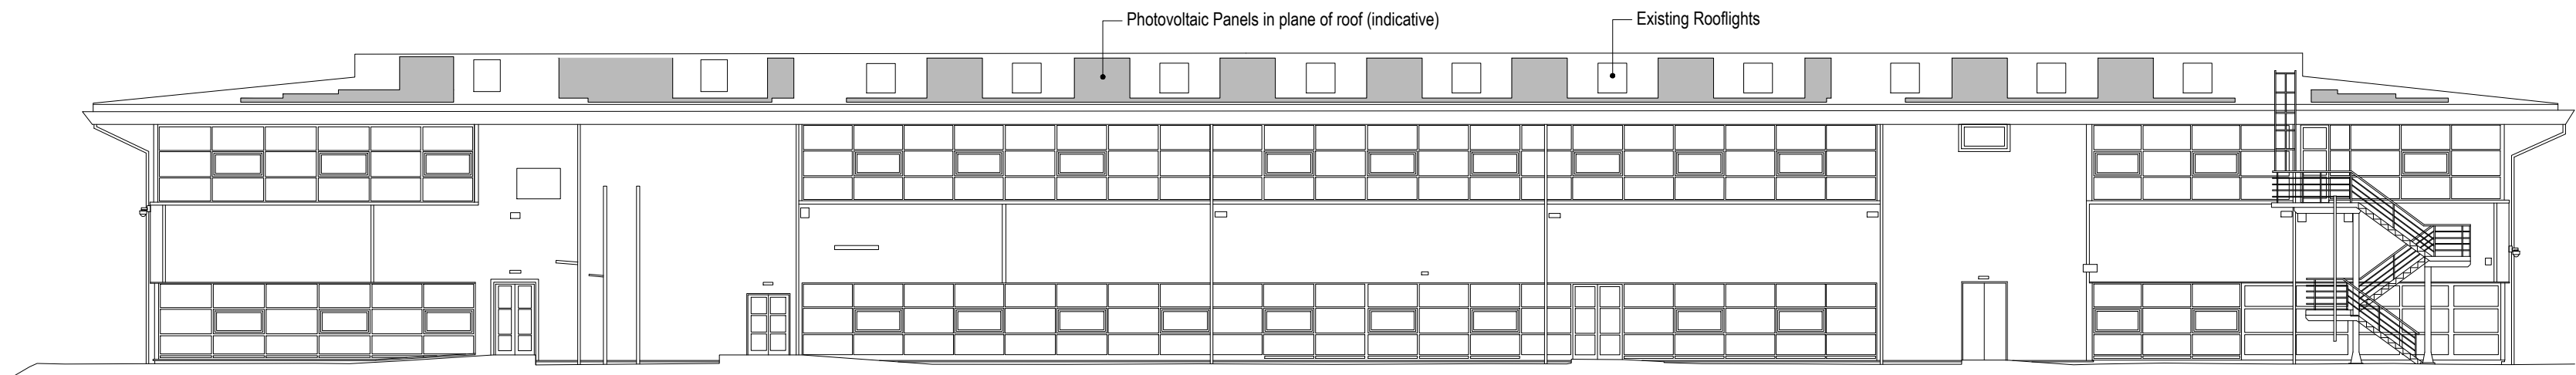


0 10m 20m

East Elevation

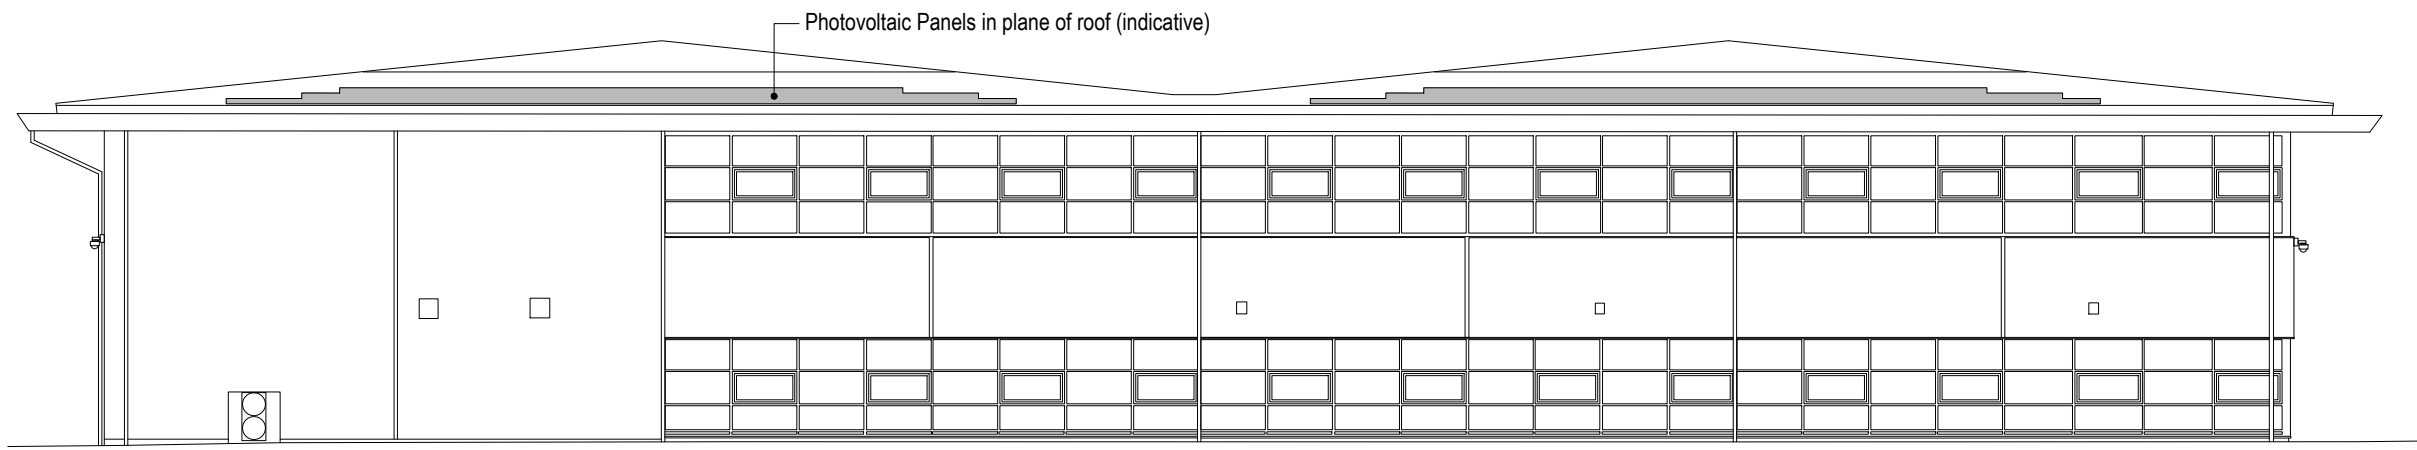

0 10m 20m

South Elevation

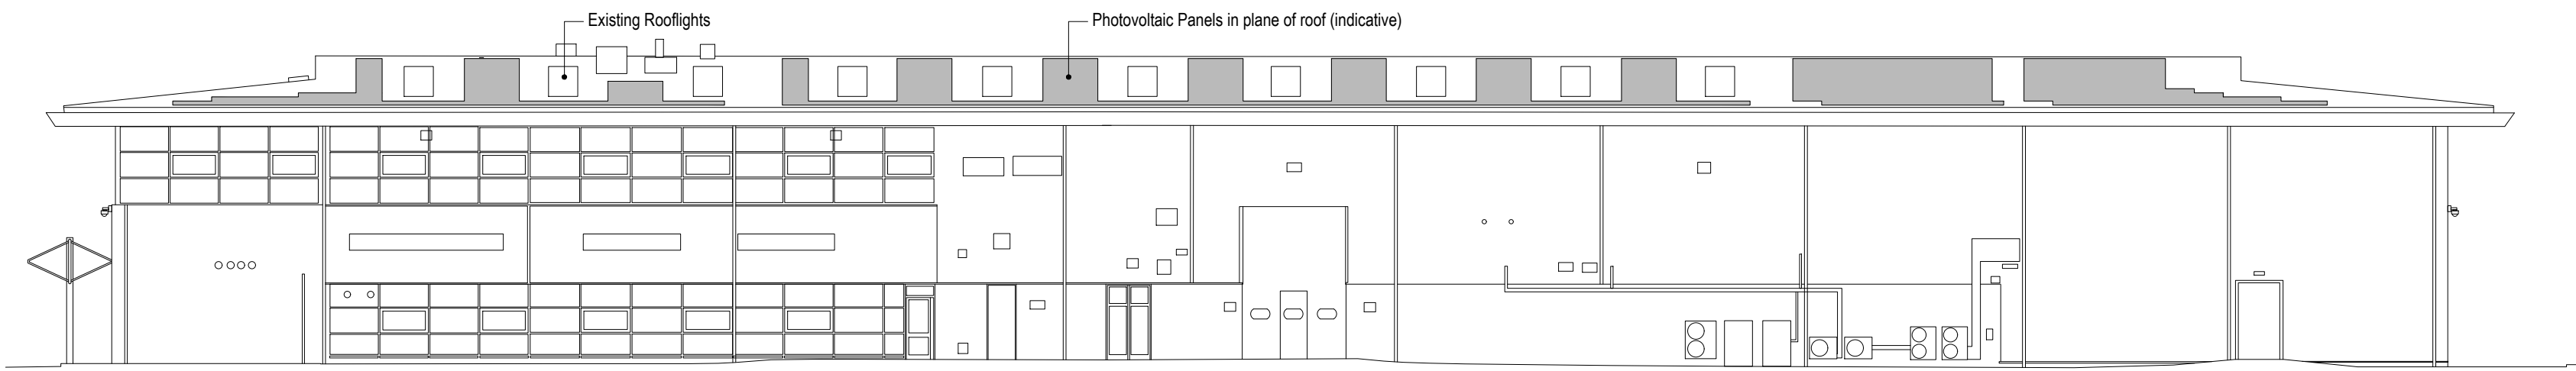

0 10m 20m

notes:
1. This drawing is the copyright of vision architects limited
2. DO NOT copy, alter or reproduce in any way or pass to a third party without written authority
3. THIS DRAWING IS THE PROPERTY OF VISION ARCHITECTS LIMITED AND IS NOT TO BE REPRODUCED OR TRANSMITTED IN ANY FORM OR BY ANY MEANS, ELECTRONIC OR MECHANICAL, INCLUDING PHOTOCOPYING, RECORDING, OR BY ANY INFORMATION STORAGE AND RETRIEVAL SYSTEM, WITHOUT THE WRITTEN PERMISSION OF VISION ARCHITECTS LIMITED
4. READ in conjunction with other Consultants documentation & drawings regarding this project
5. DISCREPANCIES should be reported in writing to the project architect or engineer immediately
MODEL FILE REFERENCE - 22009-A-P-PL

scale: 1:200 @ A1
date: 2022.10
drawn: AJC
checked: dp
client: F&C Commercial Property Holdings Limited
project: Unit 2 Strategic Park, Hedge End, SO30 4DA,
drawing: Proposed Elevations
status: RIBA STAGE 03 - Planning

2022.10.12
date
AJC
by
dp
A Planning Application Issue
rev description

wessex houses upper market street eastleigh hampshire SO50 9FD
t: 01794 830660 v: www.vision-architects.co.uk
vision architects
22009-A-PL-035
drawing no.: revision: A