




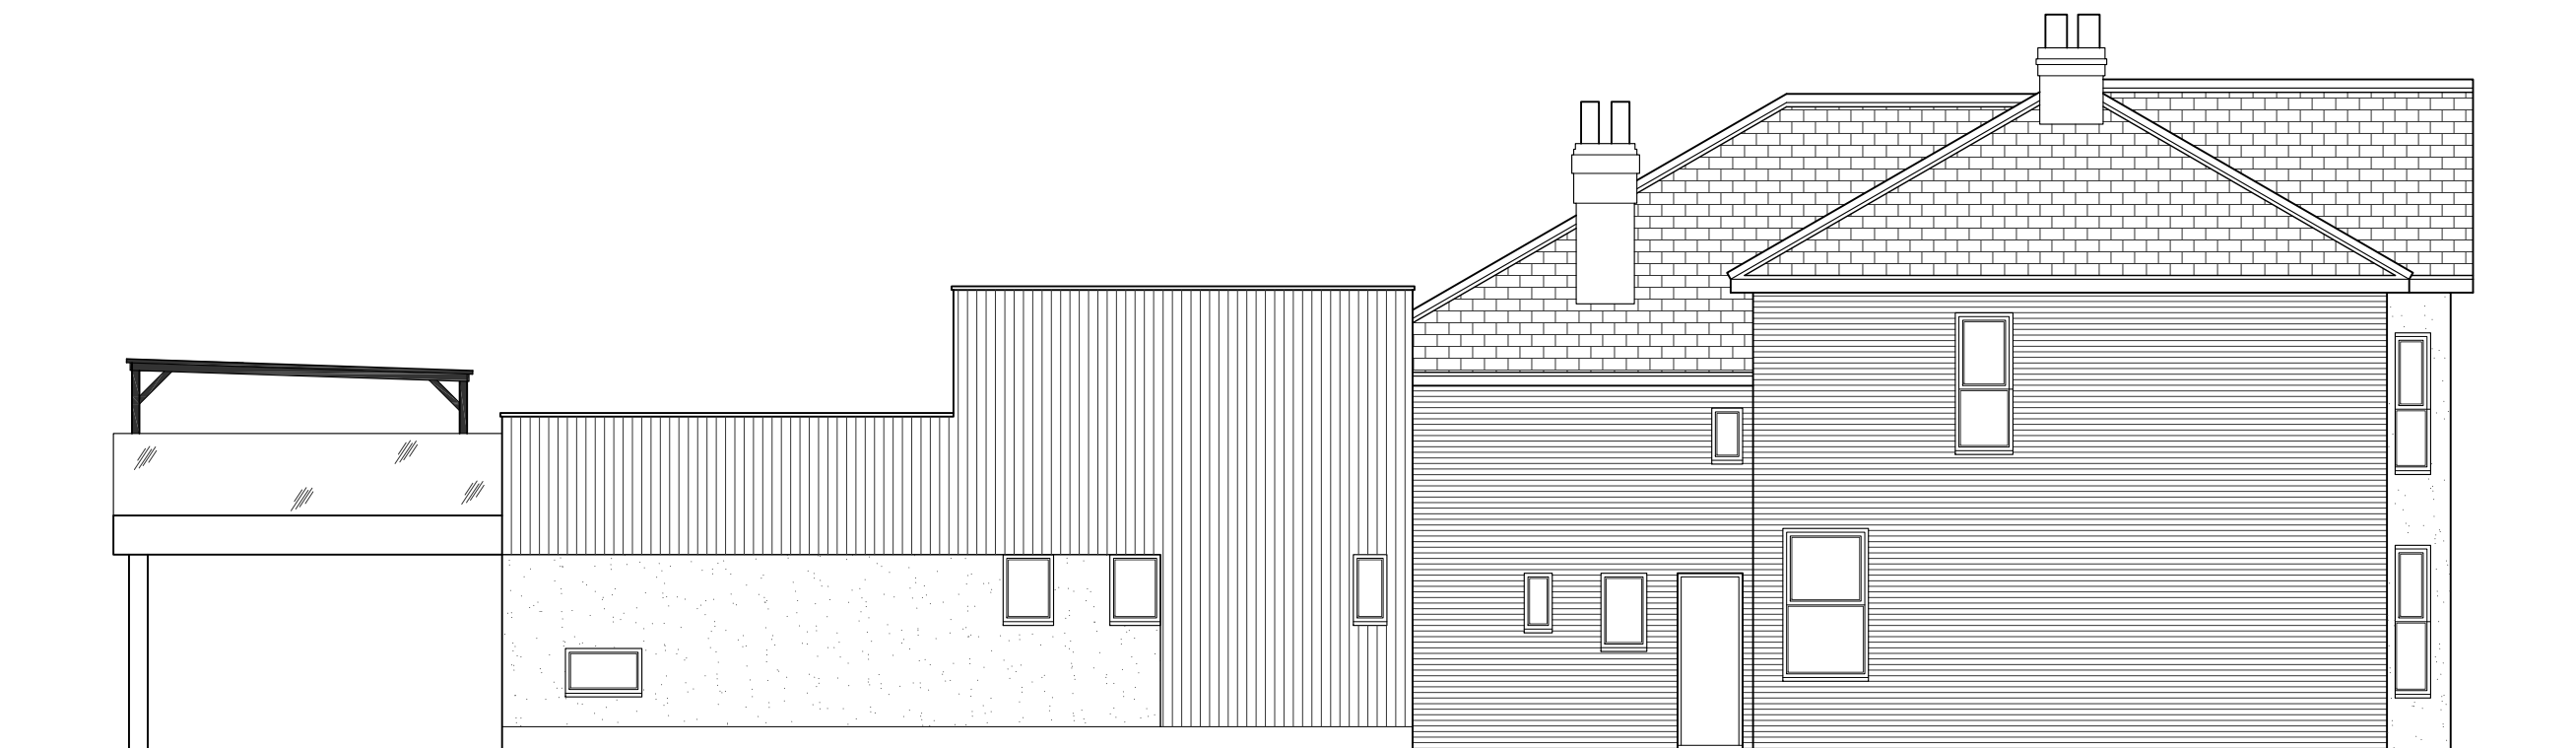


Side Elevation - A
SCALE 1:100

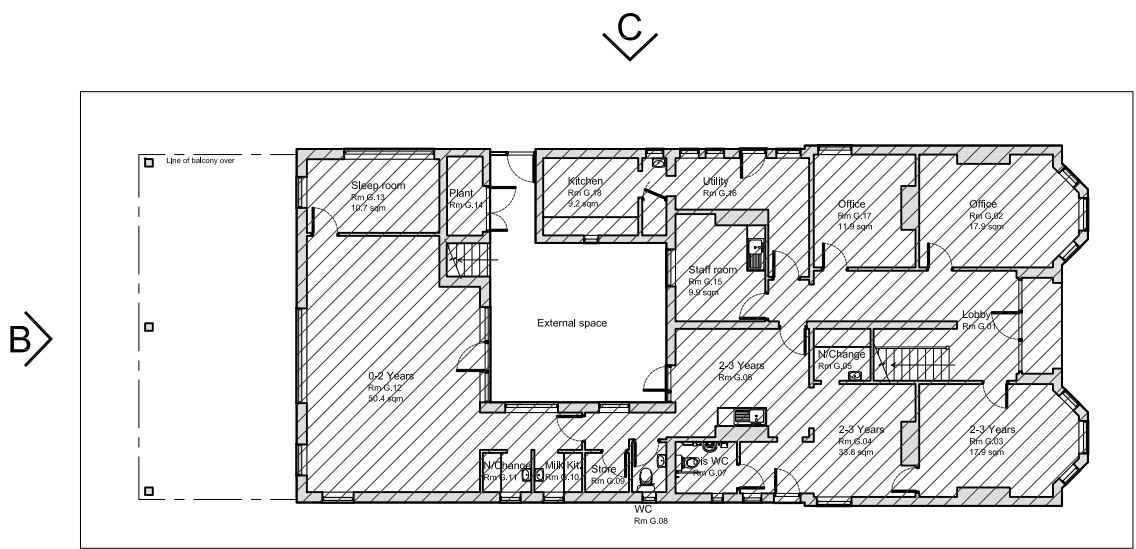

Rear Elevation - B
SCALE 1:100

 

Key Plan
SCALE 1:250

 

105

Site		Eastleigh - 4573								Address		61-63 Leigh Road, Eastleigh, Hampshire, SO50 9DT.	
Title		Proposed Elevations - Sheet One											
Drawn	SM	Date	14-10-22	Rev	01	Status	PLN	Scale	1:100				