



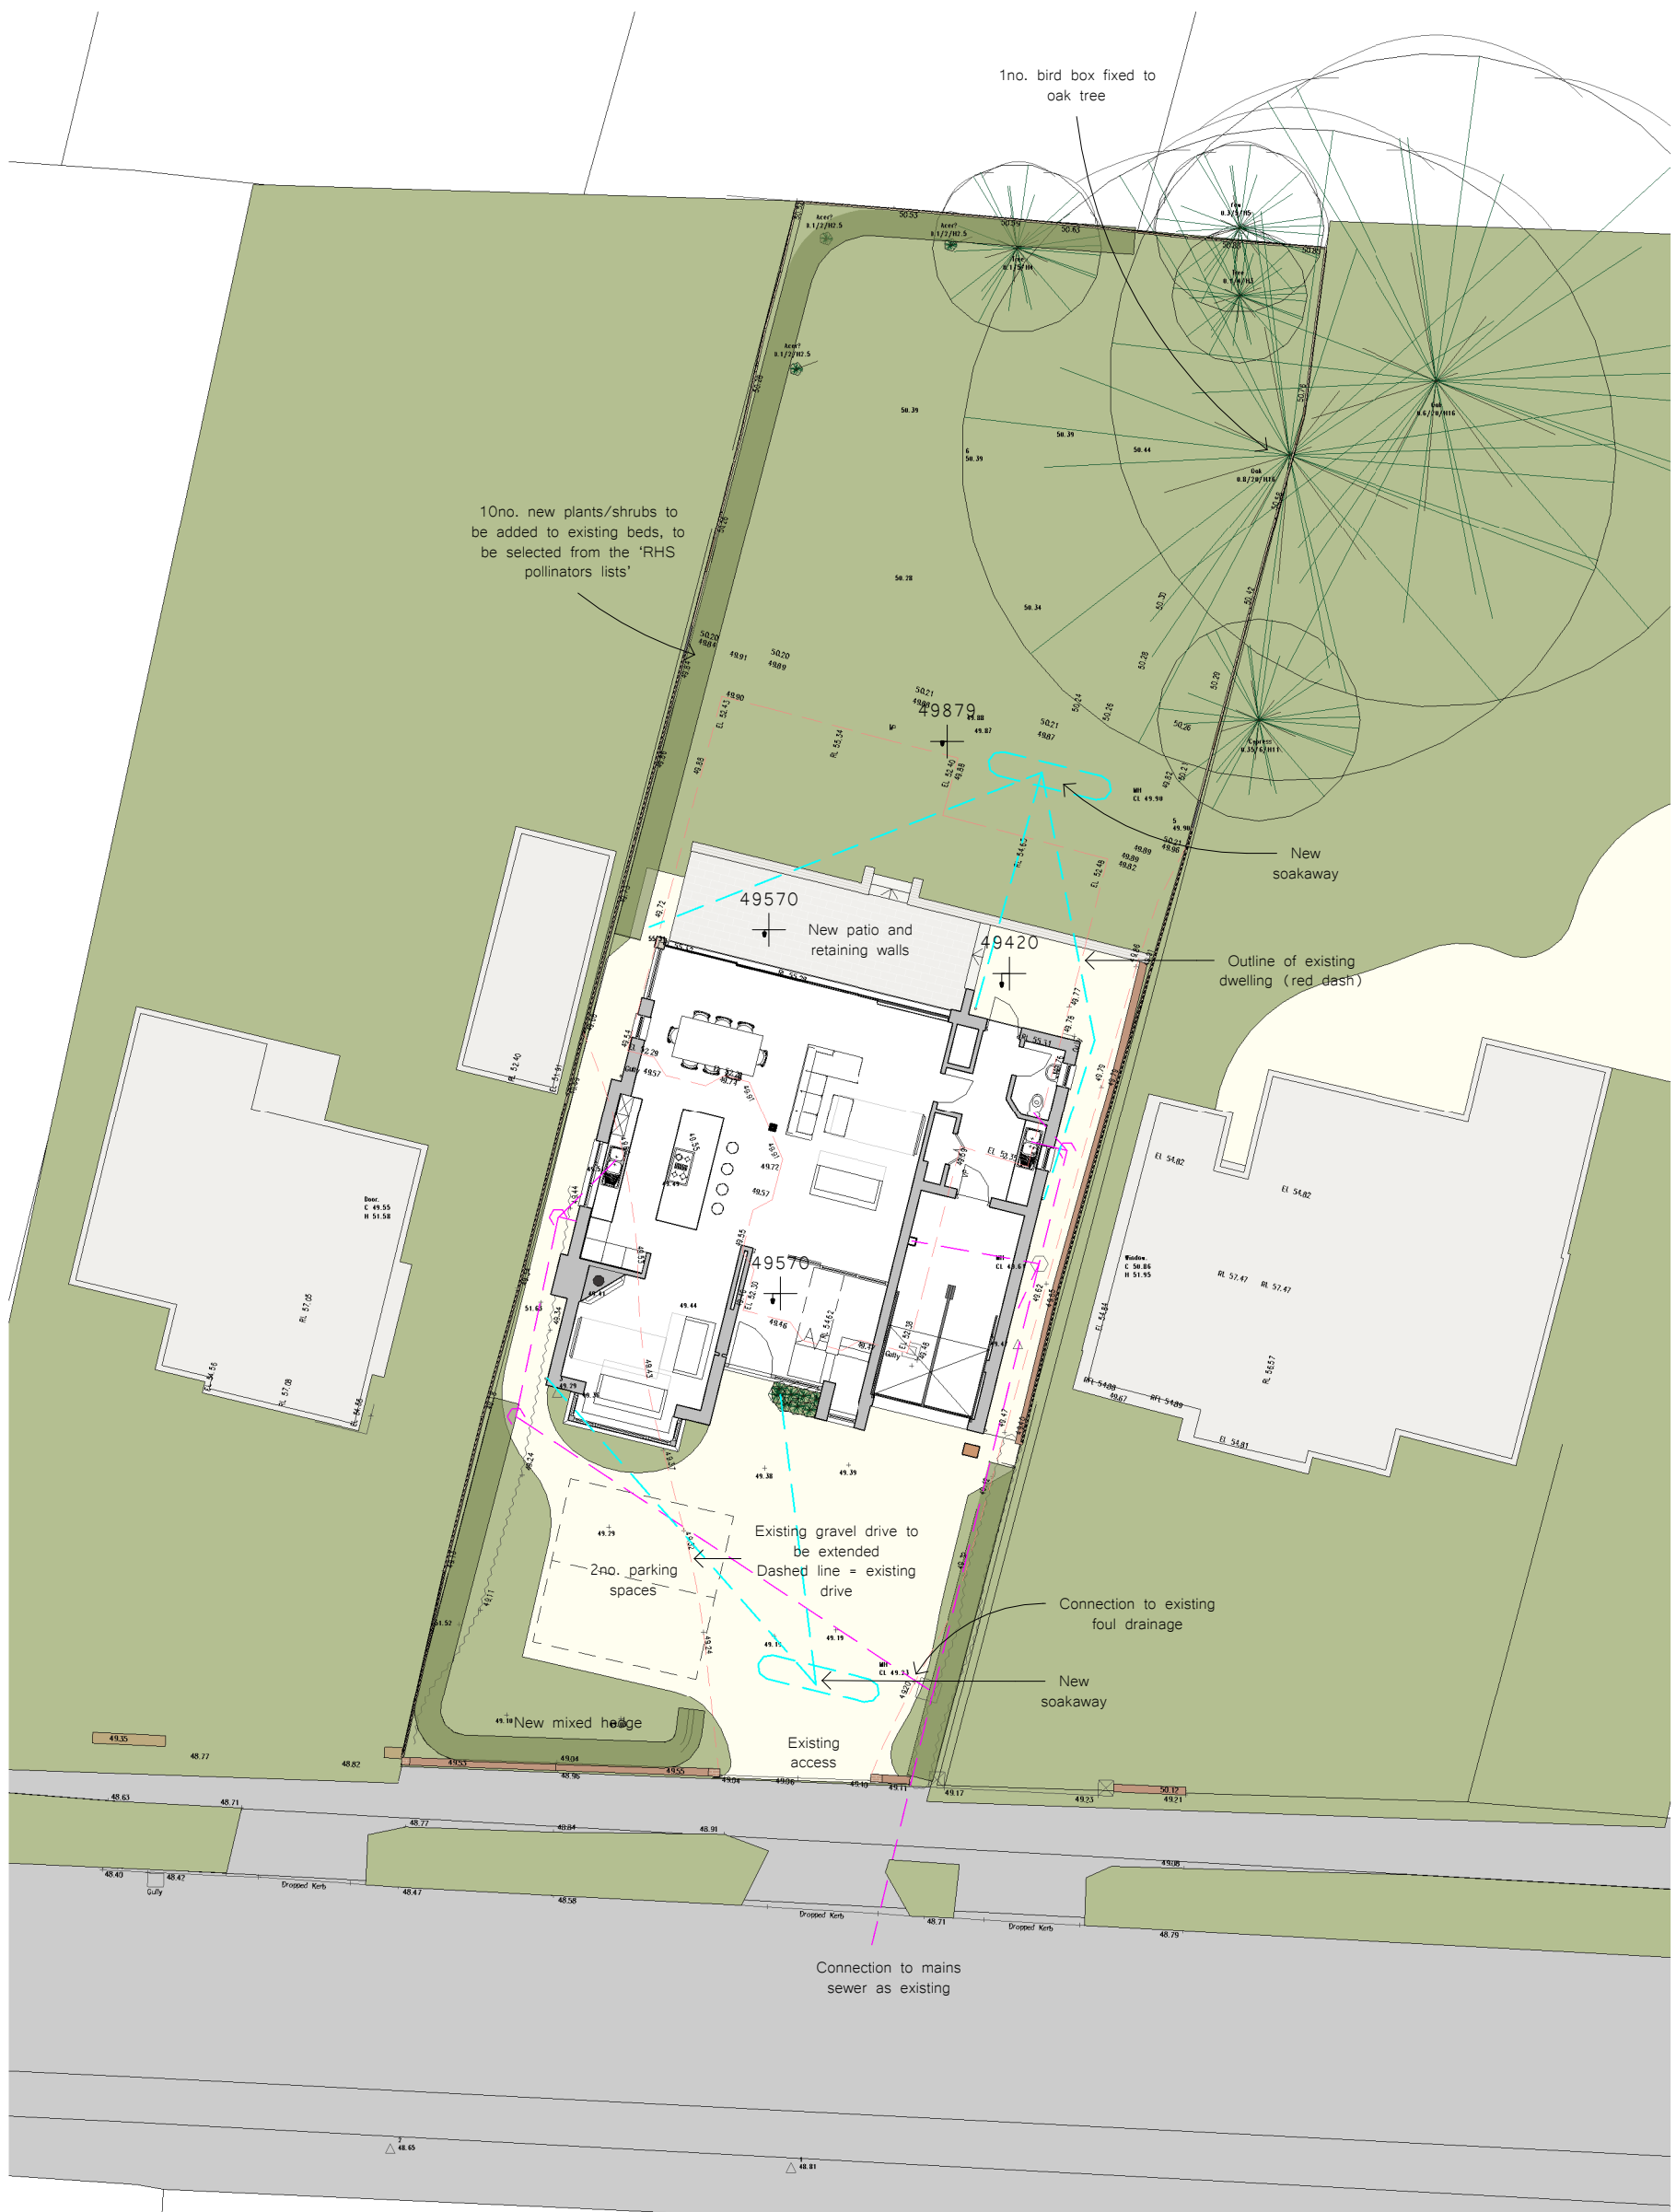

Site Plan as Proposed
1 : 200

- KEY
- Foul drainage
 - Surface water drainage

 

project 6 Grosvenor Road
Hillingbury
Chandler's Ford SO53 5BW

client Mr & Mrs Dhaliwal

drawing Site Plan as Proposed

Rev.	Description	Date
A	Soakaway added	Aug 2022
B	South elevation redesigned	Oct 22

date June 2022

scale 1 : 200 @A3

job 2201

dwg D-111 rev. B

crafted
architects

410 The Grange, Romsey Road, Michelmersh, Romsey, SO51 0AE 01794 400311 jules@craftedarchitects.co.uk

This drawing is copyright of Crafted Architects Ltd.

RIBA