



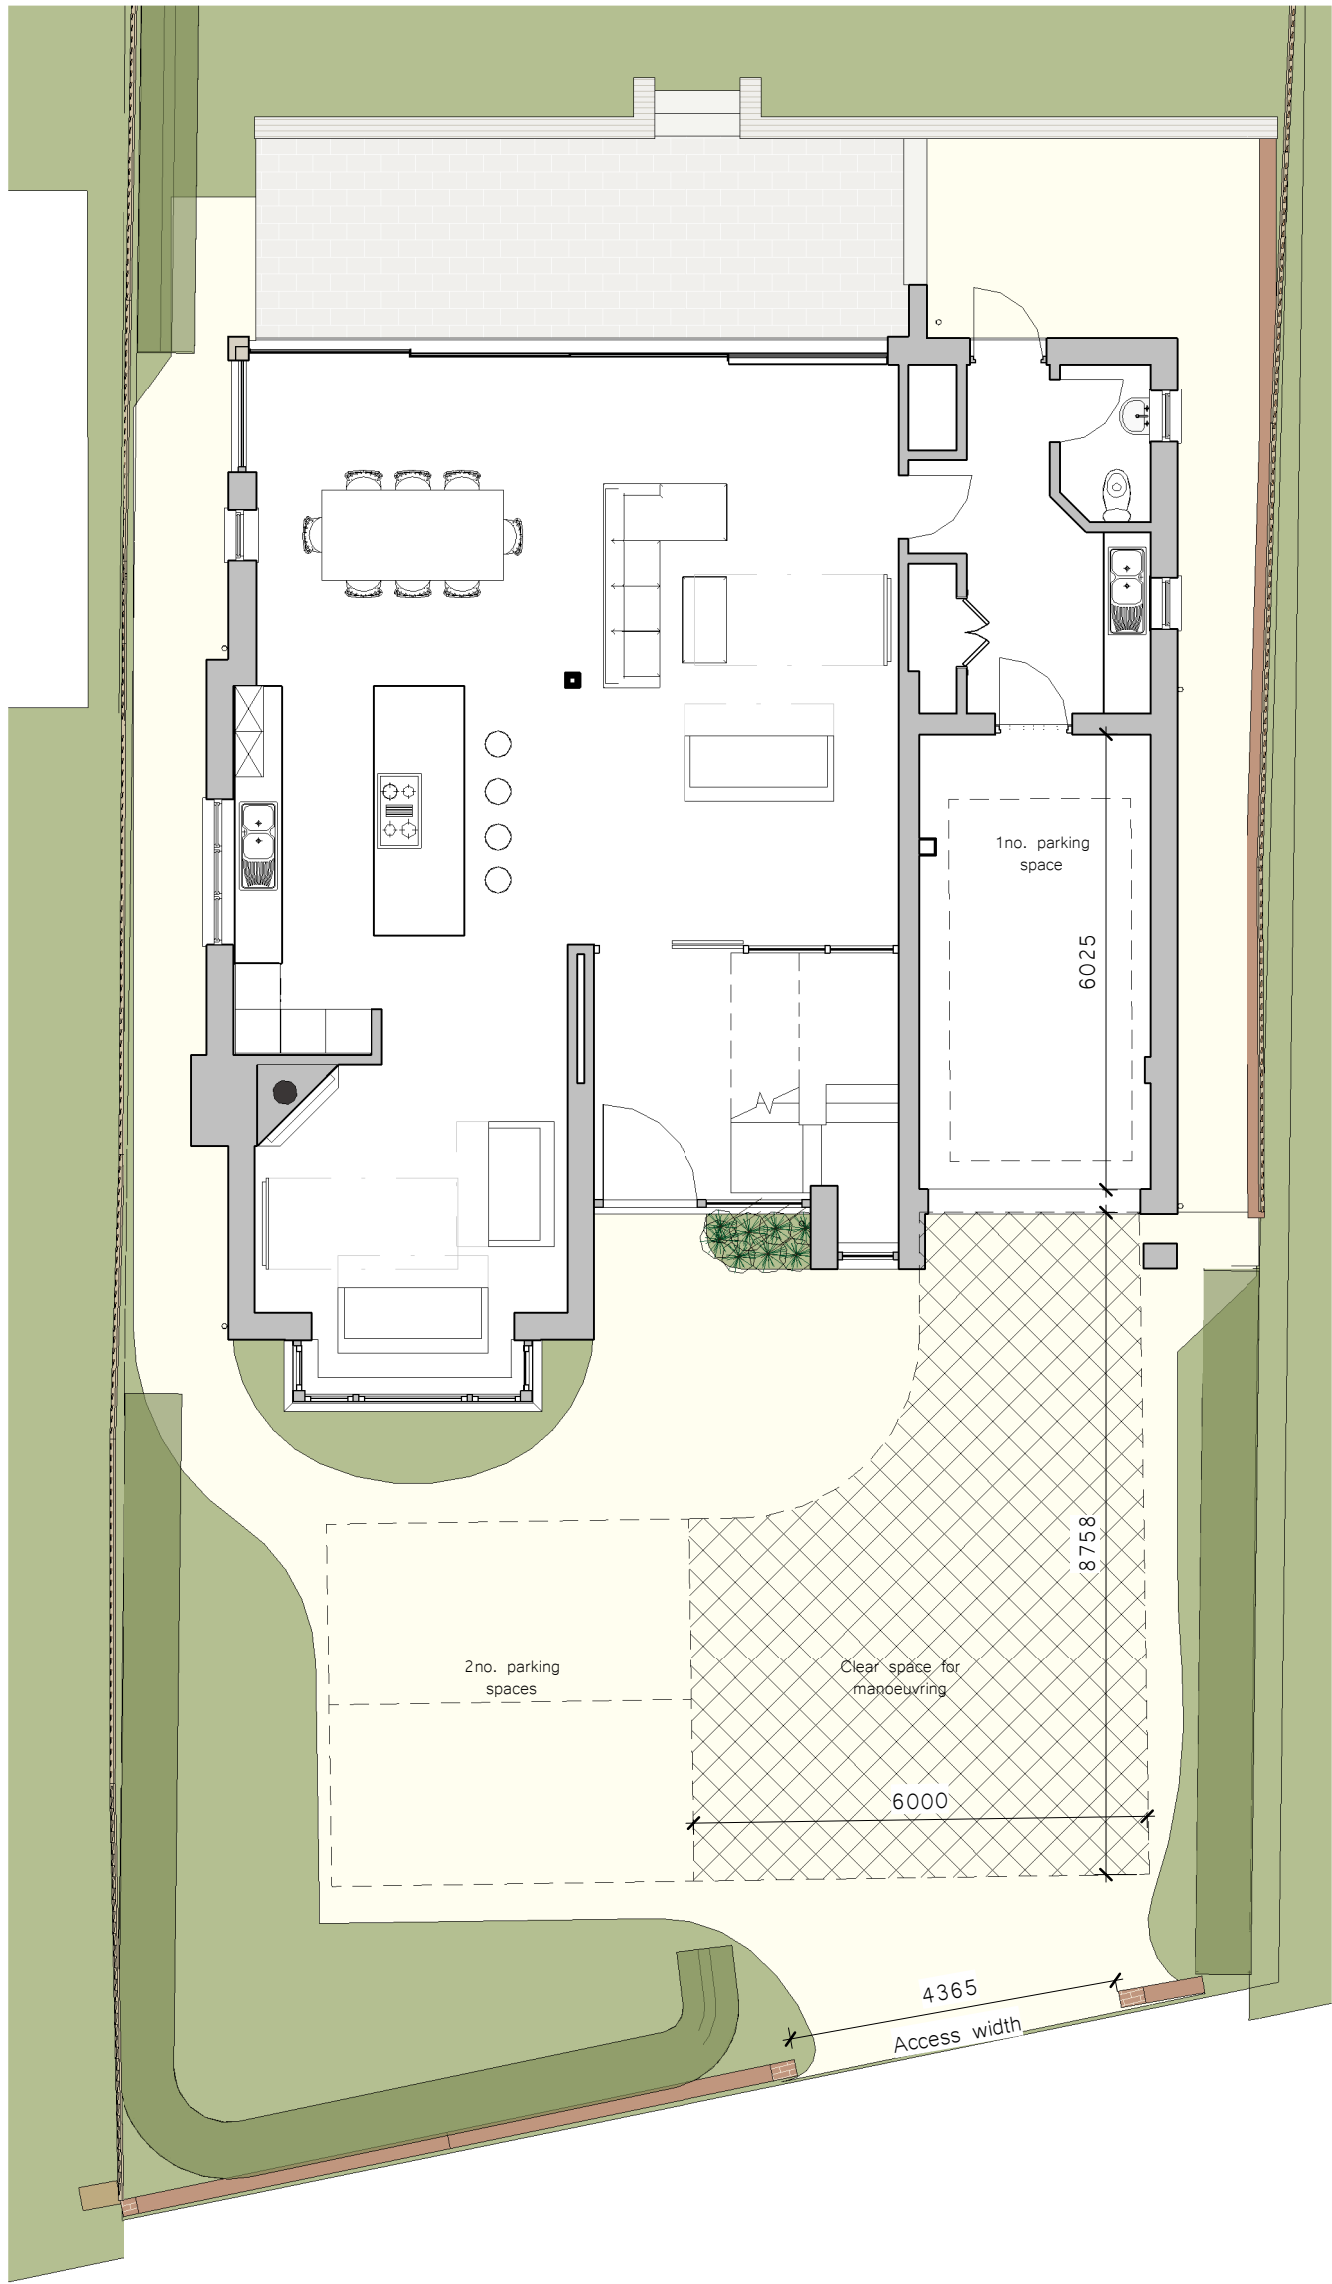

Parking Layout
1 : 100

0 2 4 6 8 10m

Scale -1:100

 

project 6 Grosvenor Road
Hillingbury
Chandler's Ford SO53 5BW

client Mr & Mrs Dhaliwal

drawing Parking Layout

date Aug 2022
scale 1 : 100 @A3
job 2201
dwg D-240 rev. A

Rev.	Description	Date
A	South elevation redesigned	Oct 22

crafted
architects

RIBA

410 The Grange, Romsey Road, Michelmersh, Romsey, SO51 0AE 01794 400311 jules@craftedarchitects.co.uk

This drawing is copyright of Crafted Architects Ltd.