


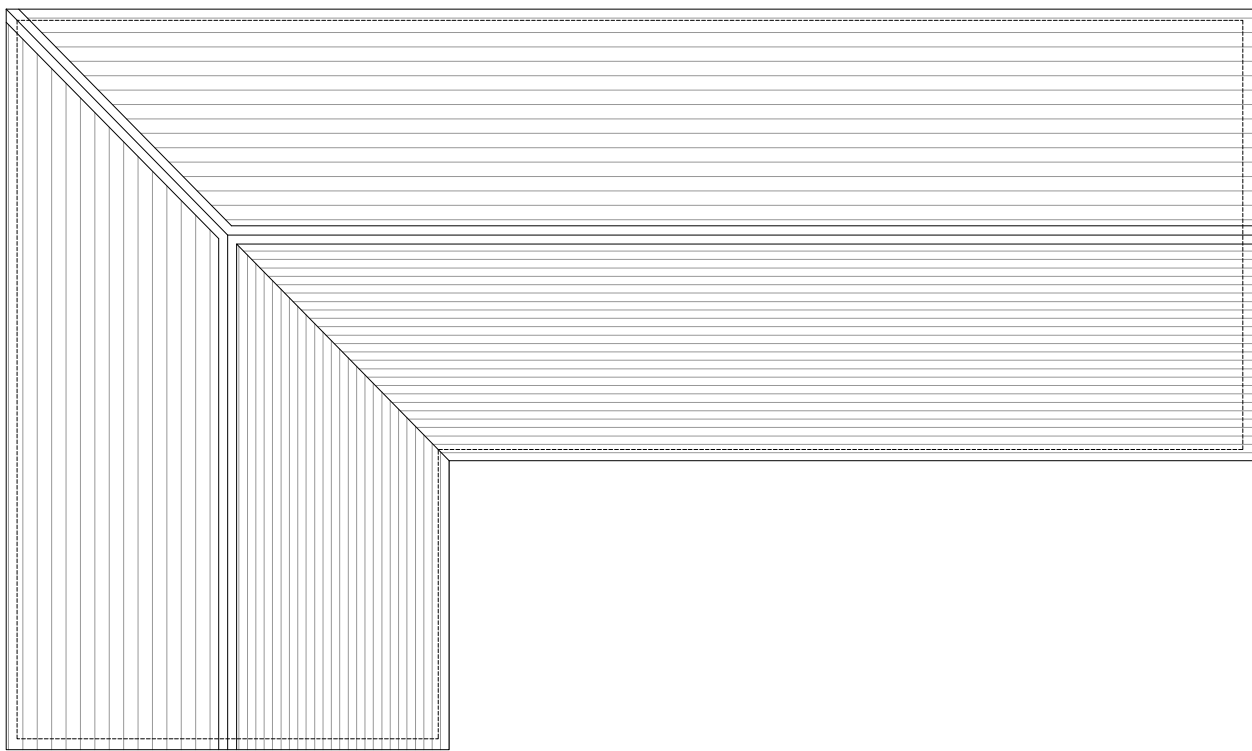
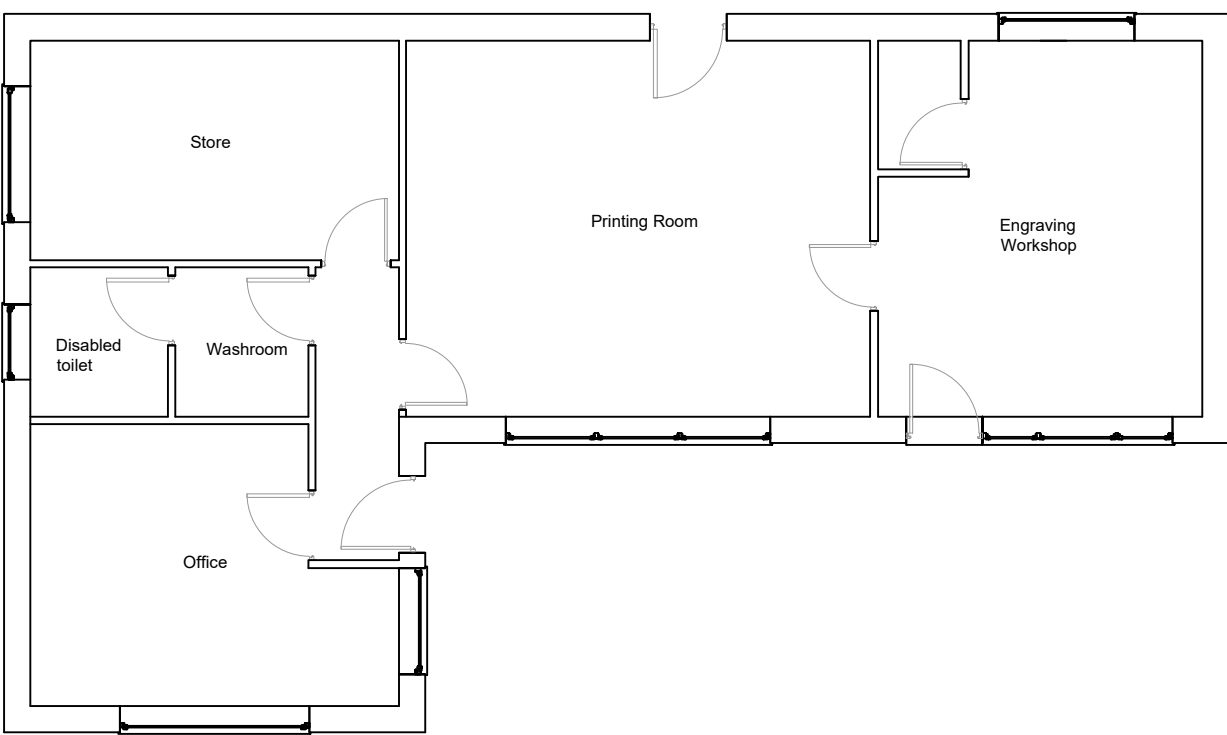


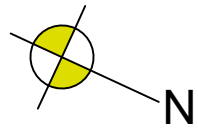

As Existing Roof Plan
1:100

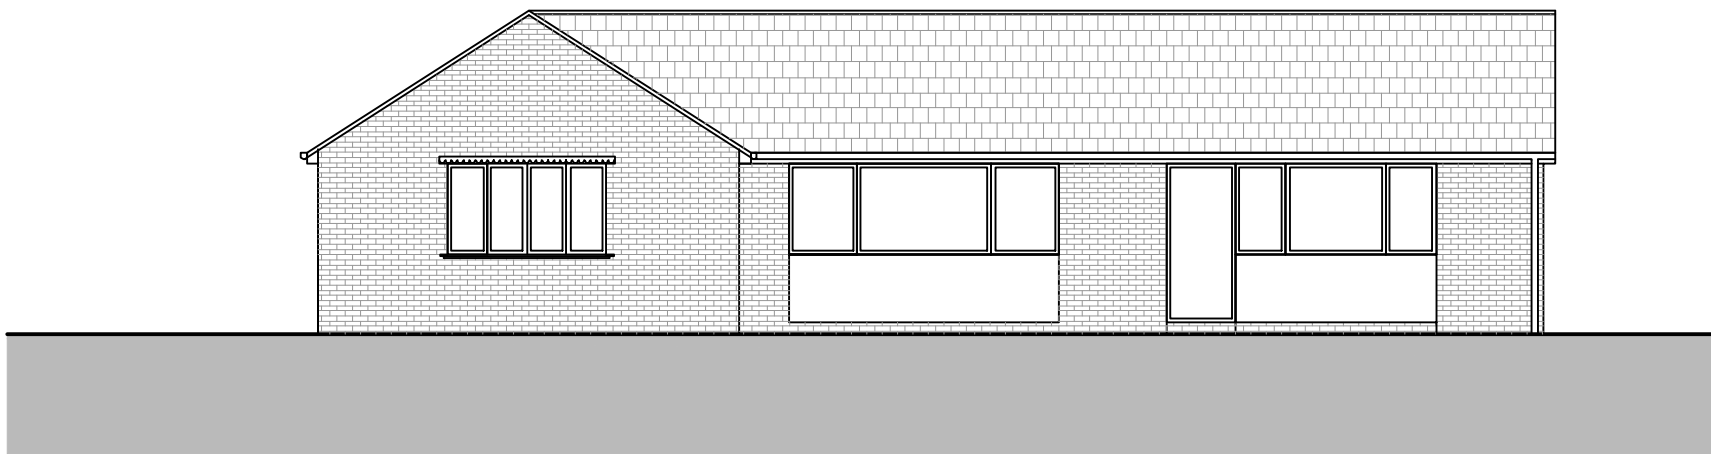


As Existing Ground Floor Plan
1:100

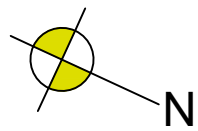


As Existing West Elevation
1:100



As Existing South Elevation
1:100

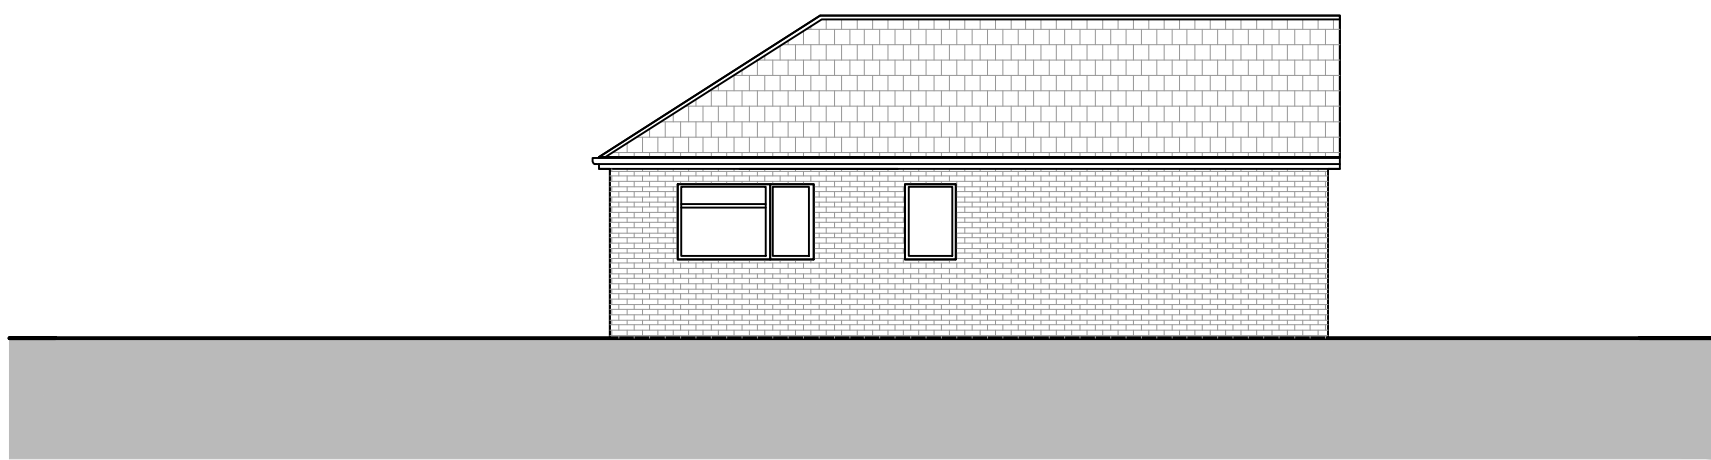

As Existing North Elevation
1:100

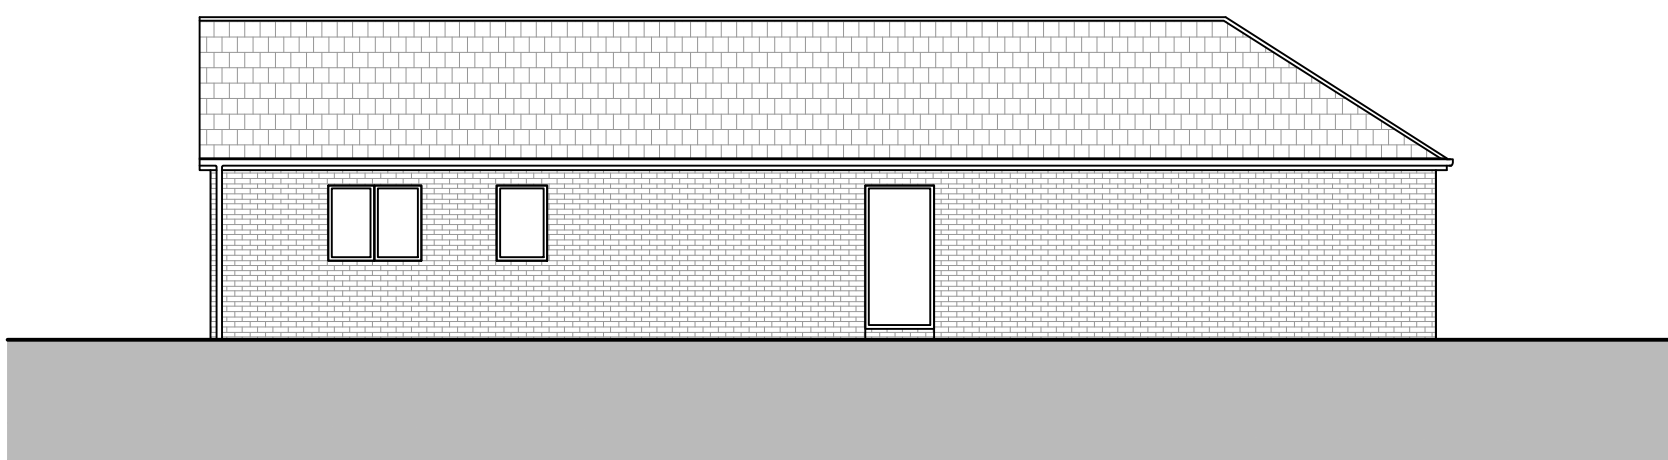

As Existing East Elevation
1:100

notes:

revisions: A | 11.09.2022 | GR | Issued for planning

-
-
-
-
-
-

Capital Homes
Bridge Road
Bursledon

drawing information

title:

status:

date:

scale:

drawn:

chk'd:

Plot 4
As Existing

Planning
January 2021

1:100 @A1

SCR

GR



R&R DESIGN
STUDIO LTD

job:

1122

dwg:

1002

rev:

A

NOTE: The contractor is responsible for checking all site dimensions and levels. These should be checked prior to the ordering of any components and before the commencement of the works. All discrepancies should be brought to the attention of the Contract Administrator