



Plot 4
3 Bed 6 Person House
150m²

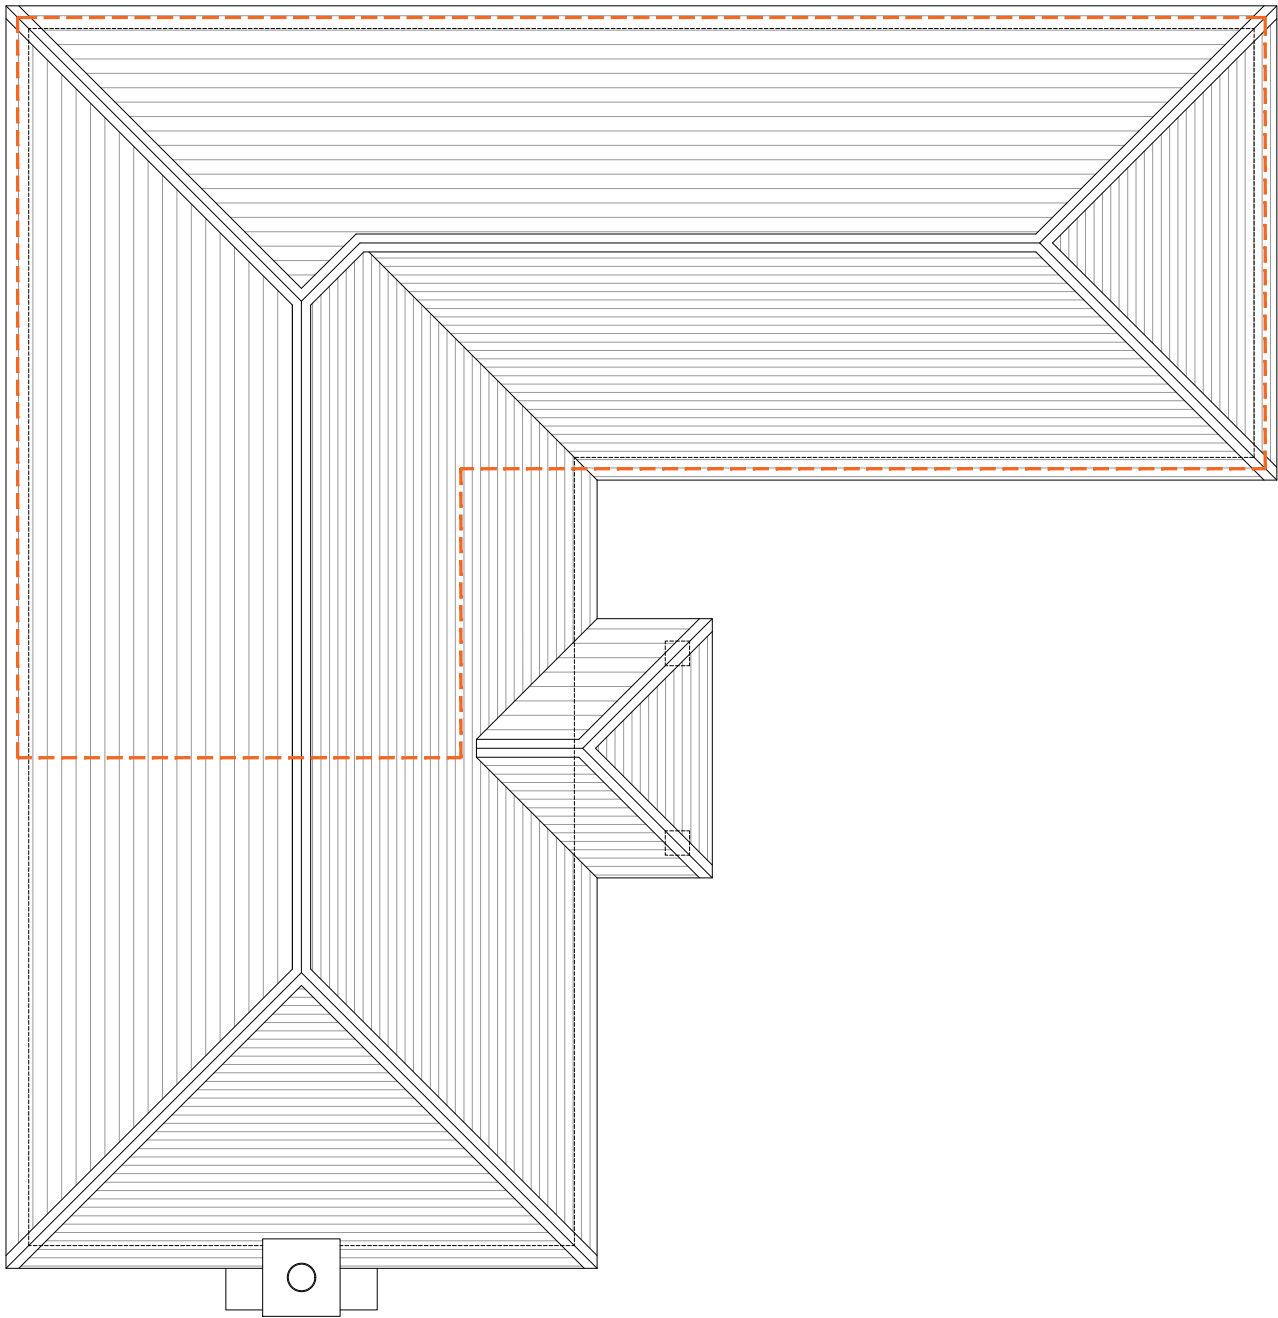


As Proposed Roof Plan
1:100

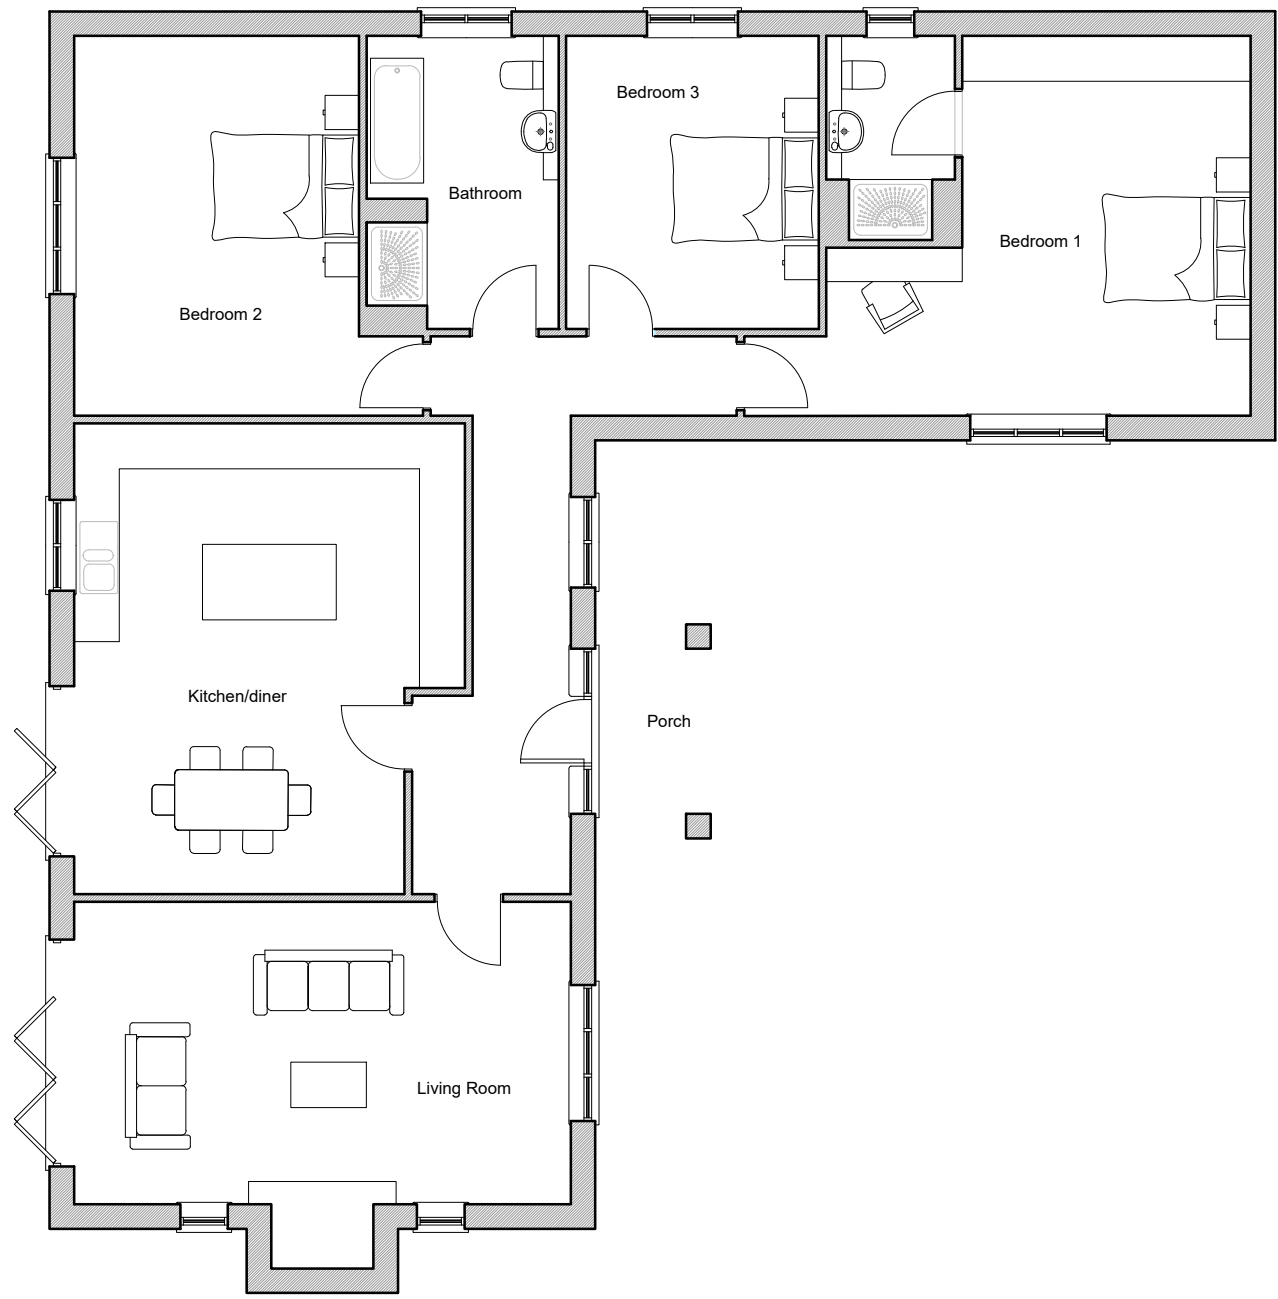


As Proposed Ground Floor Plan
1:100


- Drawing Legend**
- ① Facing brickwork
 - ② Stone through colour render
 - ③ White double glazed UPVC windows
 - ④ Timber entrance door
 - ⑤ Facing brick soldier course
 - ⑥ Black rainwater goods
 - ⑦ Red clay roof tiles
 - - - Existing dwelling

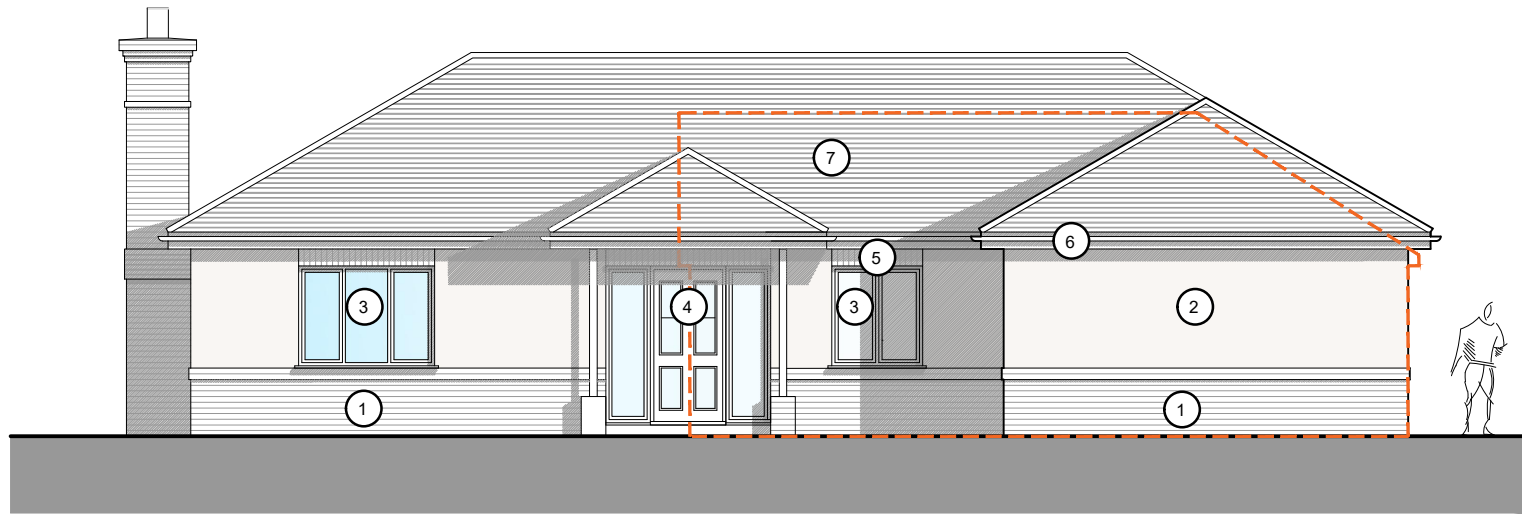


As Proposed South-East Elevation
1:100

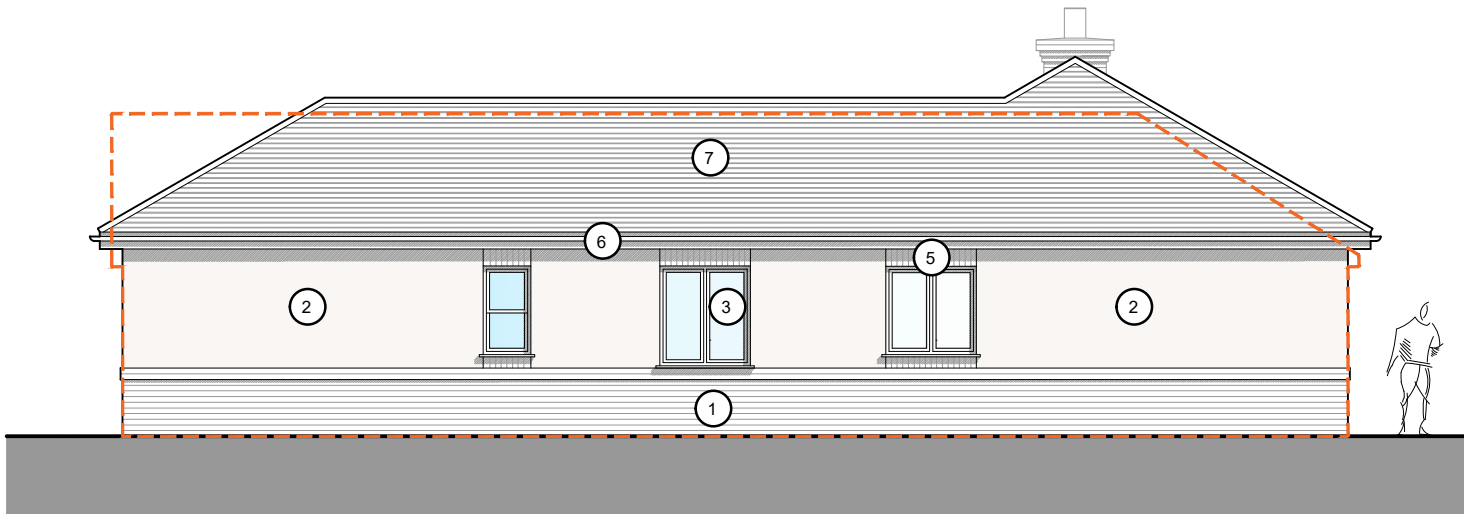

As Proposed North-East Elevation
1:100

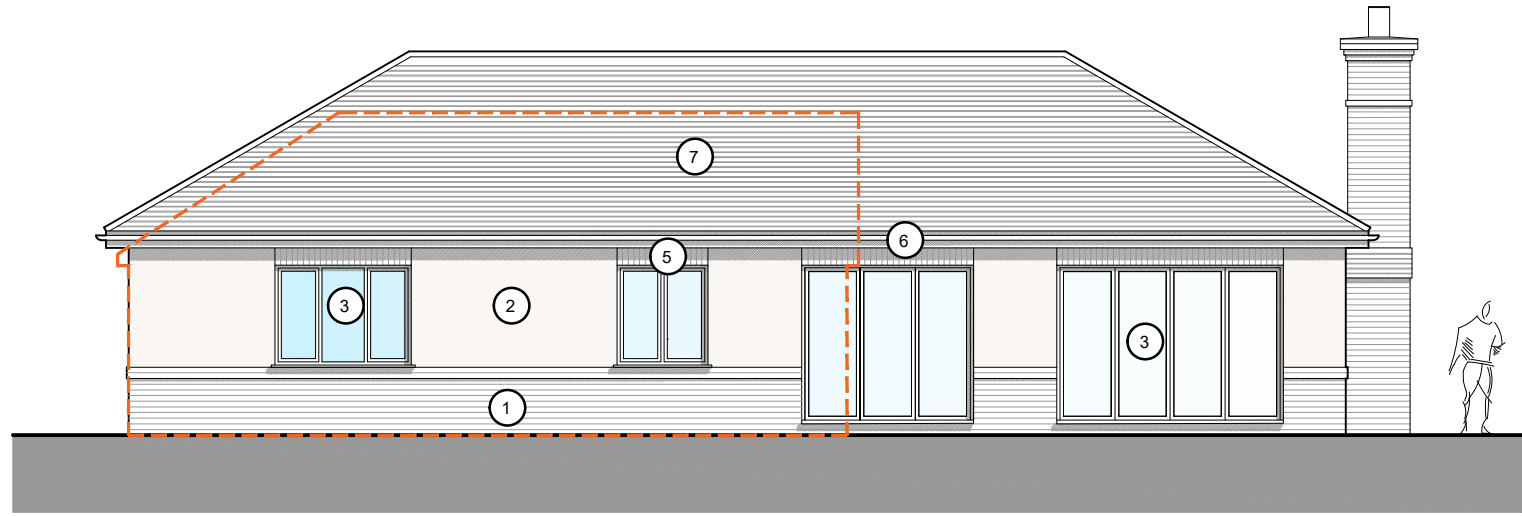

As Proposed North-West Elevation
1:100

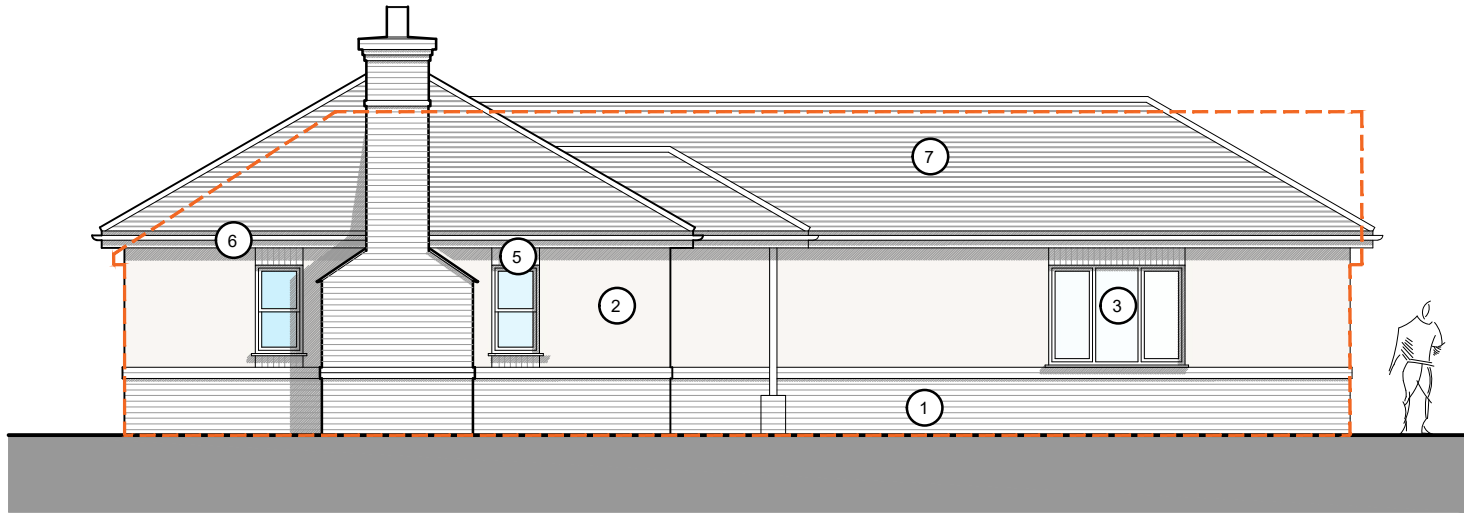

As Proposed South-West Elevation
1:100

notes:

revisions: A | 11.09.2022 | GR | Issued for planning

•
•
•
•
•
•

Capital Homes
Bridge Road
Bursledon

drawing information

title:

status:

date:

scale:

drawn:

chk'd:

Plot 4
As Proposed

Planning

January 2021

1:100 @A1

SCR

GR



job: 1122

dwg: 1004

rev: A

NOTE: The contractor is responsible for checking all site dimensions and levels. These should be checked prior to the ordering of any components and before the commencement of the works. All discrepancies should be brought to the attention of the Contract Administrator