




1. This drawing is the copyright of **NA PALMER DESIGN LTD**. It may not be copied, altered or reproduced in any way whatsoever without the written authority of the copyright owner.
2. Dimensions to be checked on site prior to commencing any work. Any discrepancies should be reported to the project architect immediately.
3. Listed dimensions must be assumed approximate and checked on site.
4. If in doubt ask.

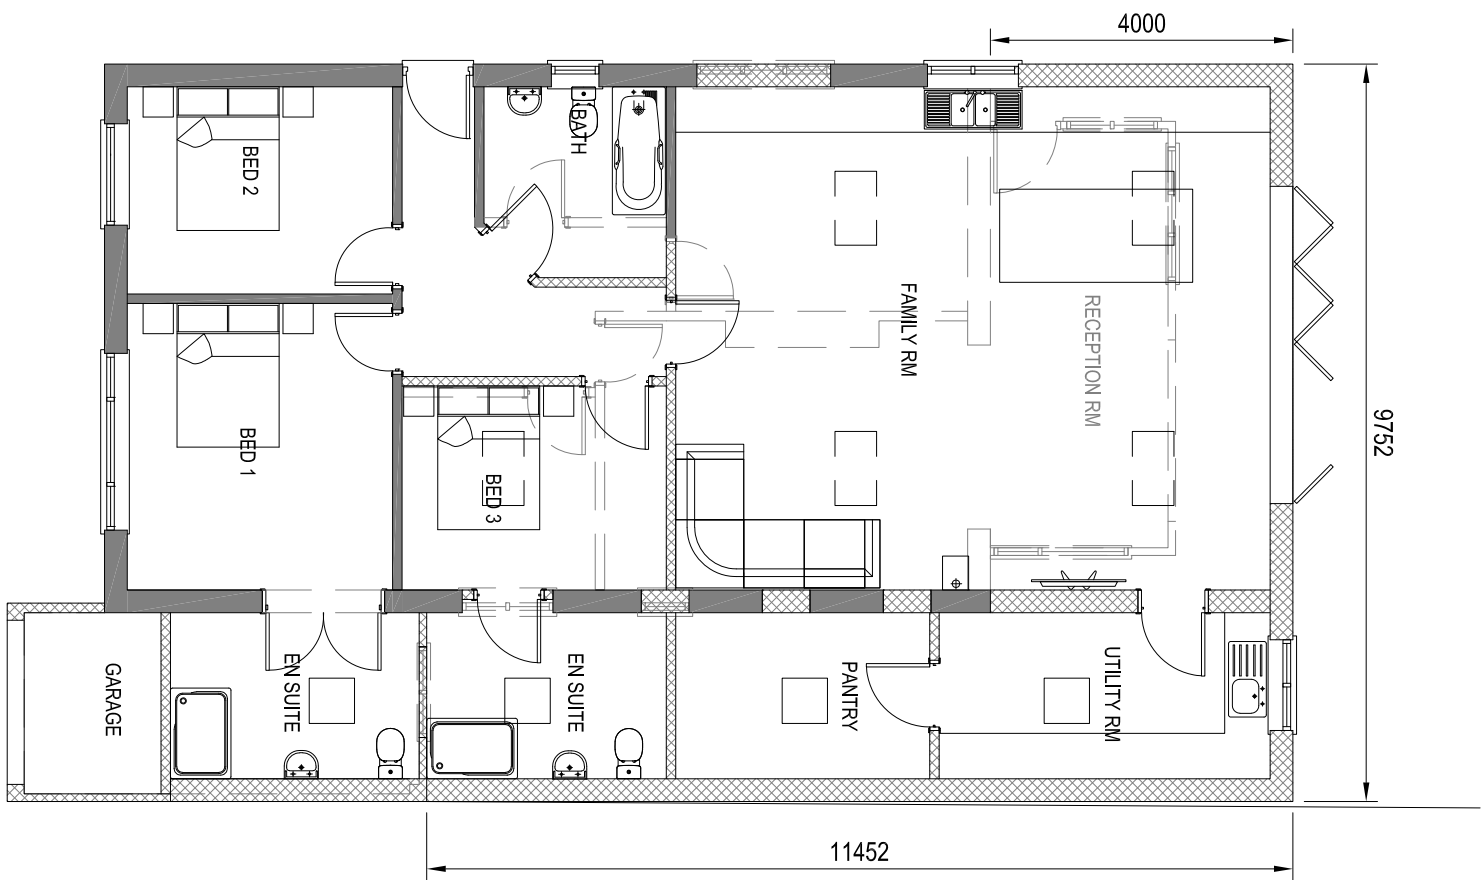

FLOOR PLAN

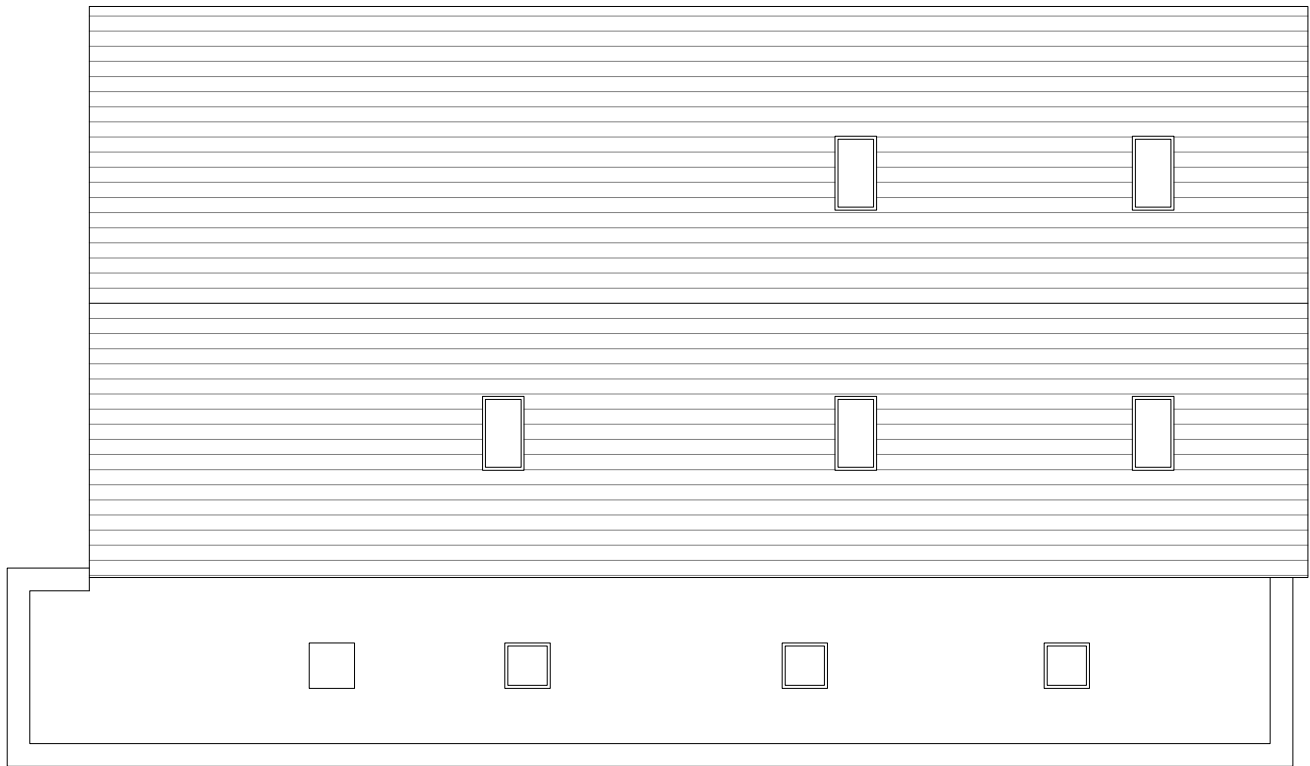

ROOF PLAN

 

rev. description date by / ch
drawing status: **PLANNING**

na palmer
Design LTD
NA PALMER DESIGN LTD
THE LODGE, CHILTERN DRIVE
CHILTERN, WINDSOR, SL8 5LJ
Tel: 01452 56300 E: na@everett.co.uk

client: **MR J EVERETT**
project: **PROPOSED ALTERATIONS
38 STOCKHOLM DRIVE
HEDGE END
SO30 0LJ**

drawing	
drawn	scale
NAP	1:100@A3
checked	date
OCT 22	
revision	
A	
drawing No.	10524-PL-03