



Ground Floor Plan @ 1:50

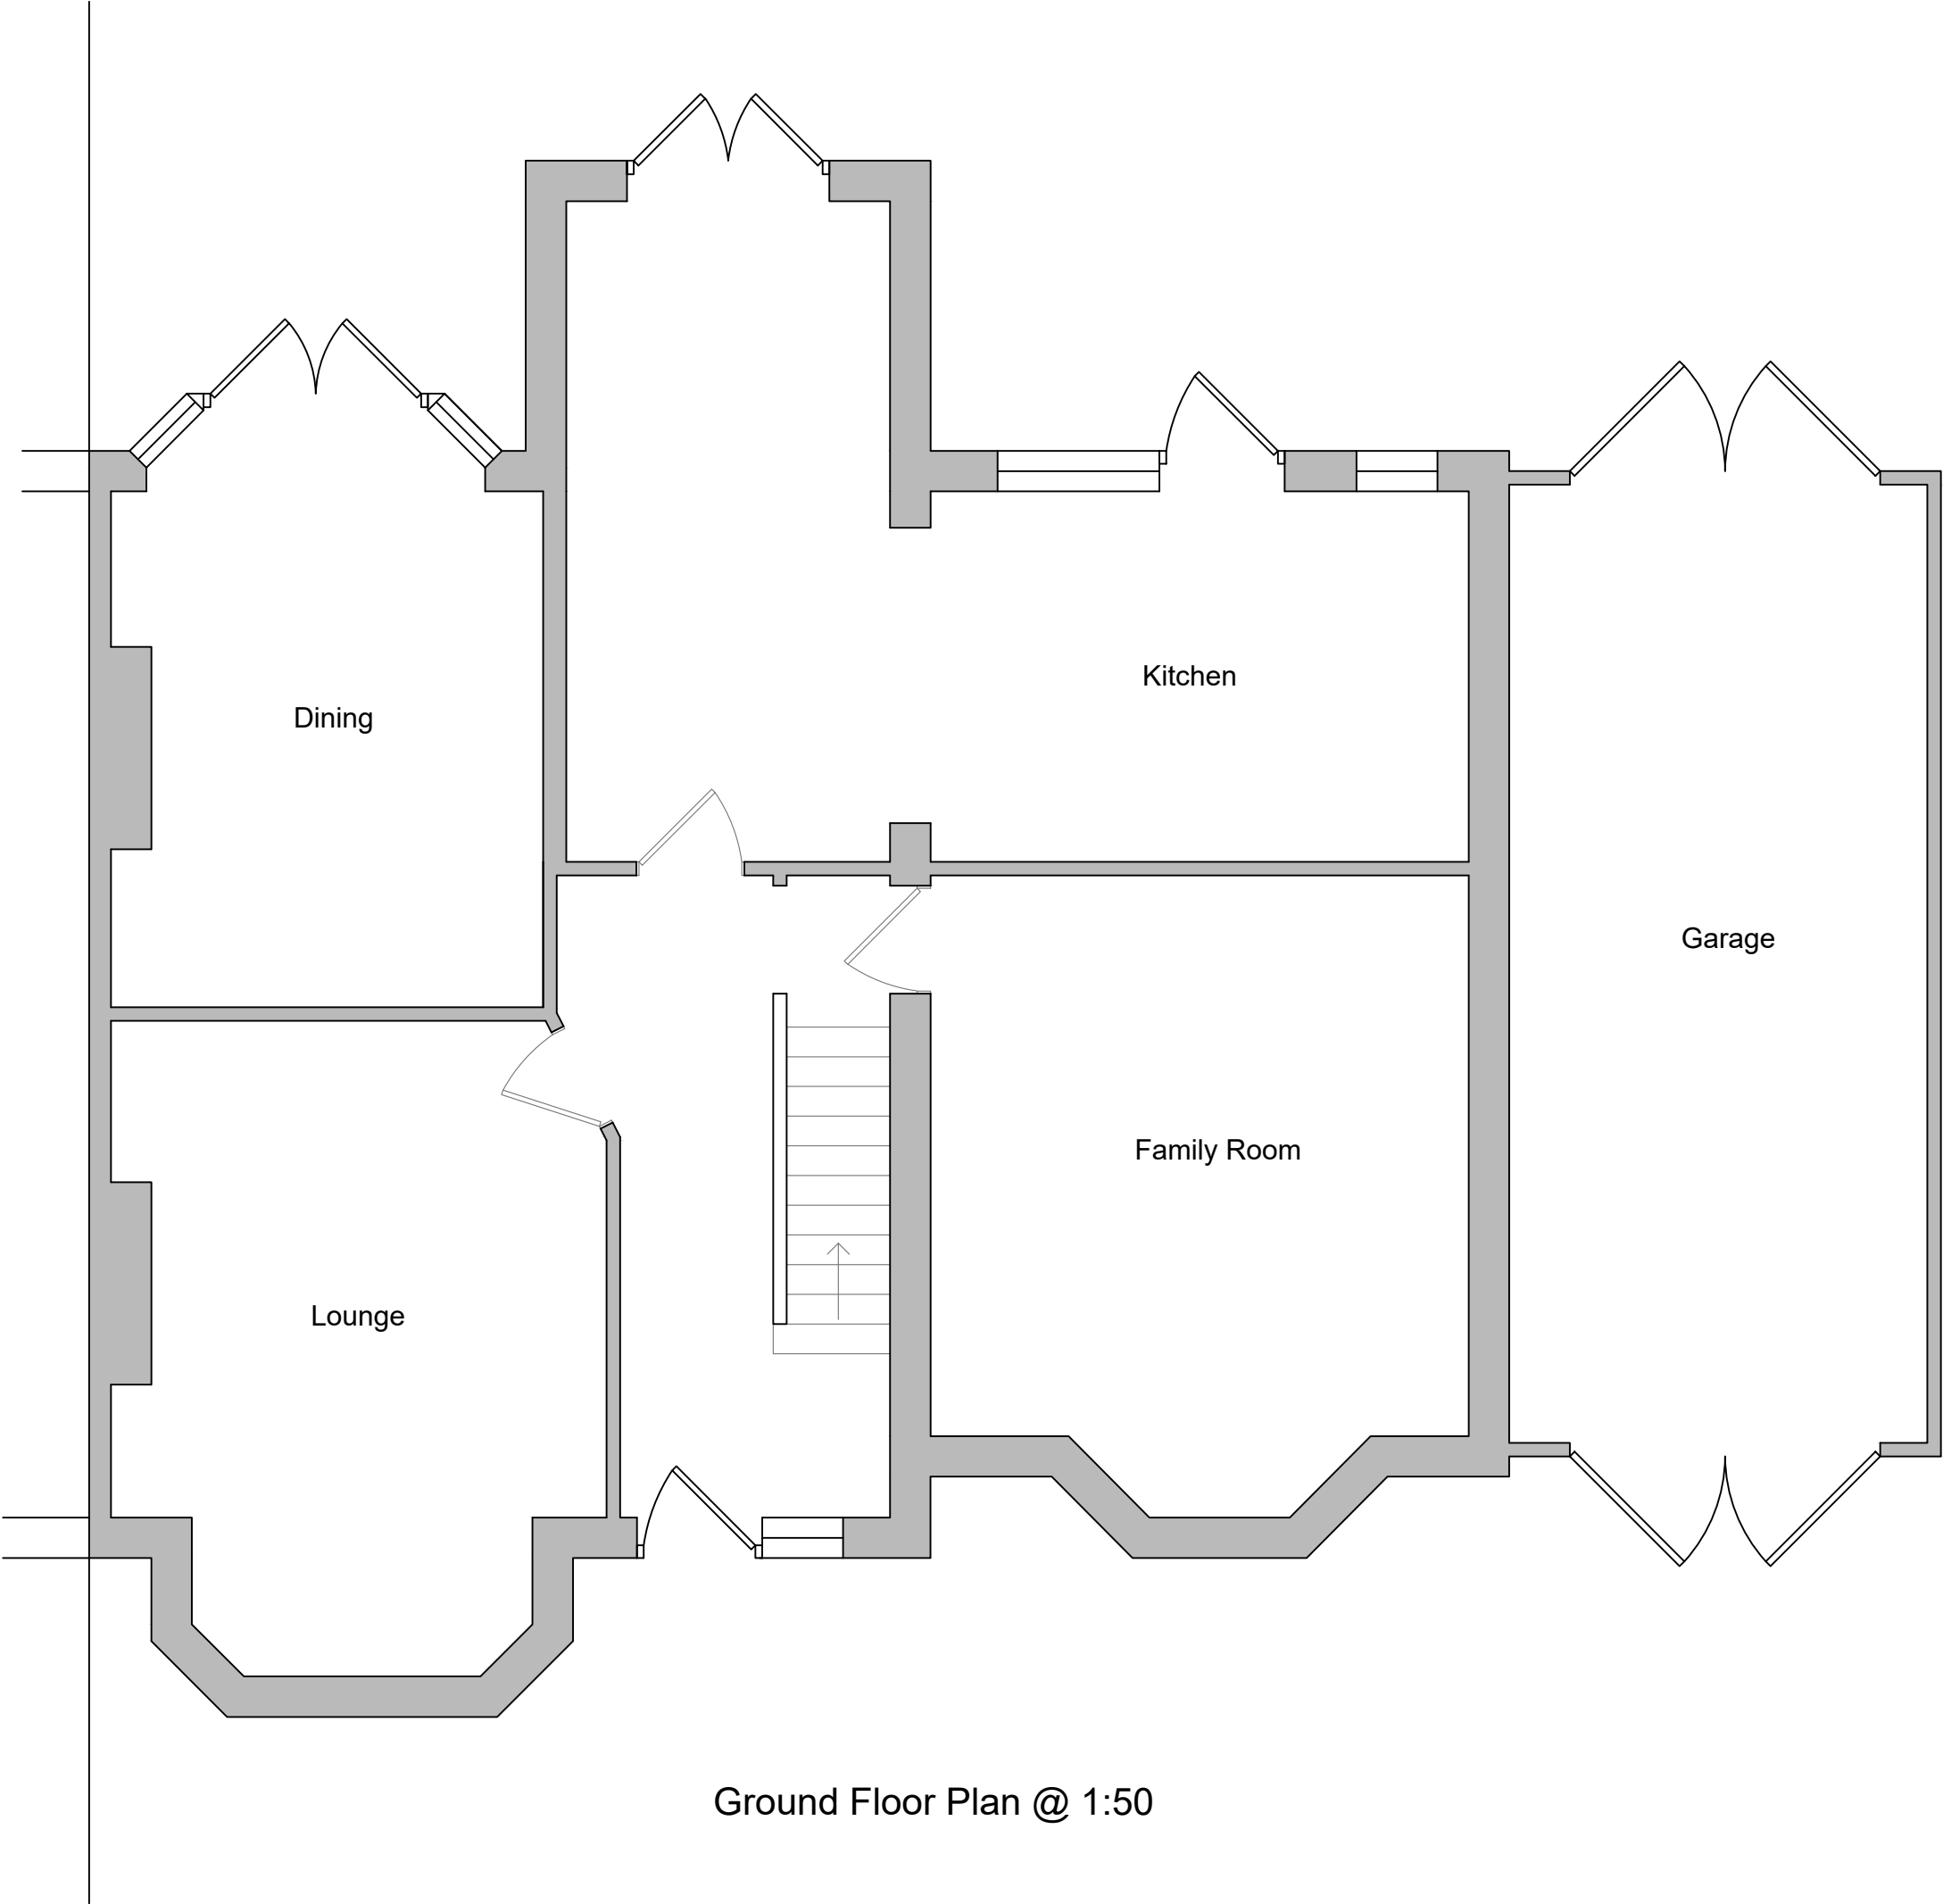


North Elevation @ 1:100

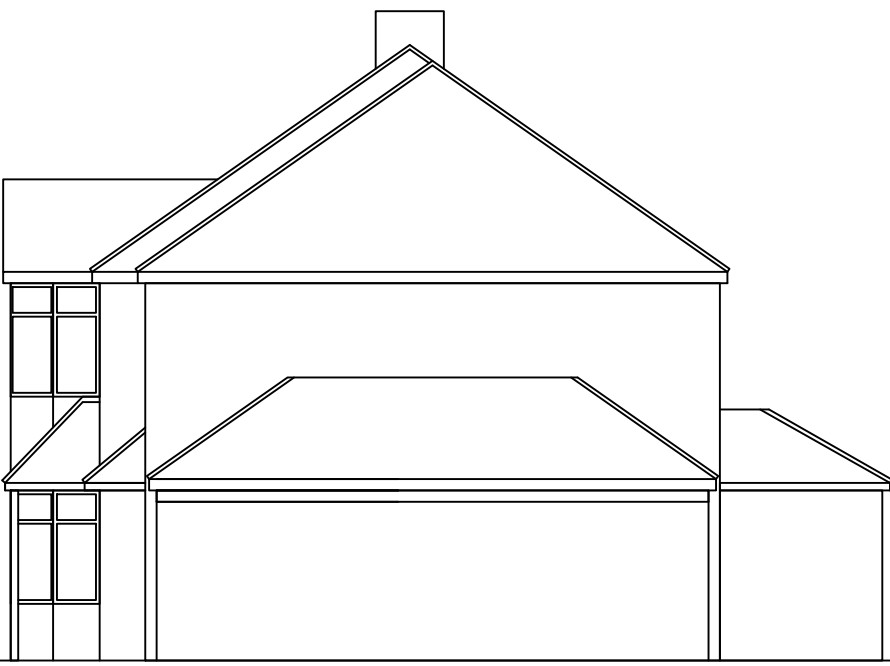


West Elevation @ 1:100



South Elevation @ 1:100

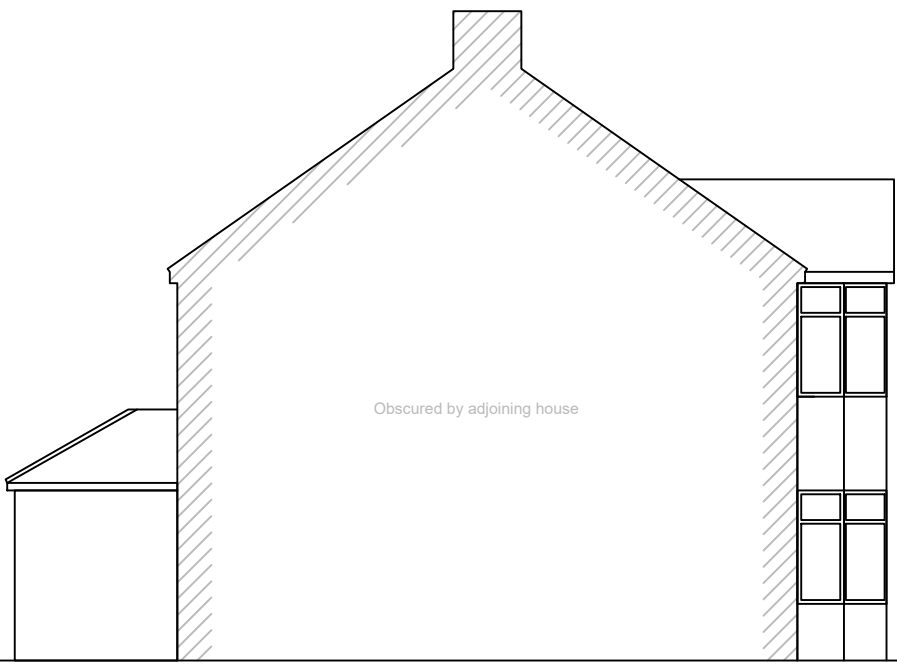

East Elevation @ 1:100

 

Contact: Mr & Mrs Matthews 8 Velmore Road Chandlers Ford SO53 3HE	Project: Single storey extension		Revision date:	Revision:	Plan No: PLA001
	Scale: As shown @ A1	Date: 15/10/2022	Title: Existing plan and elevations		

