




North Elevation @ 1:100

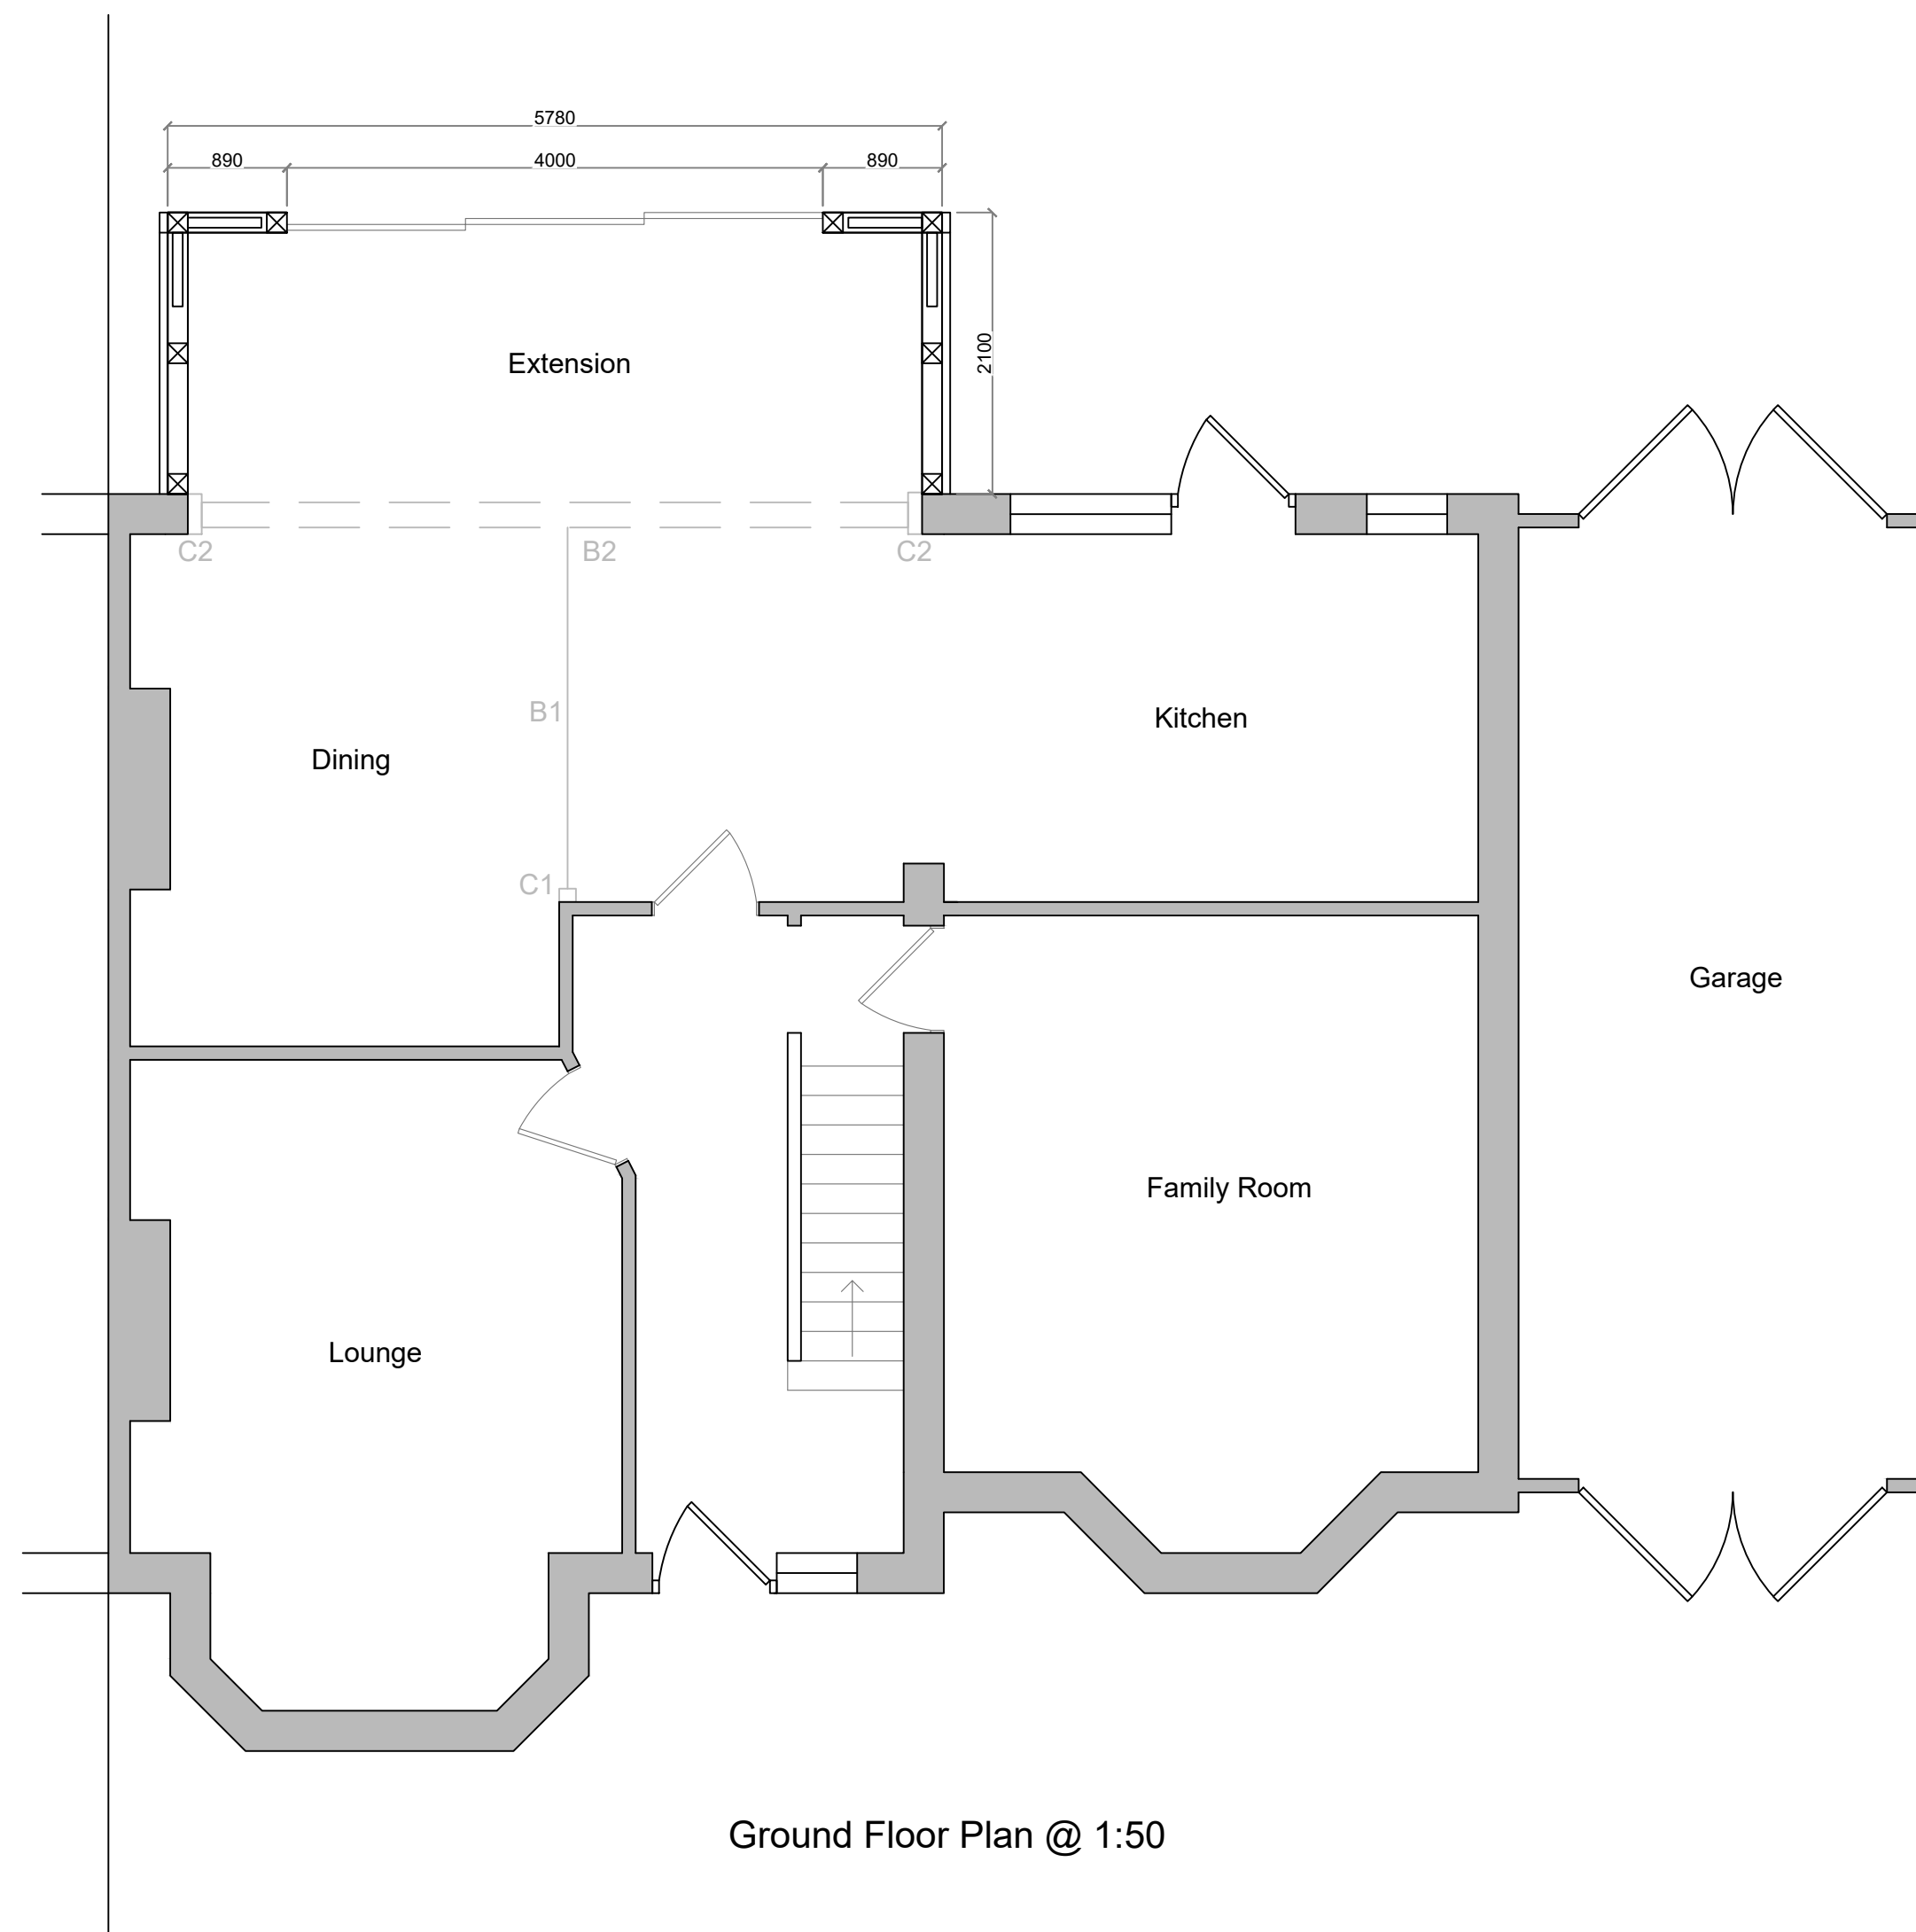


West Elevation @ 1:100

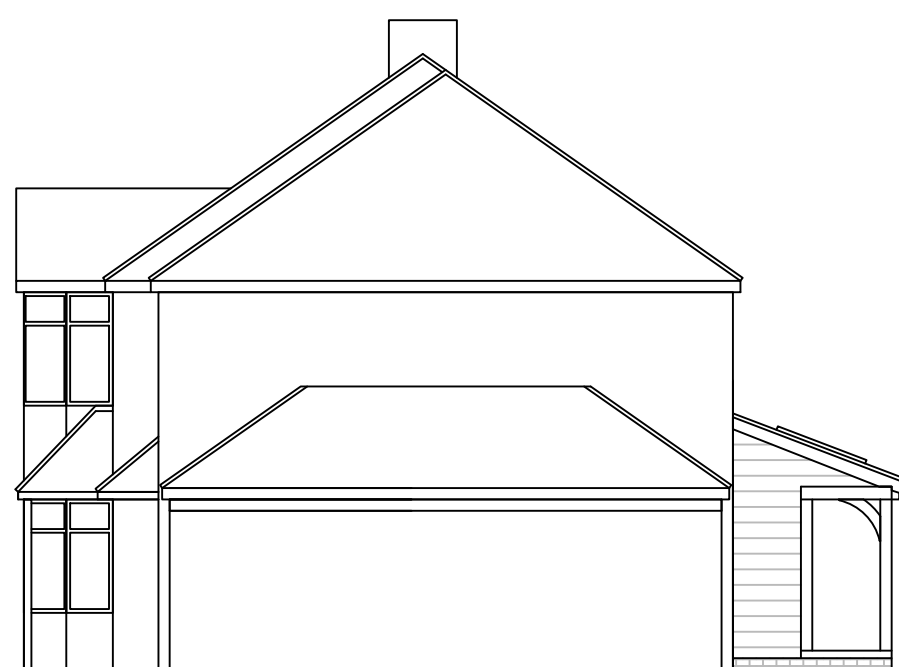

South Elevation @ 1:100

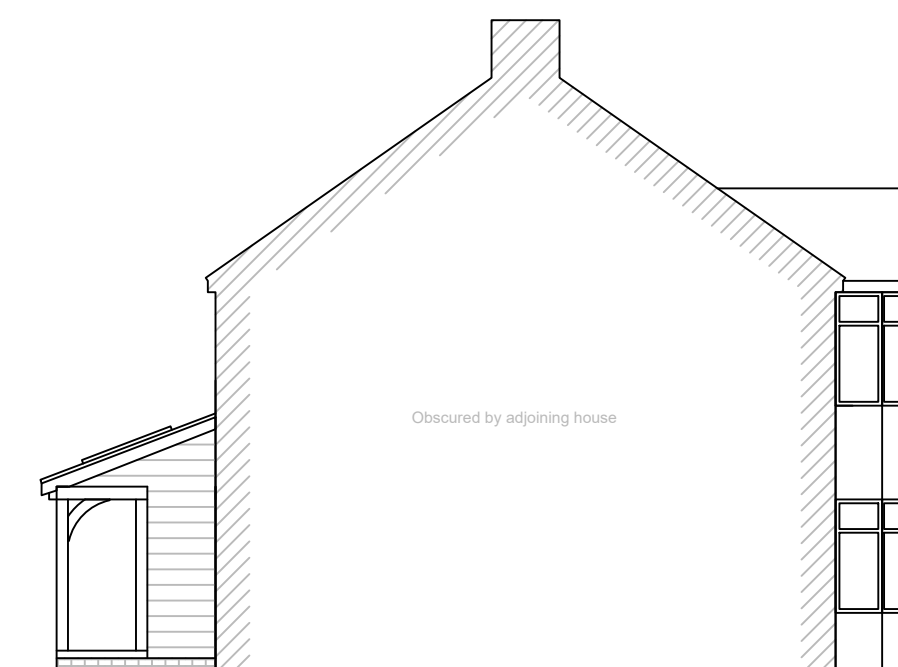

East Elevation @ 1:100

 

Contact: Mr & Mrs Matthews 8 Velmere Road Chandlers Ford SO53 3HE	Project: Single storey extension		Revision date:	Revision:	Plan No: PLA002
	Scale: As shown @ A1	Date: 15/10/2022	Title: Proposed plan and elevations		

