




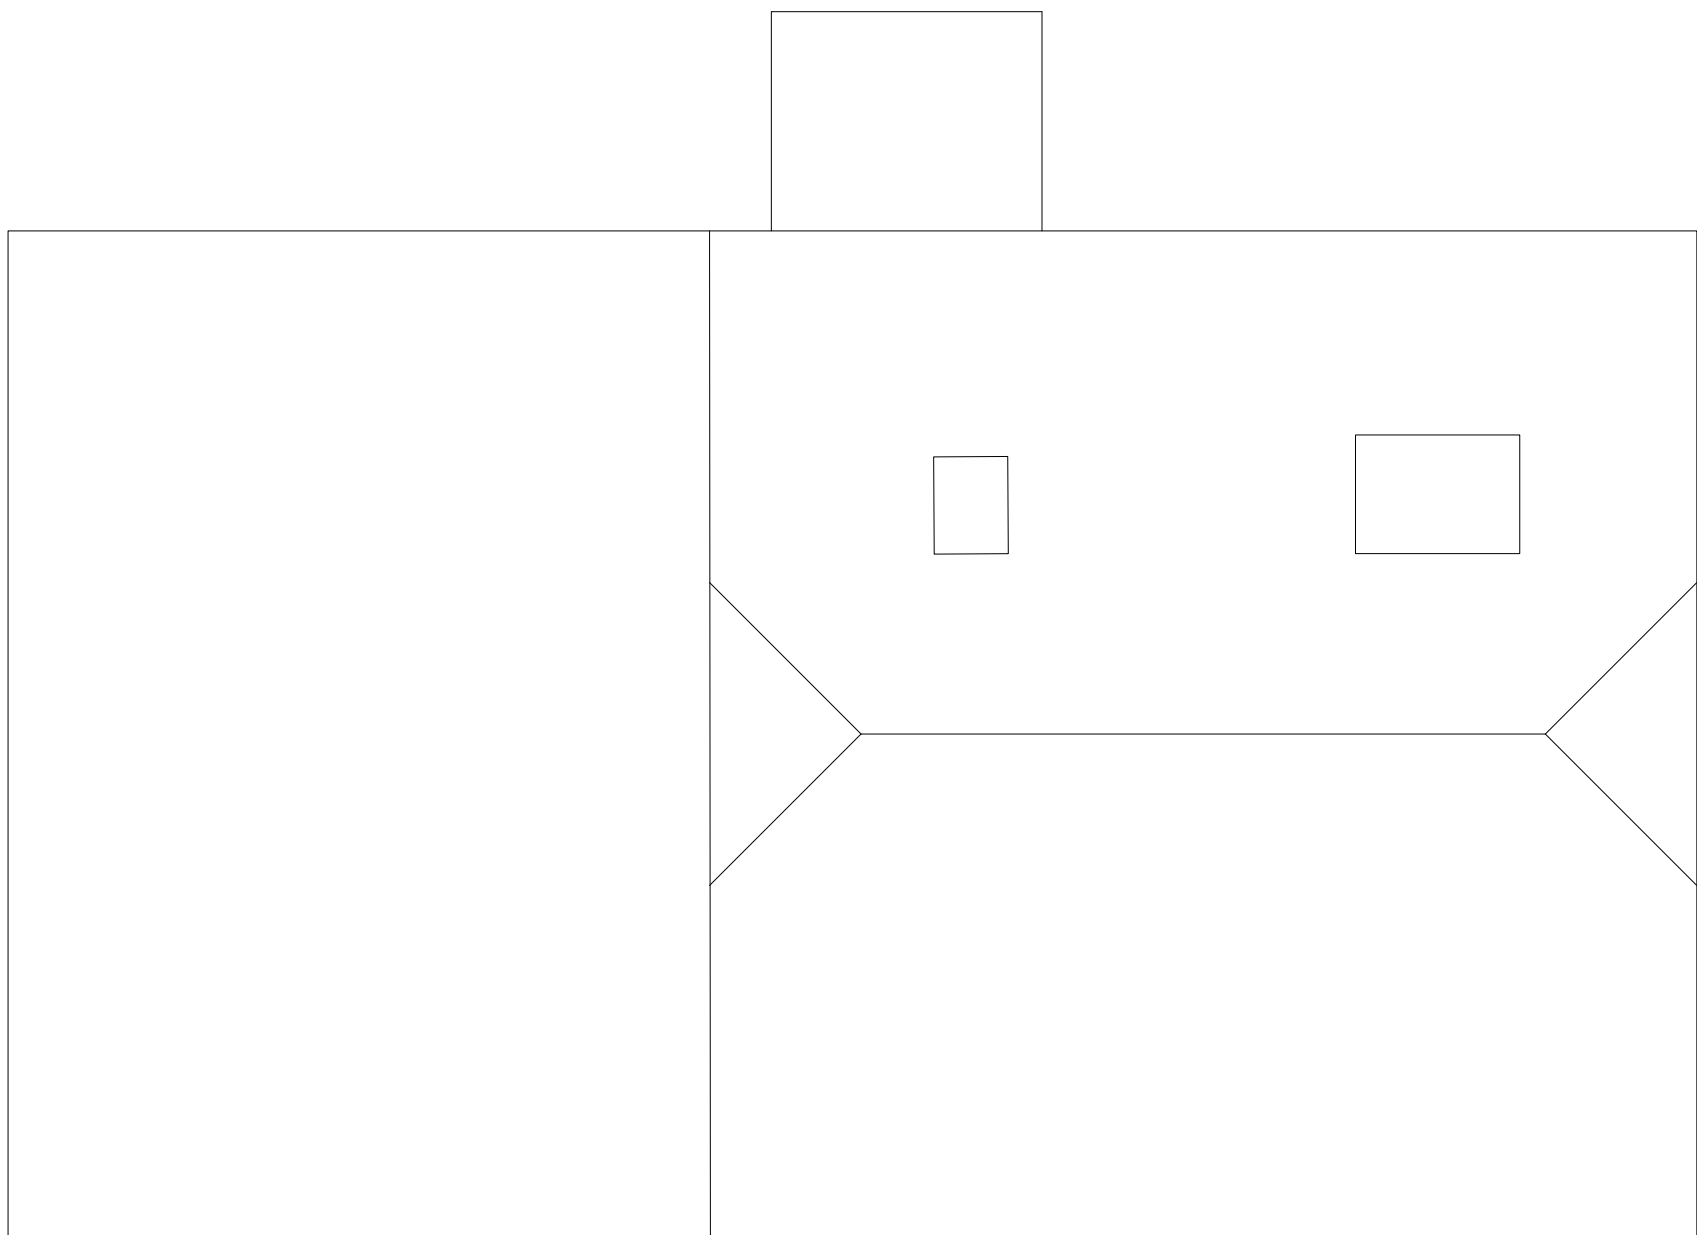

ROOF PLAN

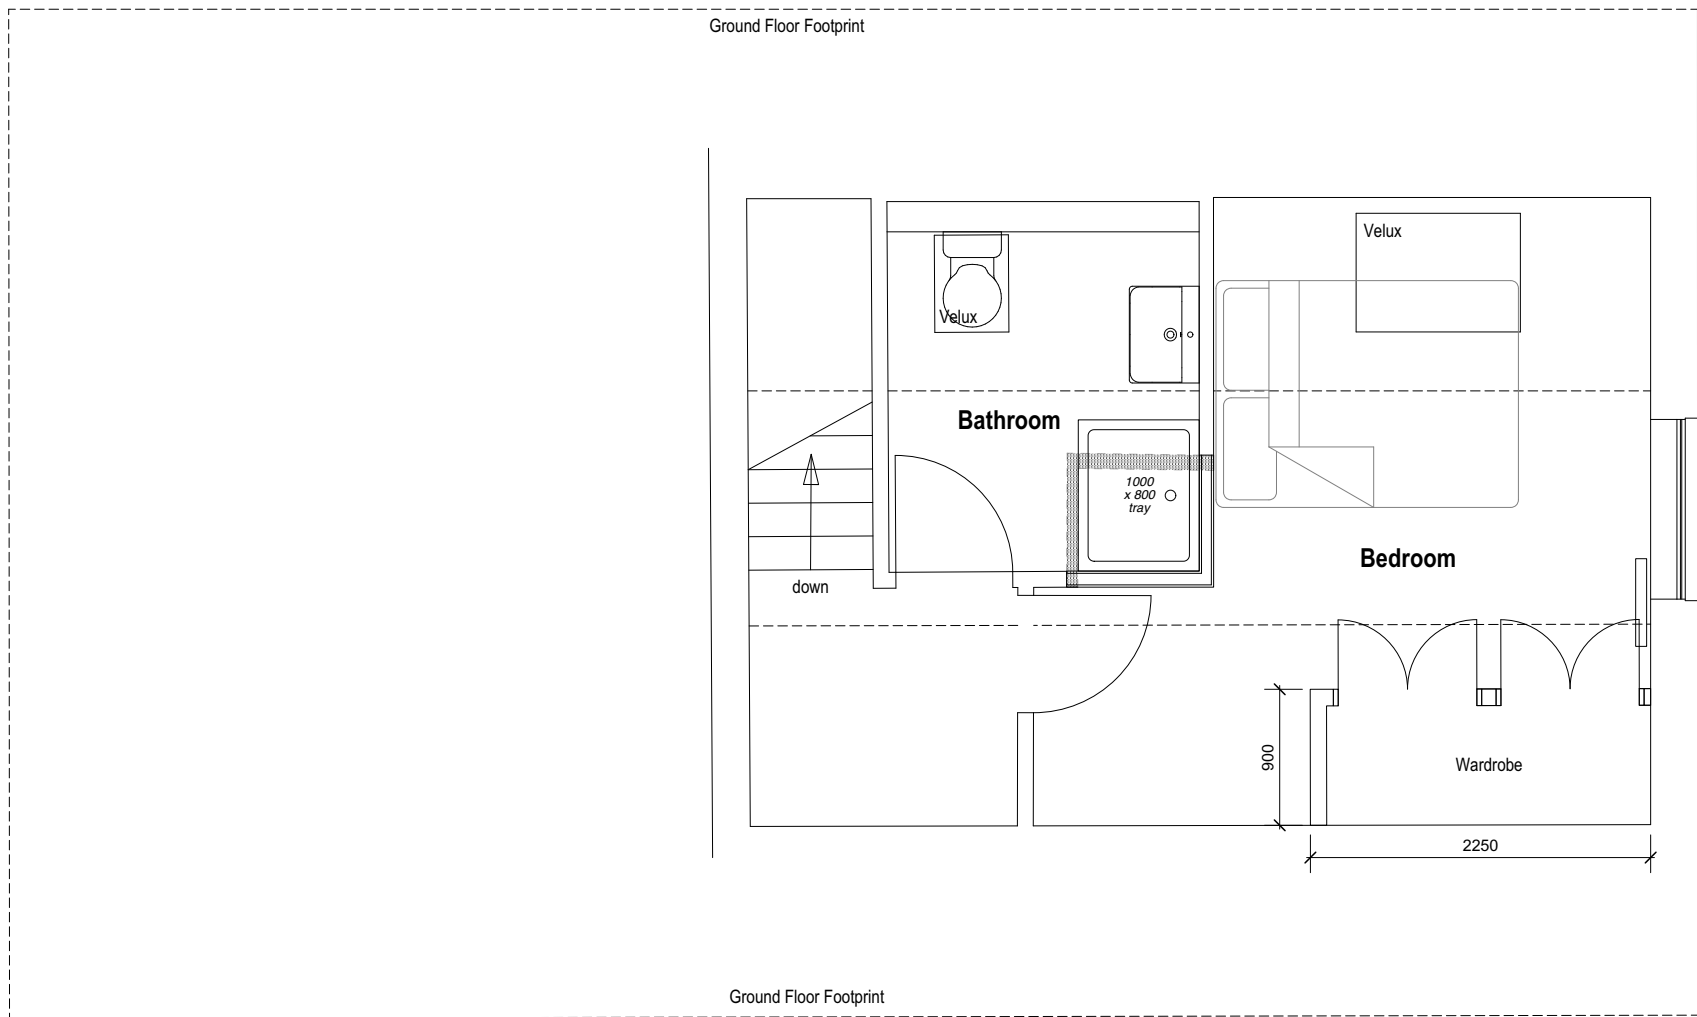

FIRST FLOOR

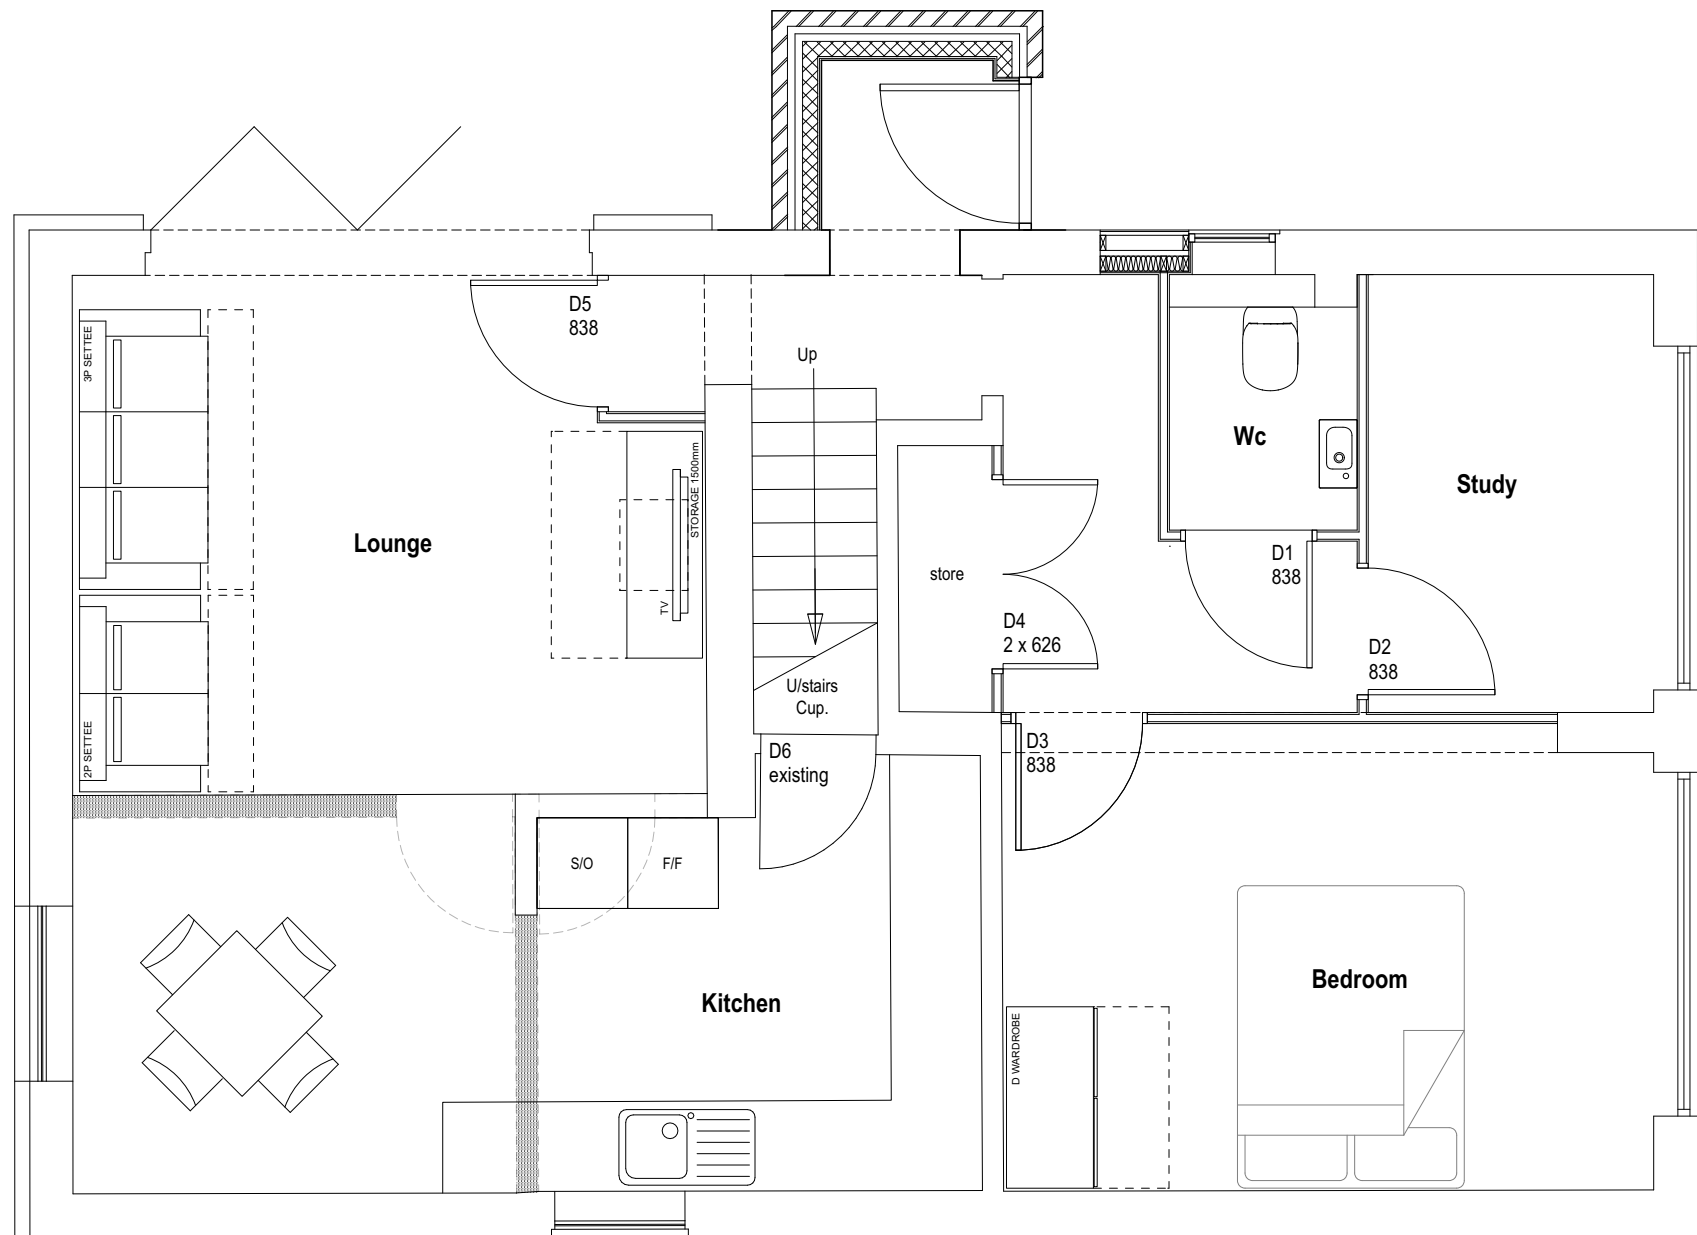

GROUND FLOOR



NORTH -EAST ELEVATION




SOUTH -EAST ELEVATION



SOUTH - WEST ELEVATION



NORTH -WEST ELEVATION

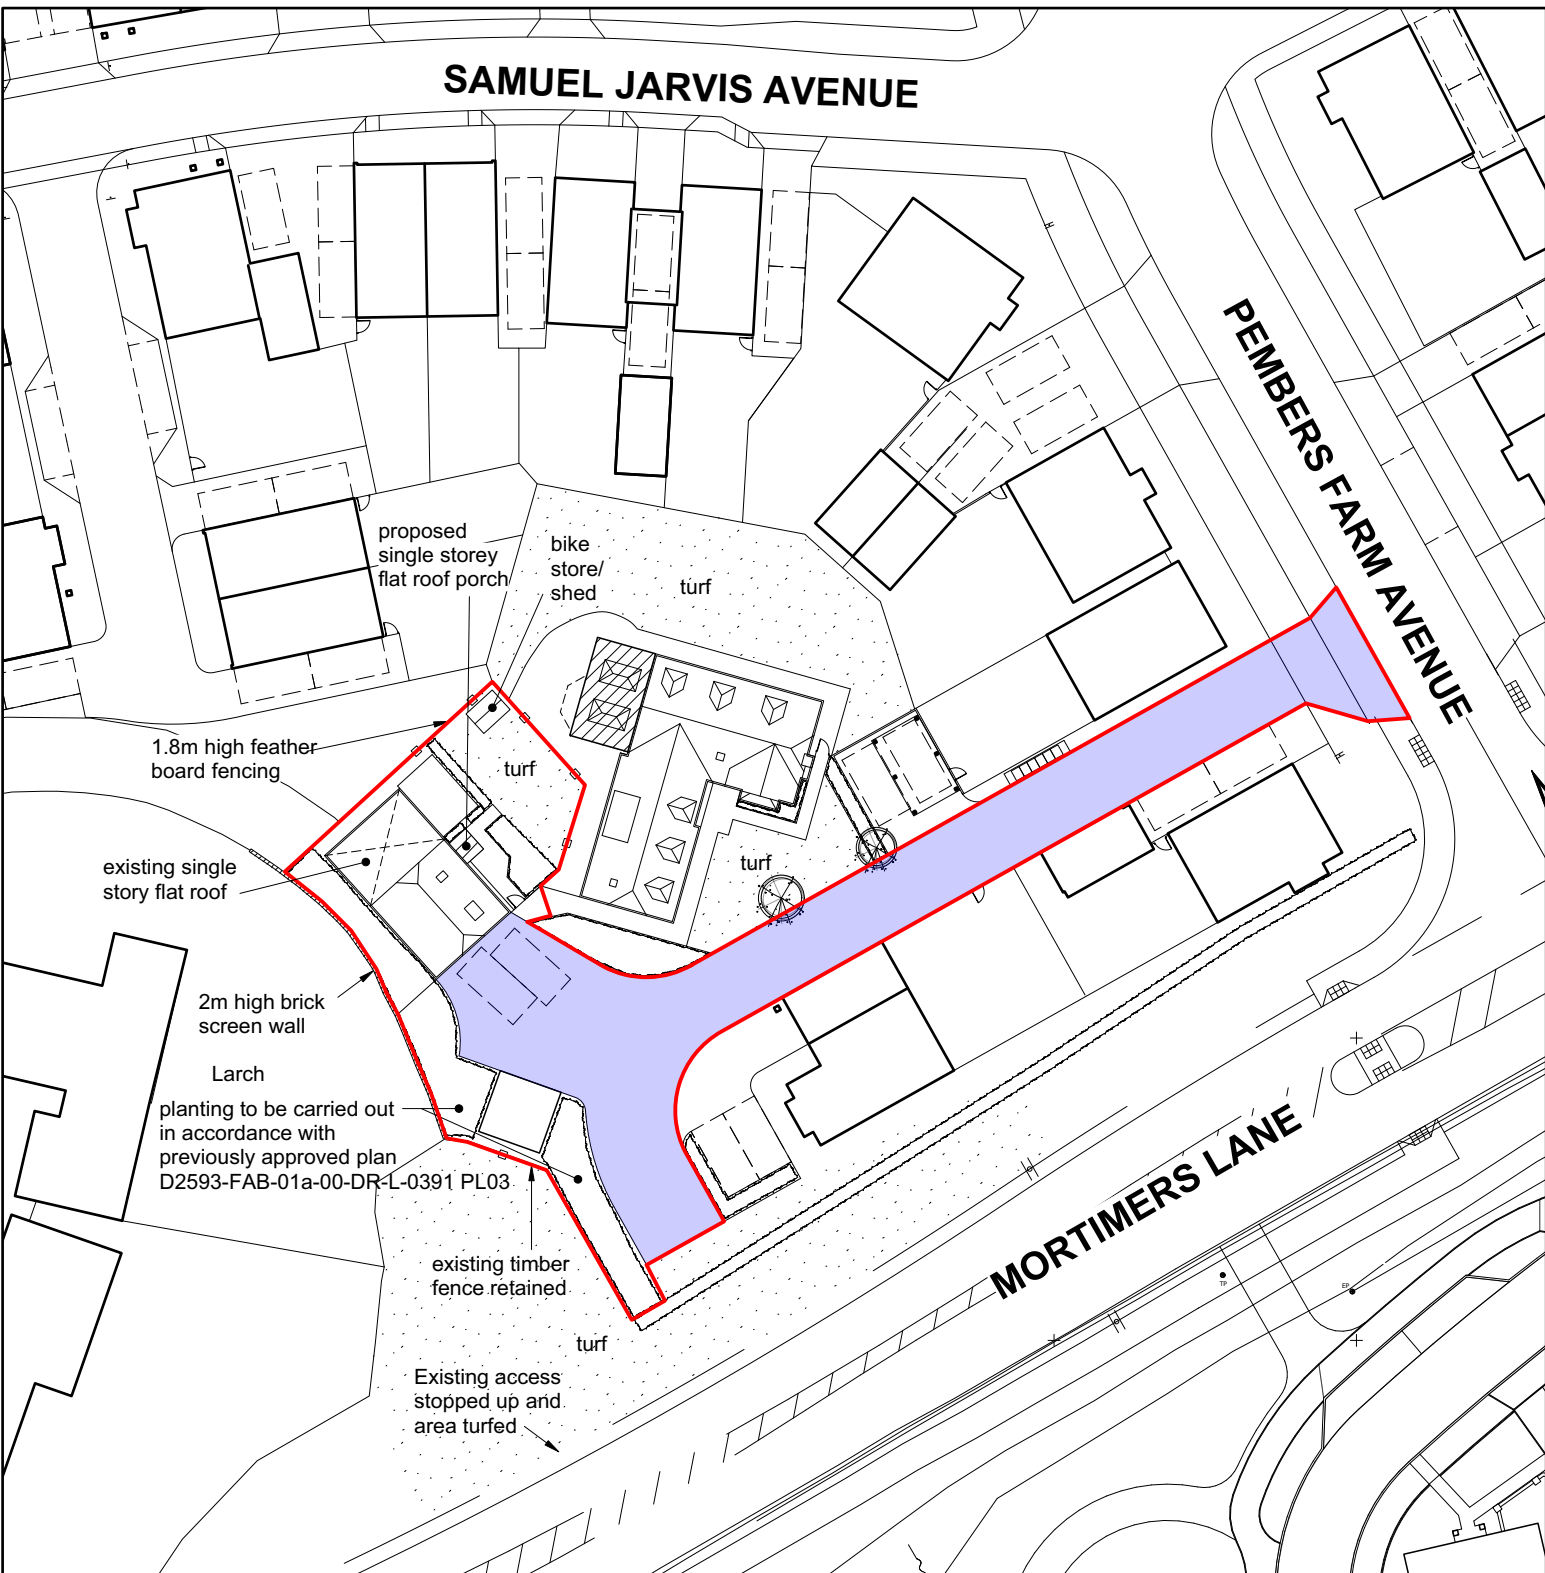

BLOCK PLAN

Scale 1:500 @ A1



Chartered Architects
Chartered Building Surveyors
Interior Designers
CDM Services

Glentworth Court, Lime Kiln Close
Stoke Gifford, Bristol BS34 8SR
+44 (0)117 931 2302
www.kendallkingscott.co.uk

Scale: Paper Size: Plan Name: 1:50 ISO A1 Pembers Conversions 6.vwx
© Copyright Do not scale this drawing
Check all dimensions and levels on site

Only to be used on the site for which designed. The electronic transmission of design information contained in this drawing is carried out entirely at the User's risk and Kendall Kingscott Ltd. will have no liability for any errors or inaccuracies arising therefrom. The production of amended or updated information from the said design information by the User is entirely the responsibility of the User and Kendall Kingscott Ltd. shall have no responsibility in respect thereof whatsoever.

Rev	Date	By	Ap	Note
P06	13/10/2022	PW	PW	Garden shed/bike store added, red line boundary altered to encompass associated landscaping works and landscape drawing revision updated to co-ordinate with current landscape design.
P05	14/09/2022	PW	PW	Planting note in accordance with D2593-FAB-00-00-DN-L-0394 PL02 added
P04	09/09/2022	PW	PW	Block plan updated to shown planting, hard surfaces, boundary treatments and existing access stopping up. Red line boundary altered.

Drawing Title
Proposed Sales Suite Plans and Elevations

Project Number	Drawing Number	Revision
210894 1007		P06
Date	Drawn	Checked
16/12/21	PW	PW
Person/Status	PLANNING	