



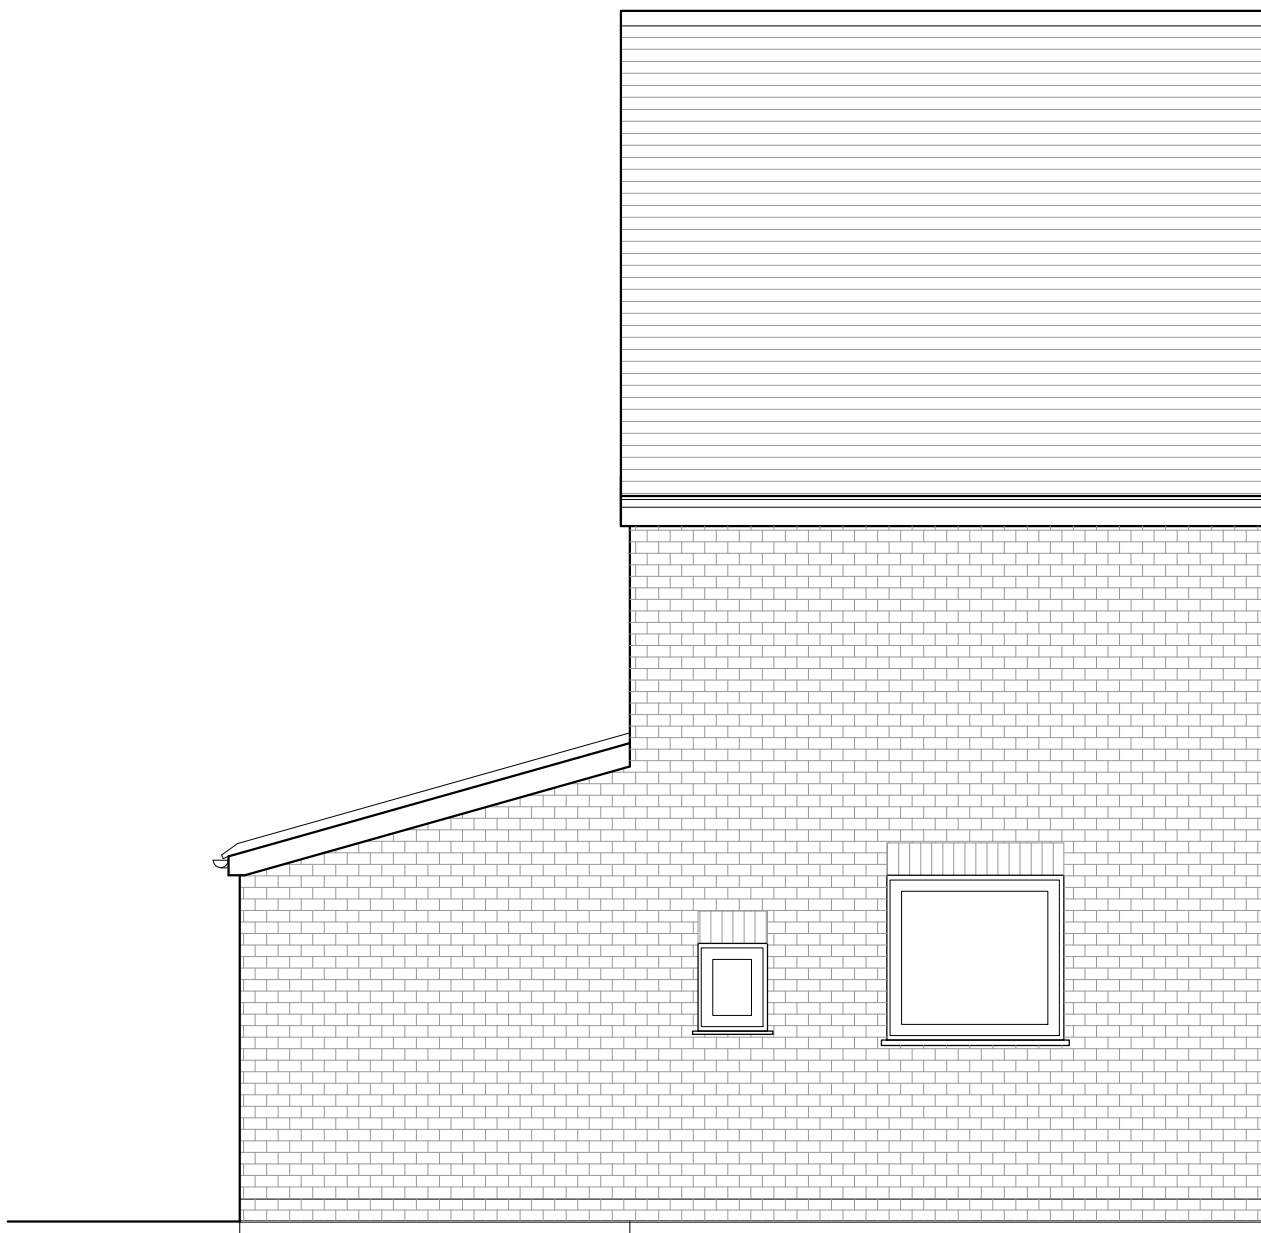


North-East (Rear) Elevation - As Proposed




North-West (Side) Elevation - As Proposed

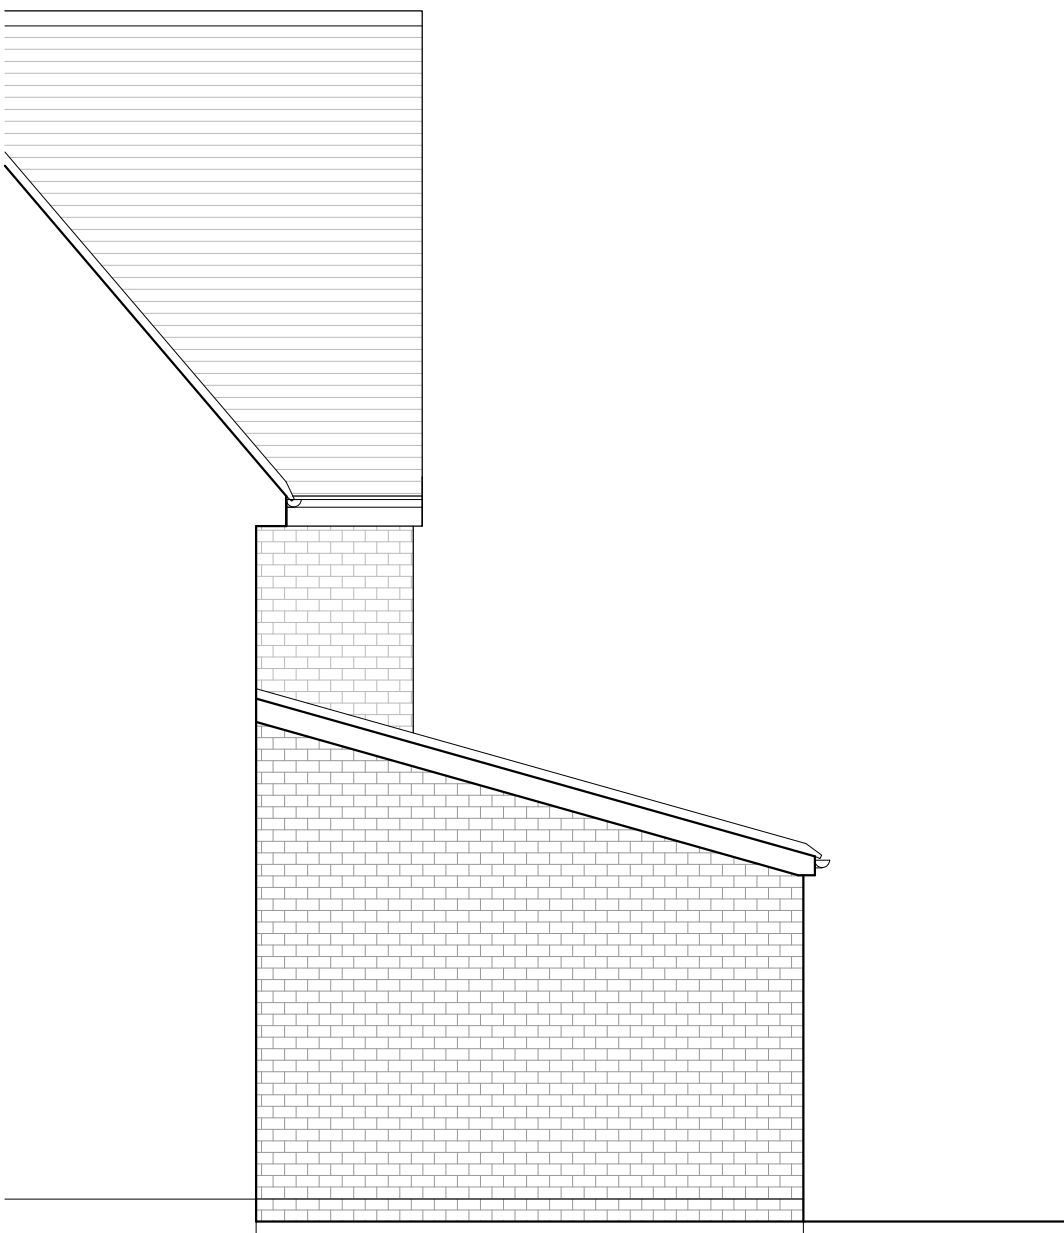

South-East (Side) Elevation - As Proposed

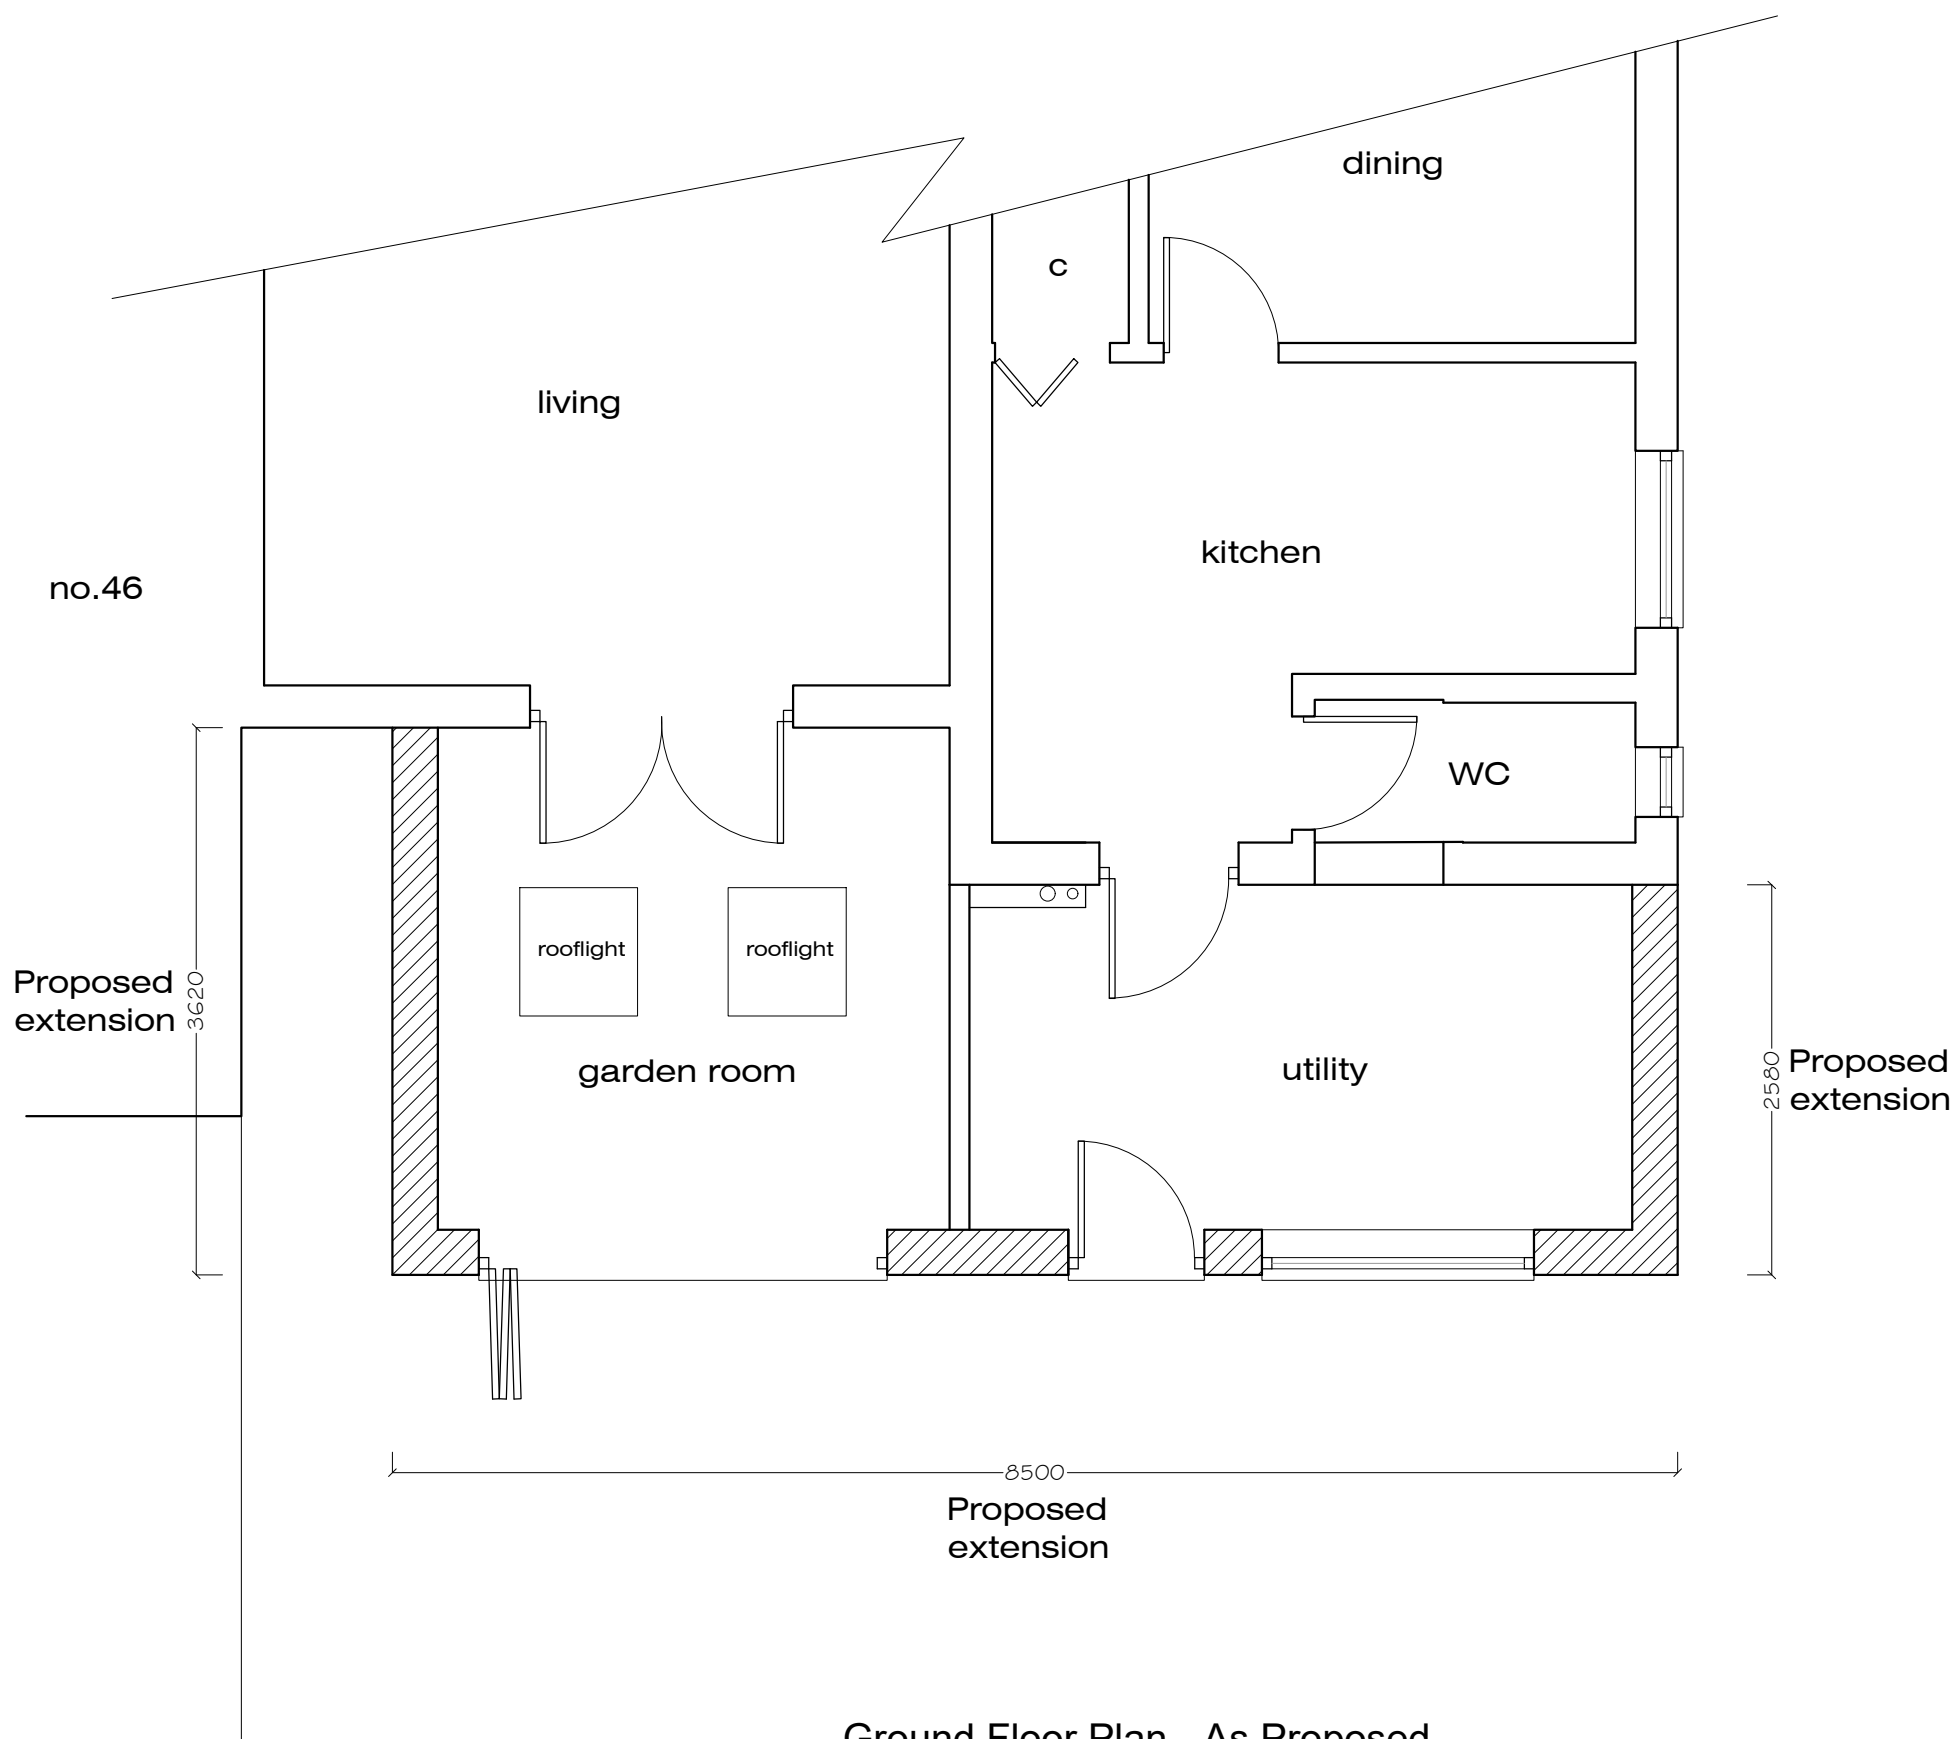

Ground Floor Plan - As Proposed

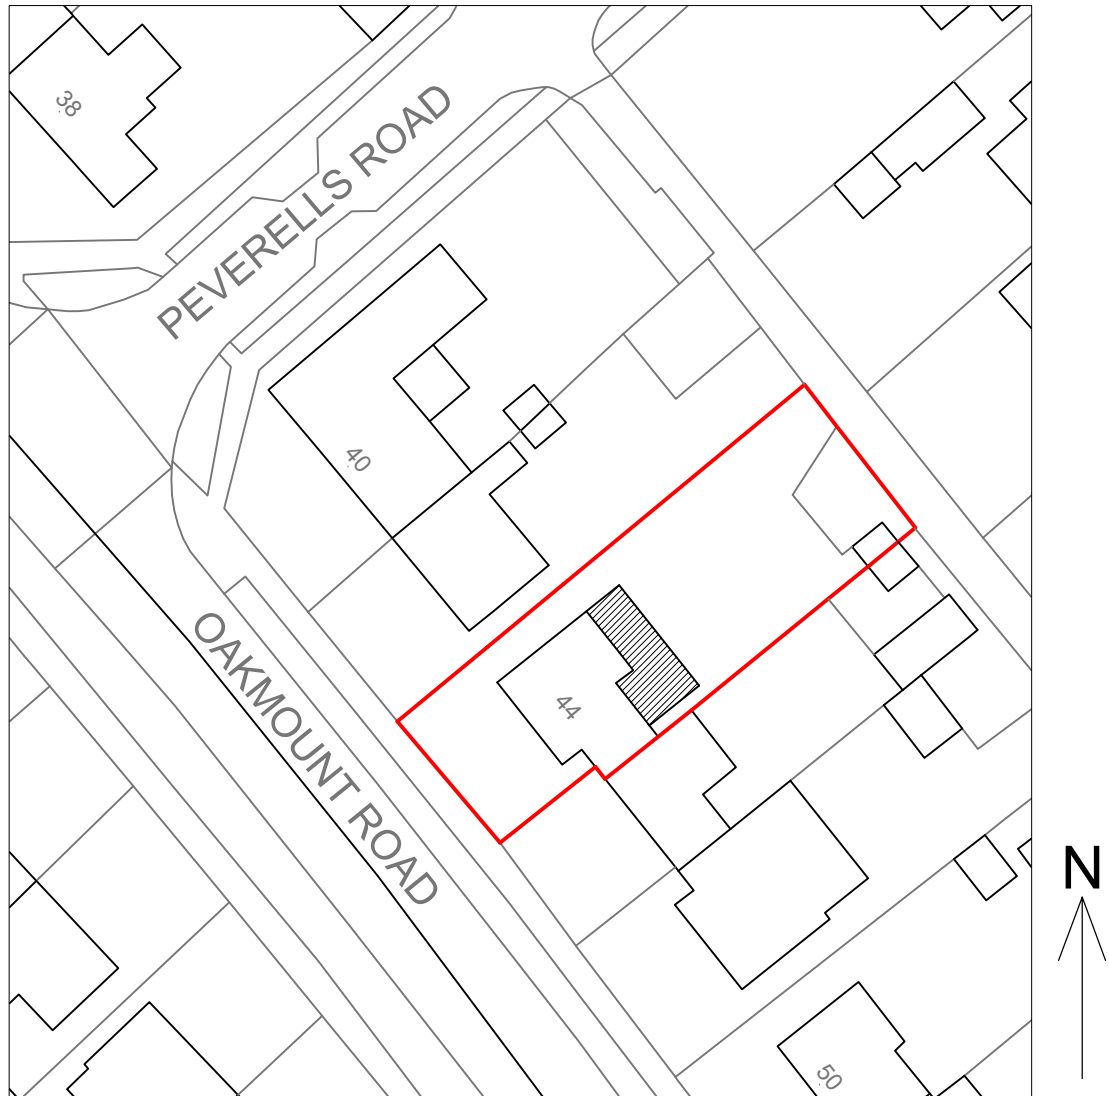

Block Plan - As Proposed 1:500

-	Issued for Planning Application	NJ	14-10-22
Rev.		By	Date

Coast Architecture Ltd
The Hawthorns, 105 Dibles Road,
Warsash, Southampton, SO31 9JL
07920 260758

Project
44 Oakmount Road, Chandler's Ford,
SO53 2LL

Client
Mr and Mrs M Power

Title			
Plans & Elevations - As Proposed			
Date	June 22	Drawn By	NJ
Job No.	C22-013	Drawing No.	101
Scale	1:50	Revision	-
	/500@A1		