



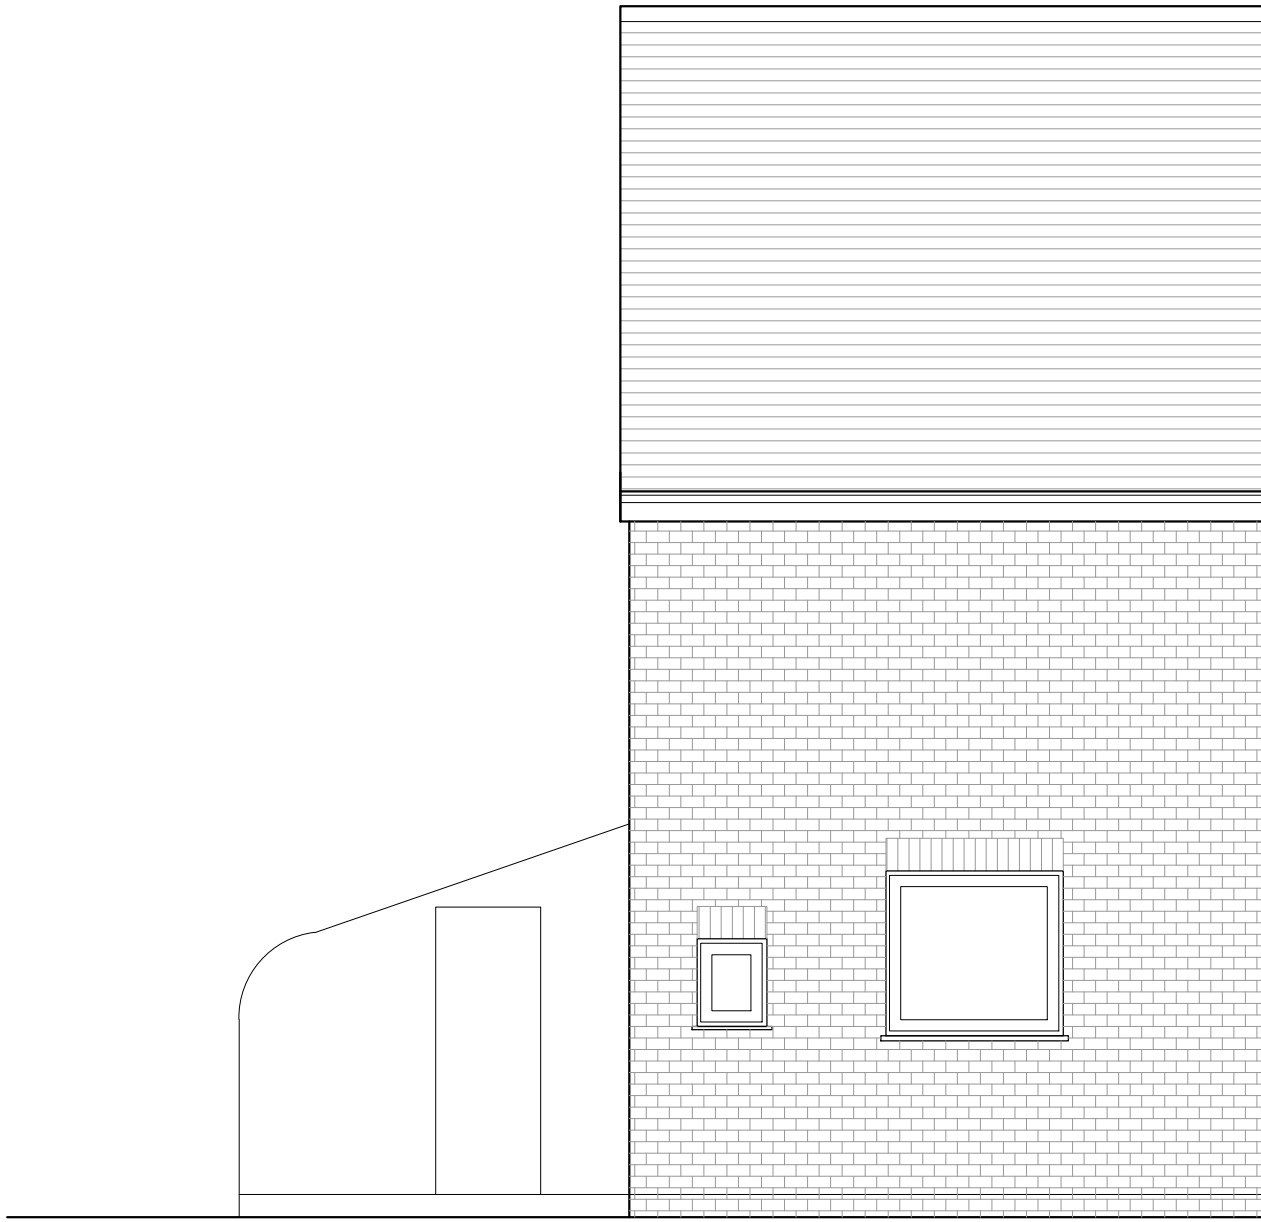


North-East (Rear) Elevation - As Existing

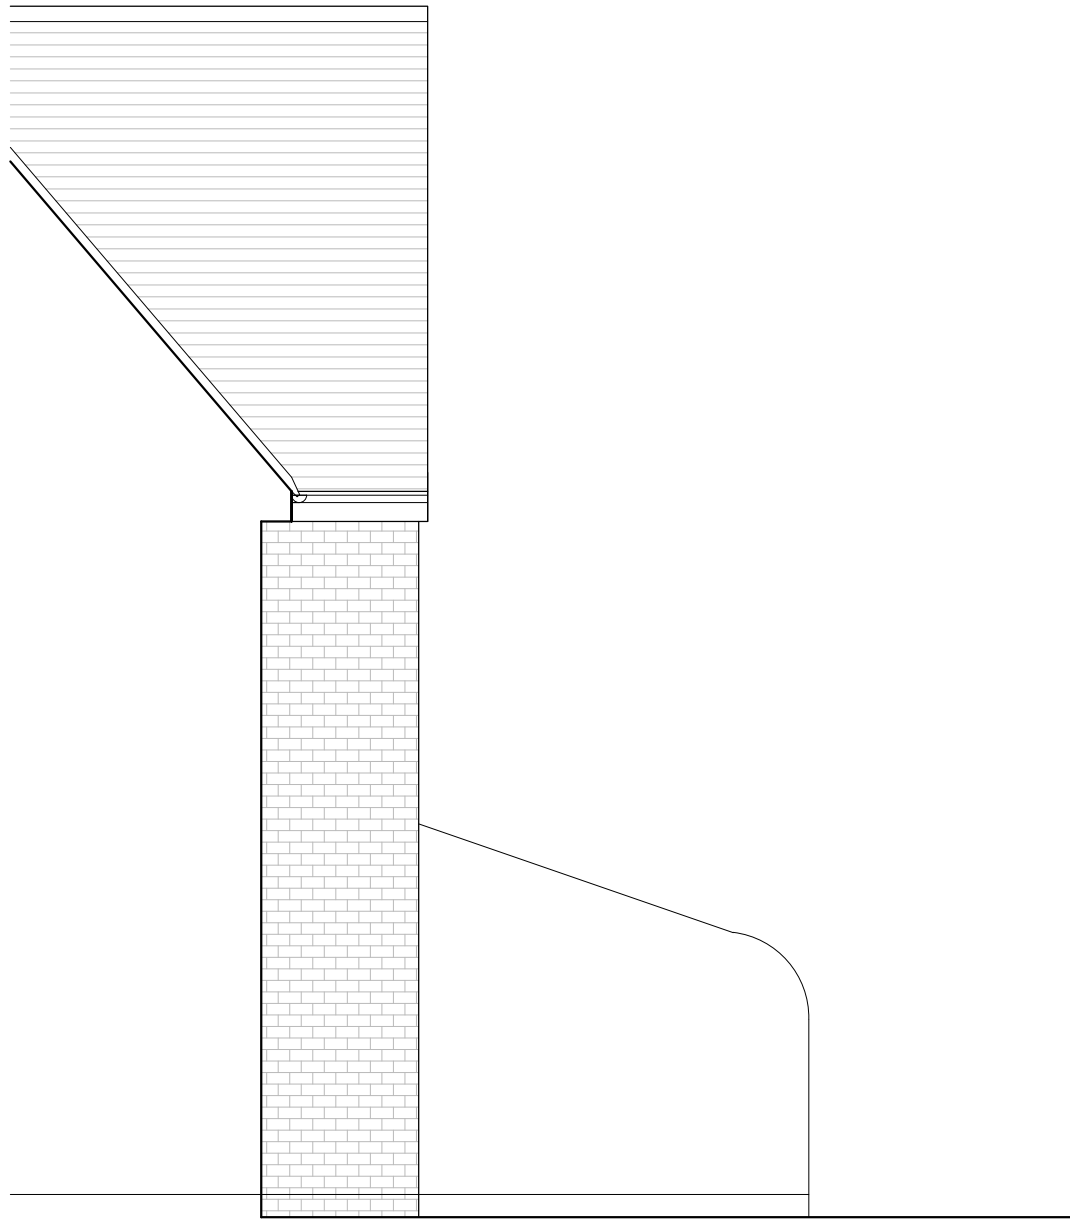


North-West (Side) Elevation - As Existing



South-East (Side) Elevation - As Existing

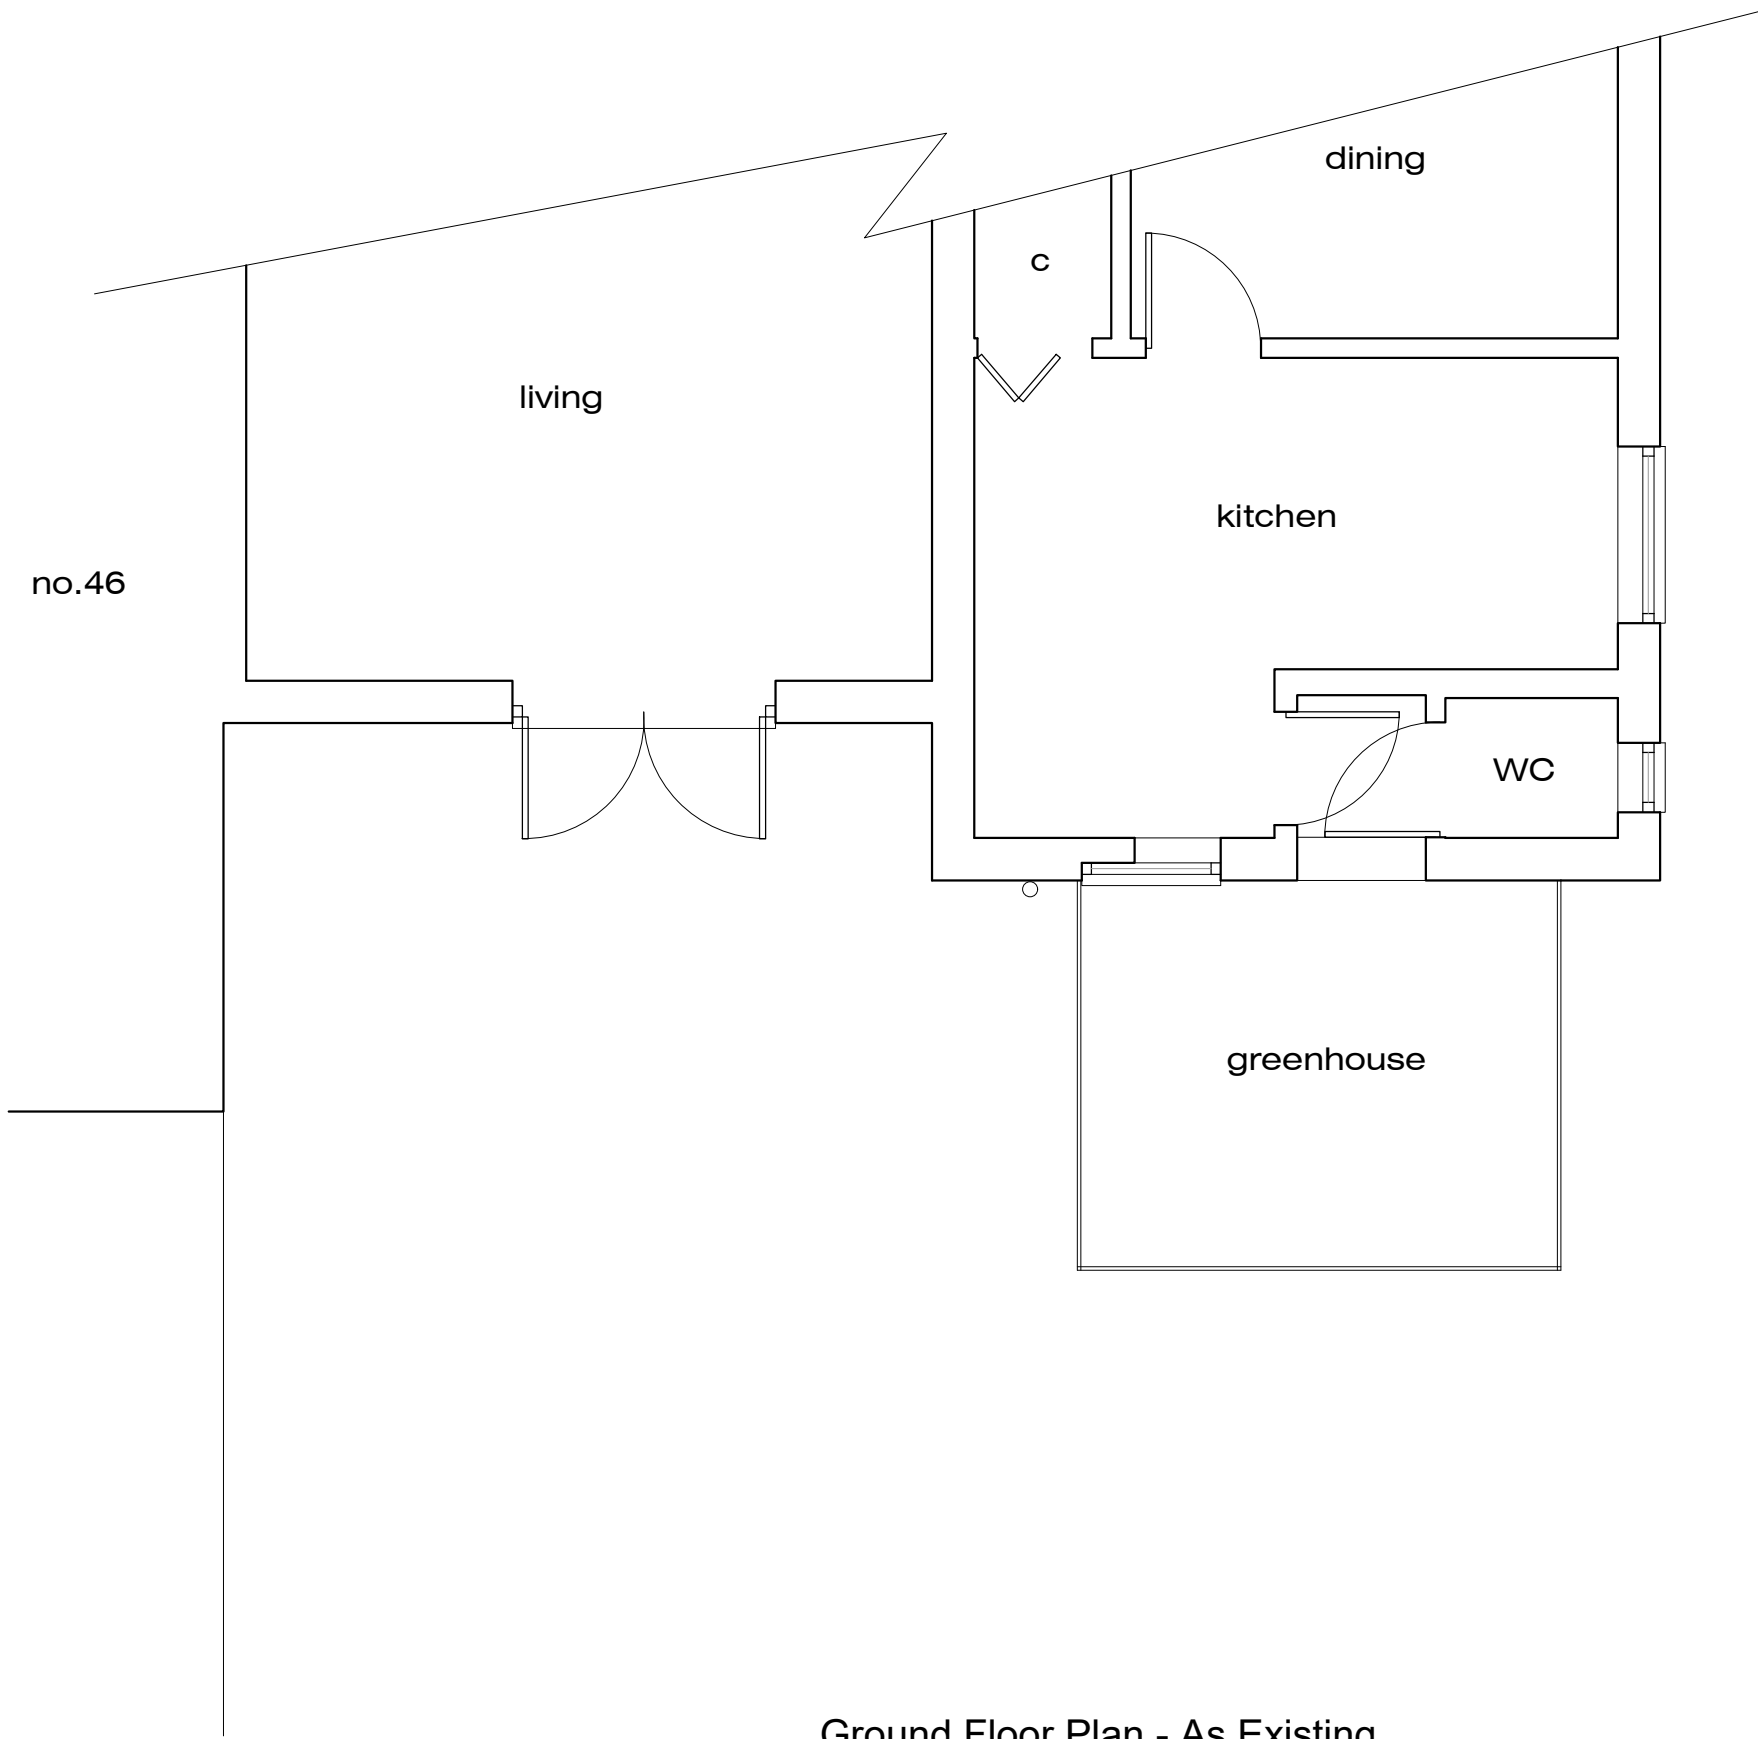

Ground Floor Plan - As Existing

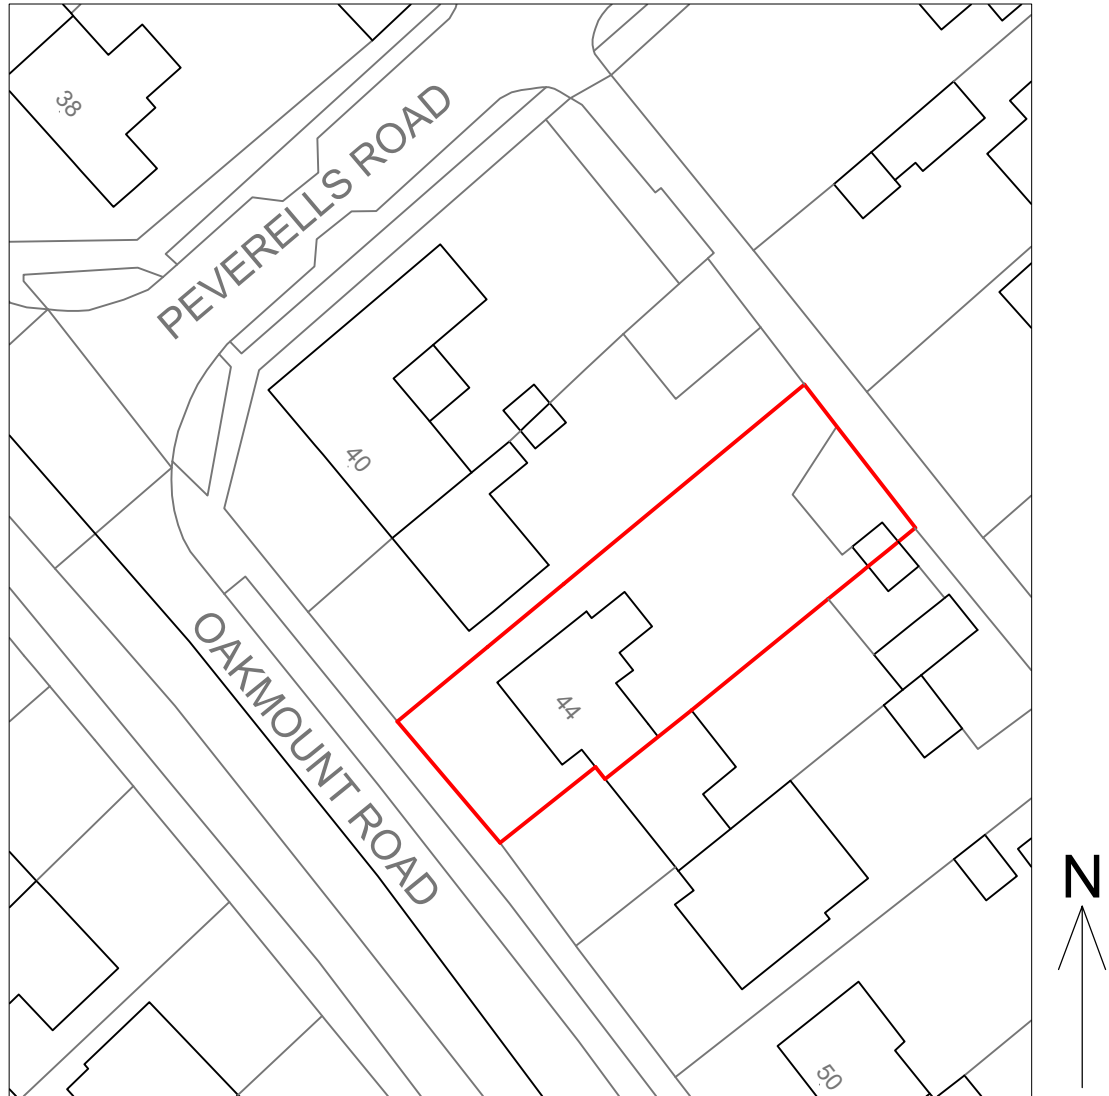

Block Plan - As Existing 1:500

-	Issued for Planning Application	NJ	14-10-22
Rev.		By	Date

Coast Architecture Ltd
The Hawthorns, 105 Dibles Road,
Warsash, Southampton, SO31 9JL
07920 260758

Project
44 Oakmount Road, Chandler's Ford,
SO53 2LL

Client
Mr and Mrs M Power

Title Plans & Elevations - As Existing			
Date	June 22	Drawn By	NJ
Job No.	Drawing No.	Scale	Revision
C22-013	001	1:50 /500@A1	-