




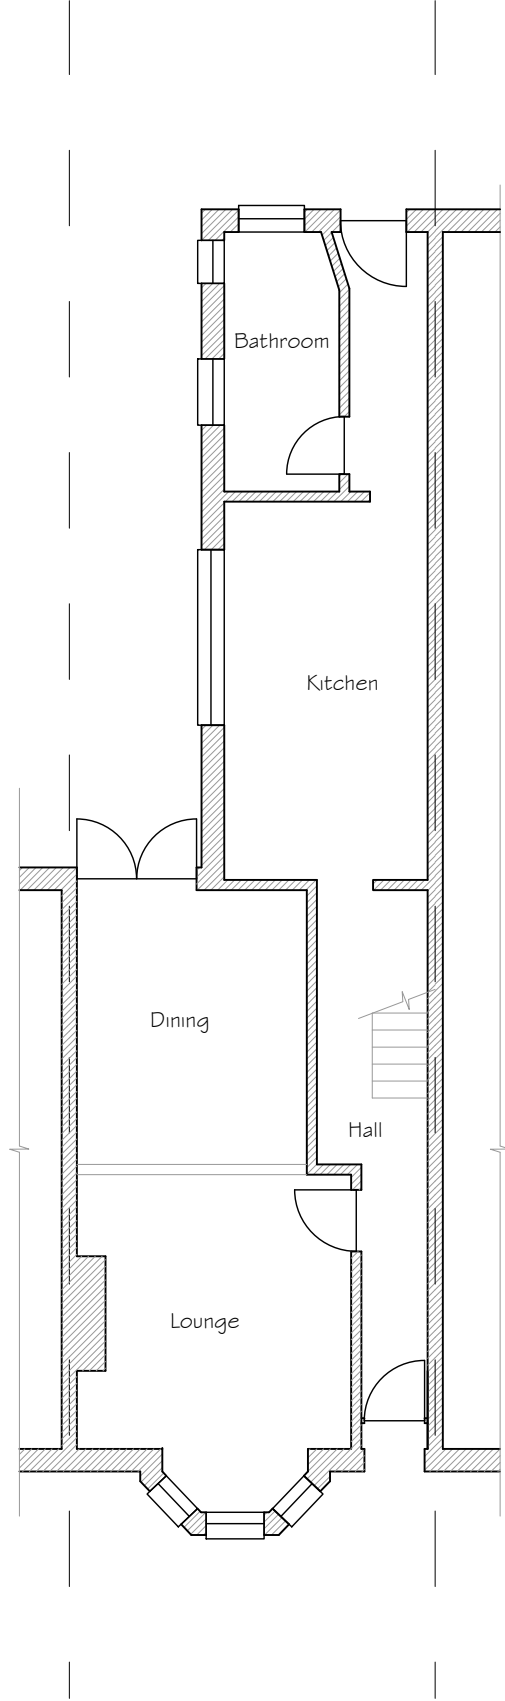

Existing Ground Floor Plan

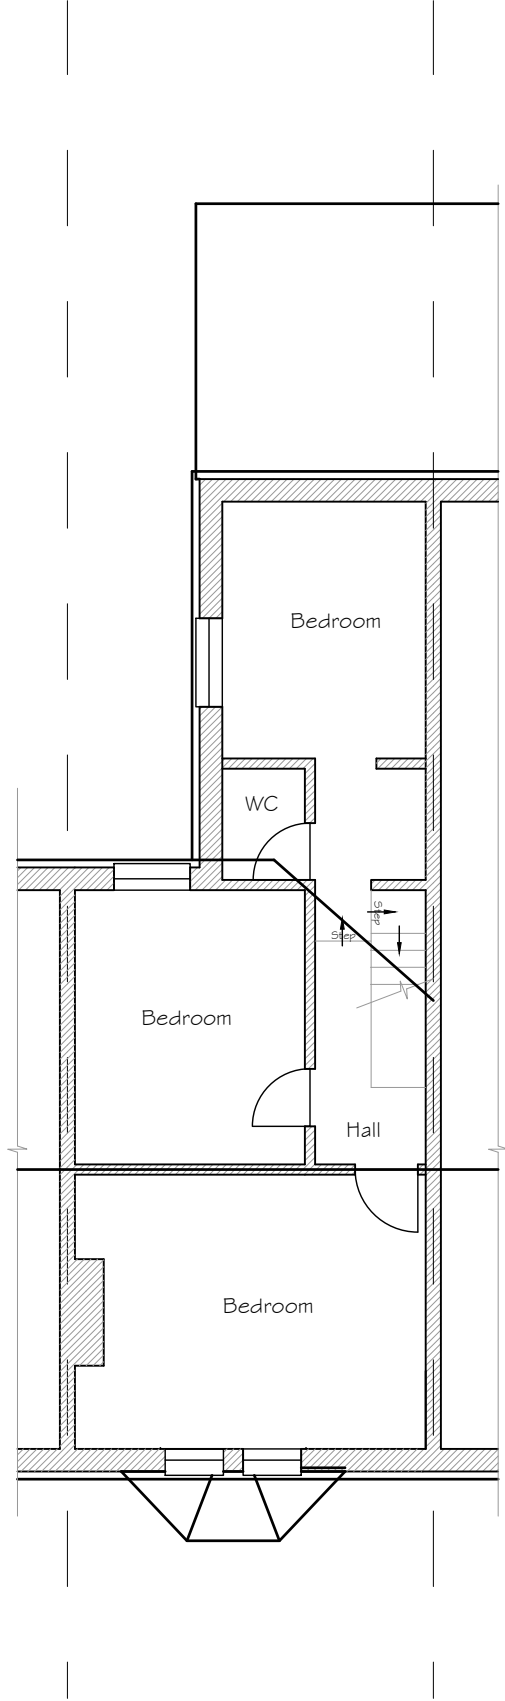


Existing First Floor Plan

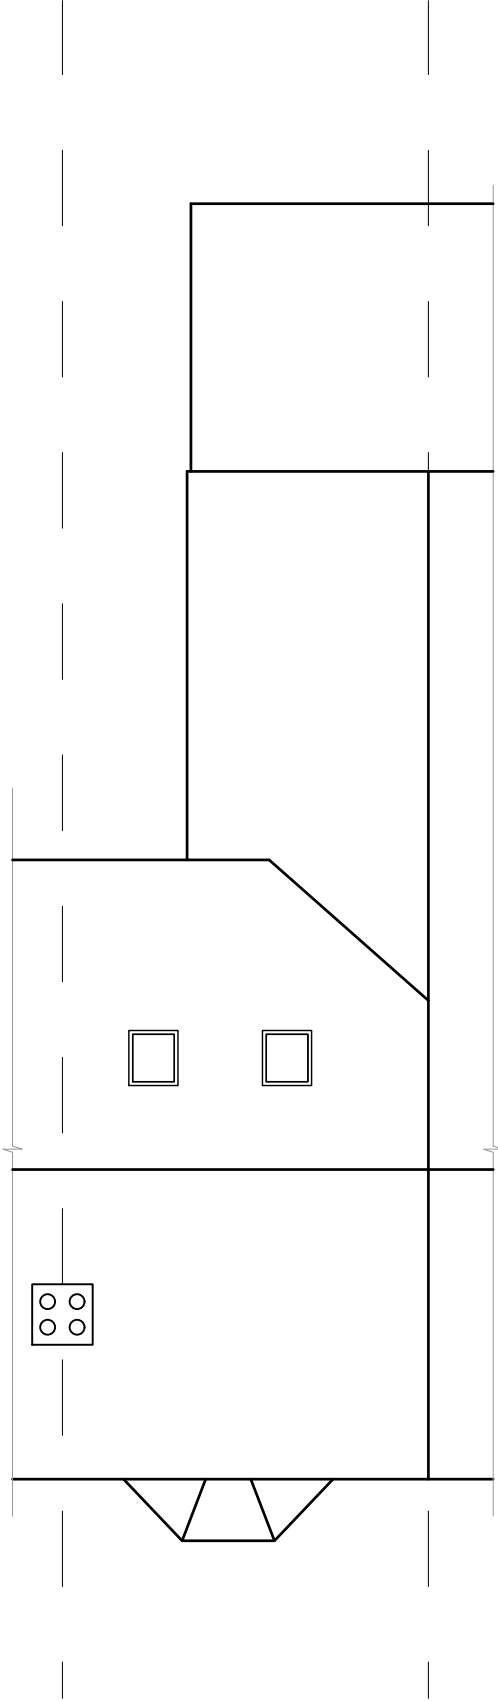


Existing Roof Plan




Existing Front Elevation
1:100

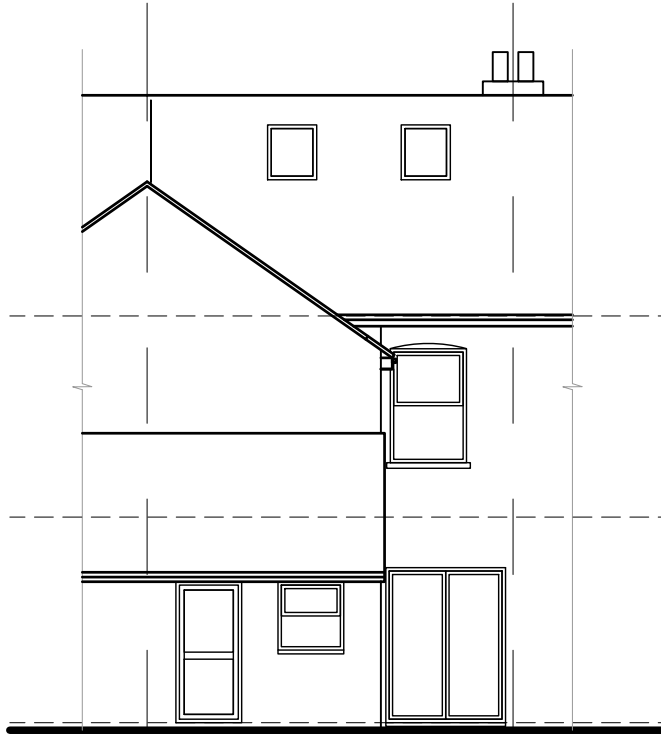

Existing Rear Elevation

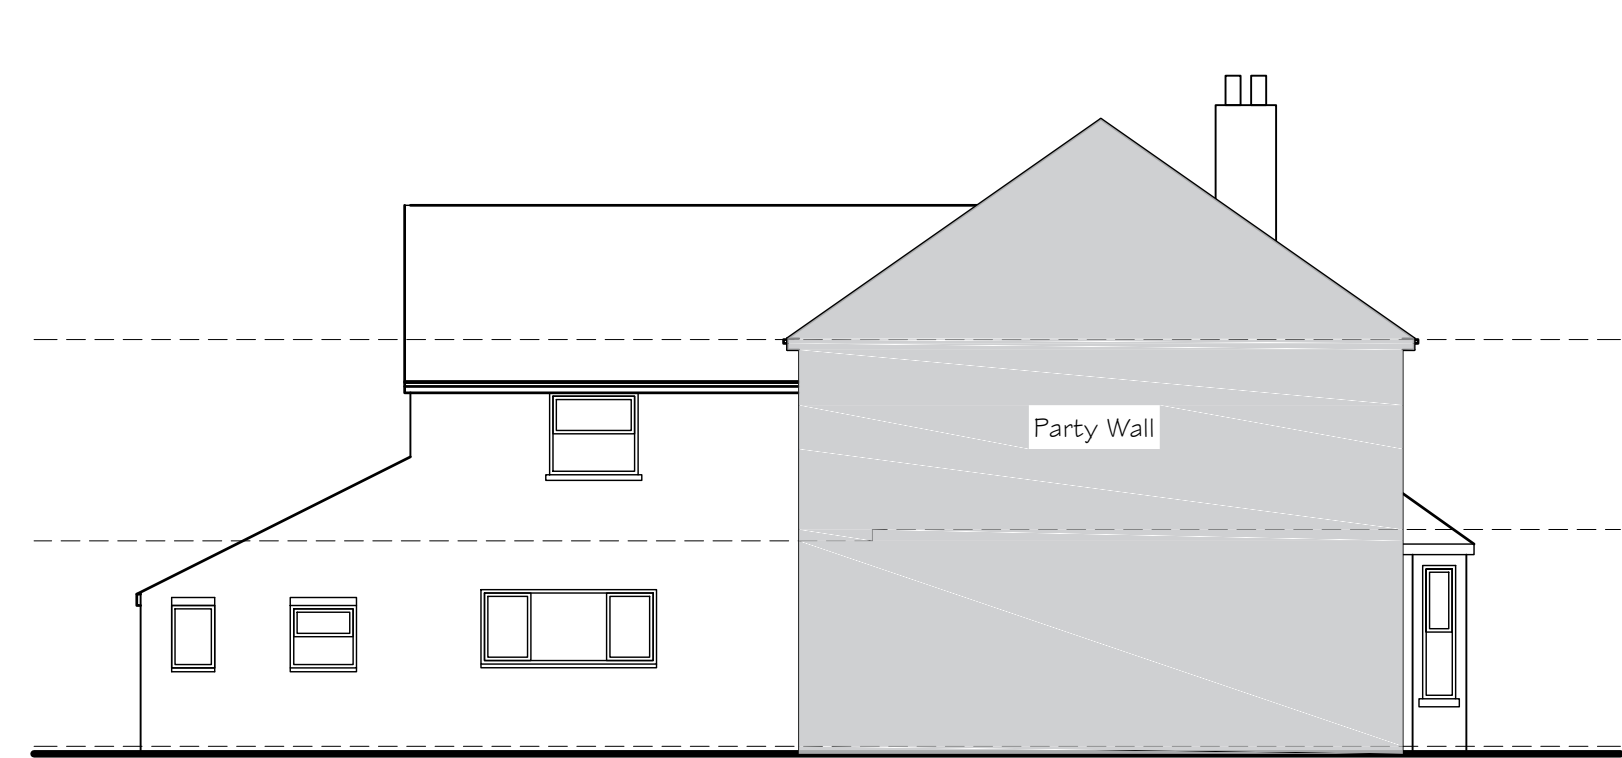

Existing Side Elevation

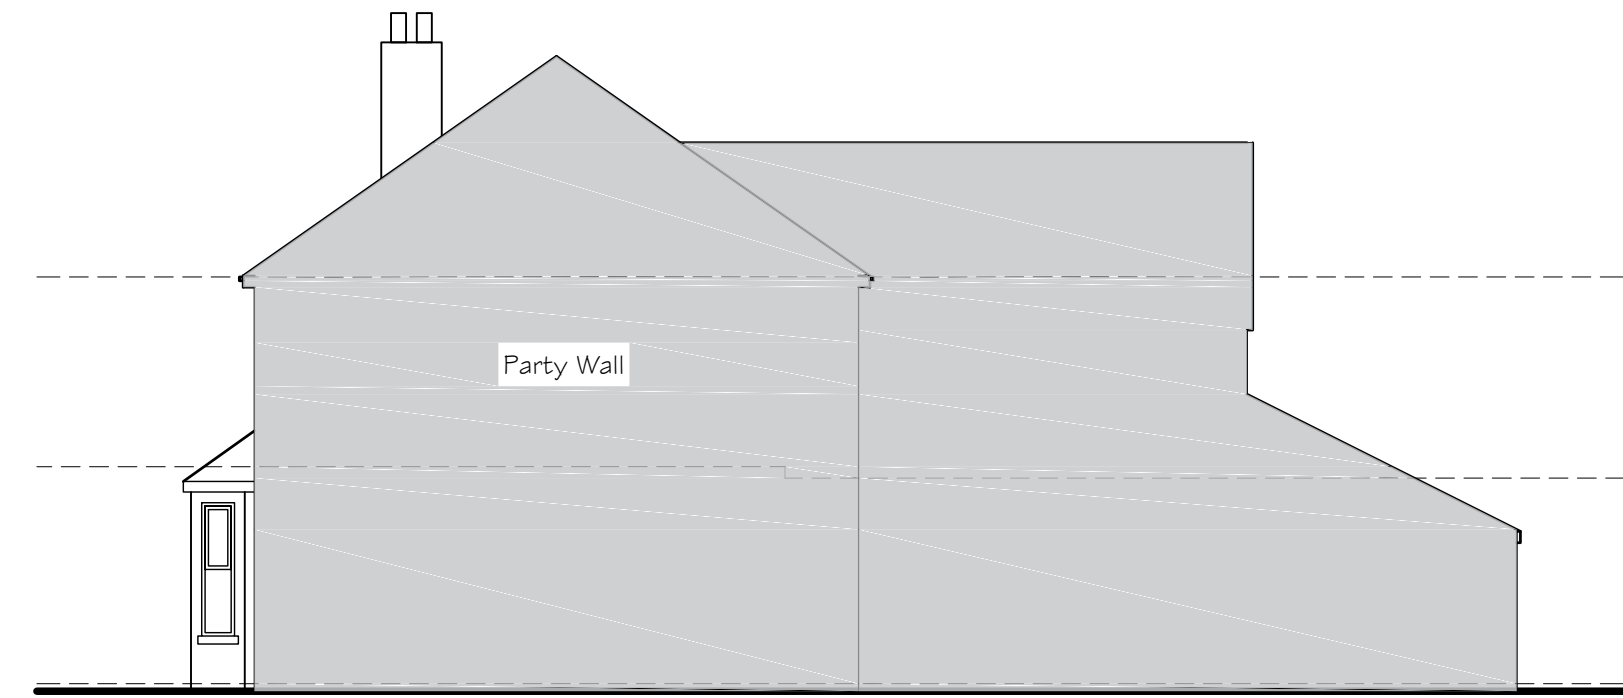

Existing Side Elevation

Drawing Notes:


The copyright of this drawing belongs solely with BPS Design Consultants Ltd, it should not be copied or reproduced without their written consent.

Written dimensions to take precedent over scaling the drawing however all dimensions to be checked and verified on site prior to commencing works. The Contractor shall take all responsibility for setting out. Any discrepancies should be clarified prior to proceeding with work.

All workmanship and materials shall comply with BS 8000 Parts 1-15.

Existing Plans and Elevations 1:100

Existing

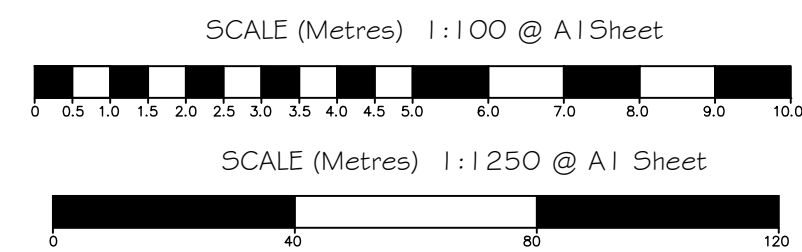

BPS Design Consultants Ltd
Architectural Services and Structural Engineers

Seafields, Dodwell Lane, Bursledon, Southampton, SO31 1DJ

Tel: 023 8040 4017

robert@bpsdesign.co.uk
Mobile: 07915 604 293

colin@bpsdesign.co.uk
Mobile: 07886 855 897

www.bpsdesign.co.uk

Project:		
97 Desborough Road Eastleigh SO50 5NT		
Client:		
Mr L Bowers		
Dwg Title:		
Existing Plans and Elevations		
Dwg No:	PL01	Revision:
Date:	Oct 2022	By: rjn
		Scale:
		As Shown

The Copyright of this drawing belongs solely to BPS Design Consultants Ltd. It should not be copied or reproduced without consent from BPS Design Consultants Ltd. Original drawing at A1 size.