


Drawing Notes:


The copyright of this drawing belongs solely with BPS Design Consultants Ltd, it should not be copied or reproduced without their written consent.

Written dimensions to take precedent over scaling the drawing however all dimensions to be checked and verified on site prior to commencing works. The Contractor shall take all responsibility for setting out. Any discrepancies should be clarified prior to proceeding with work.


All workmanship and materials shall comply with BS 8000 Parts 1-15.

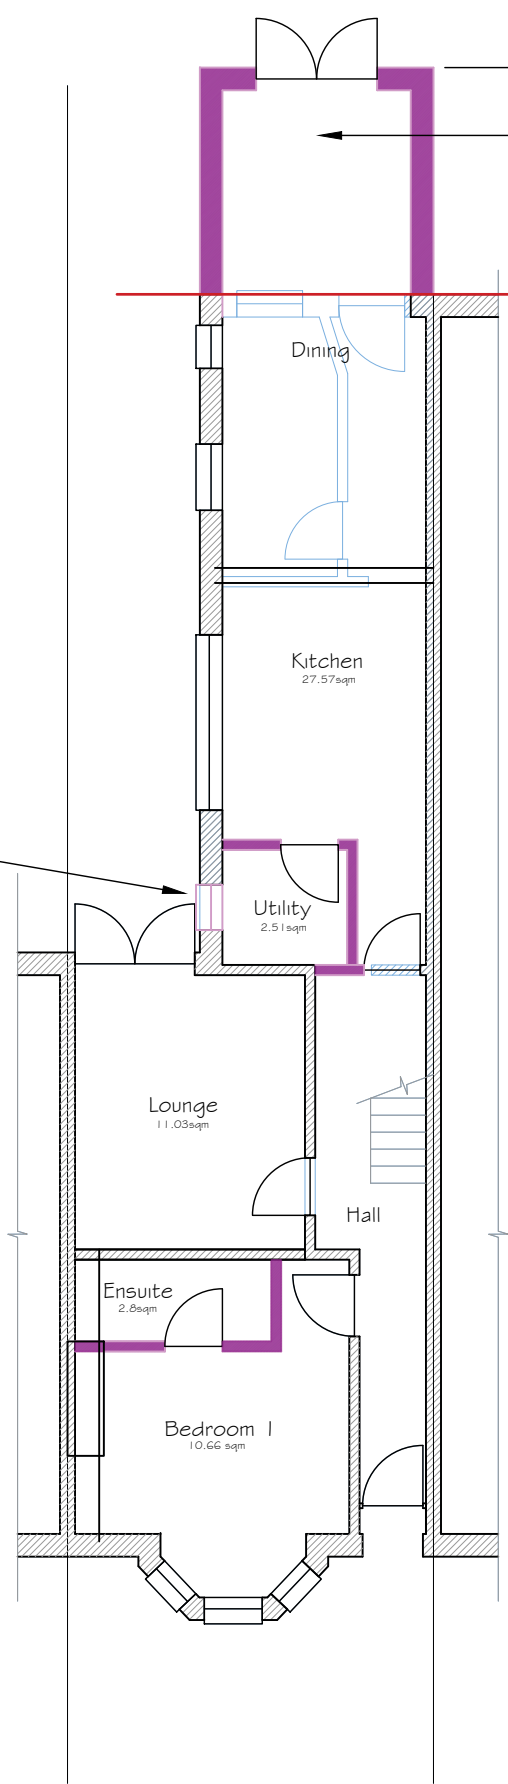


Proposed Ground Floor Plan

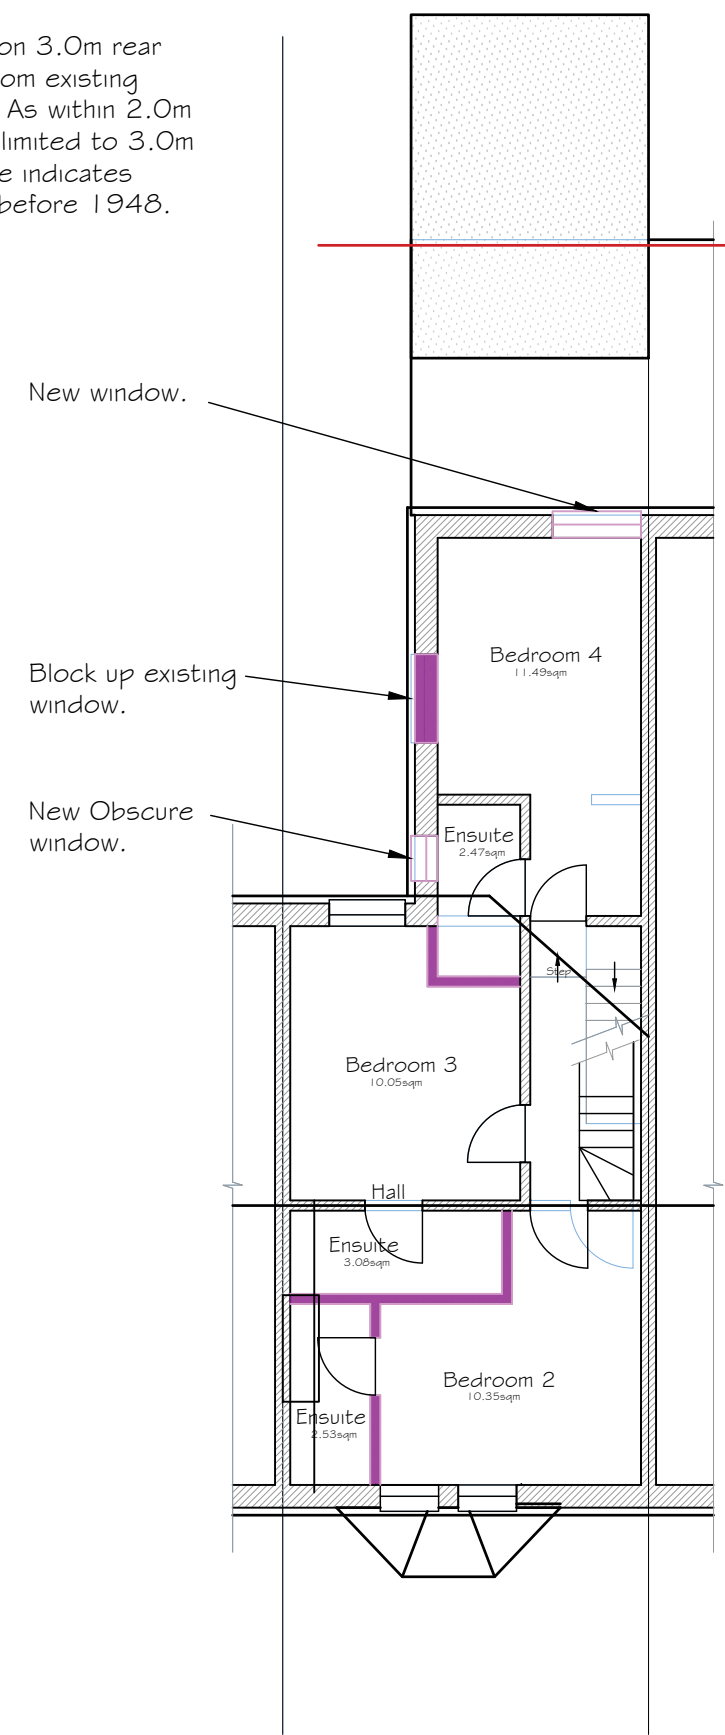

Proposed First Floor Plan

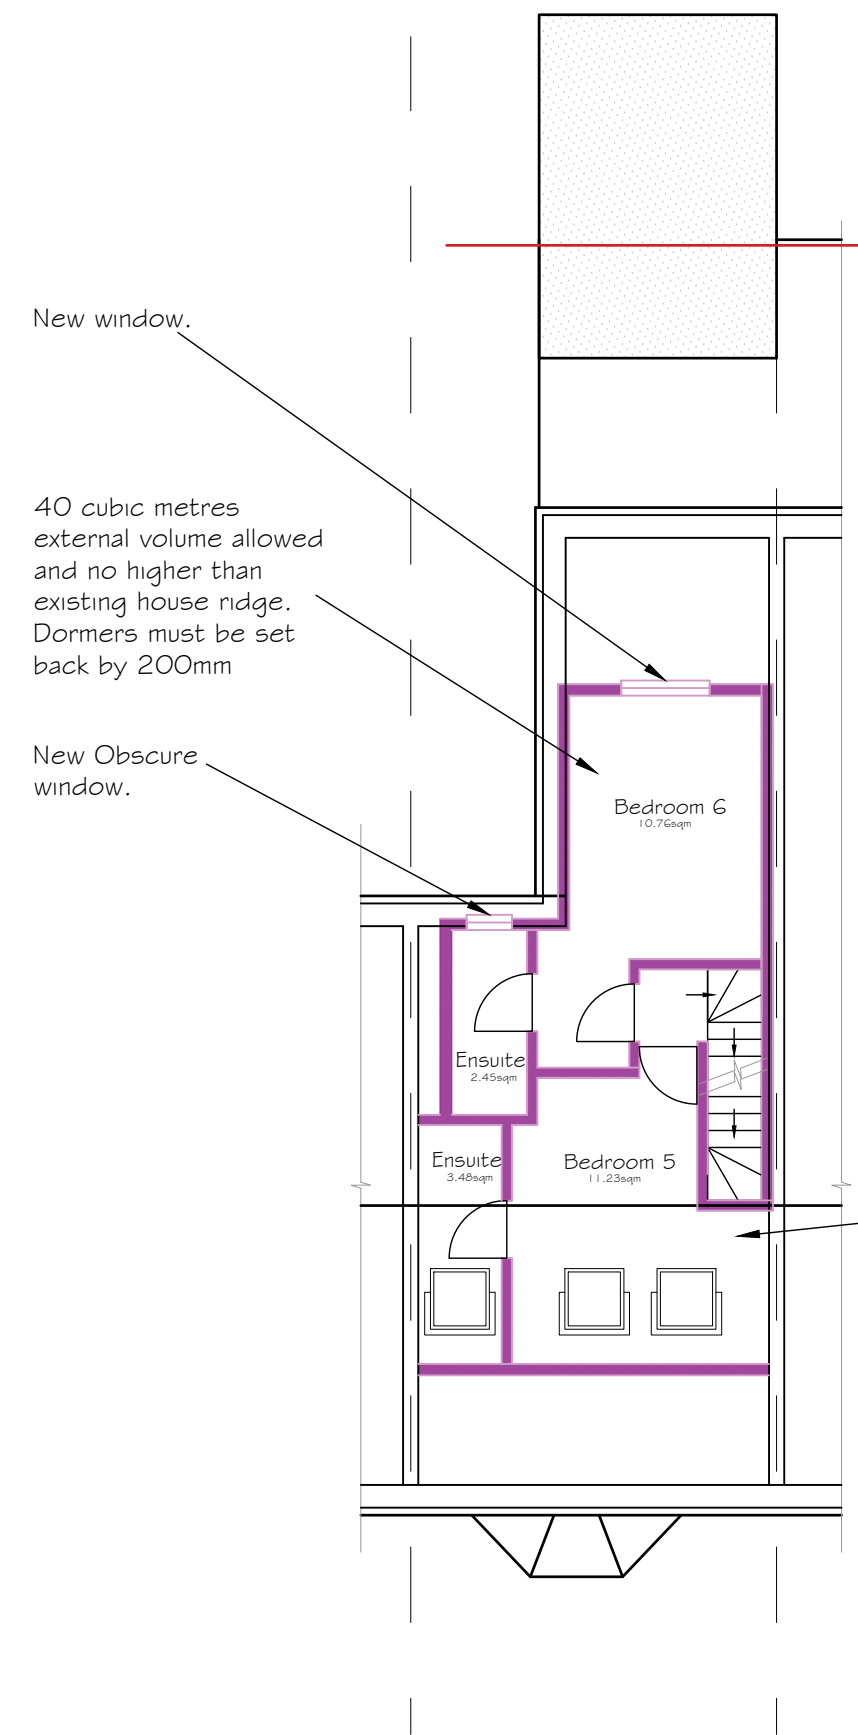


Proposed Second Floor Plan

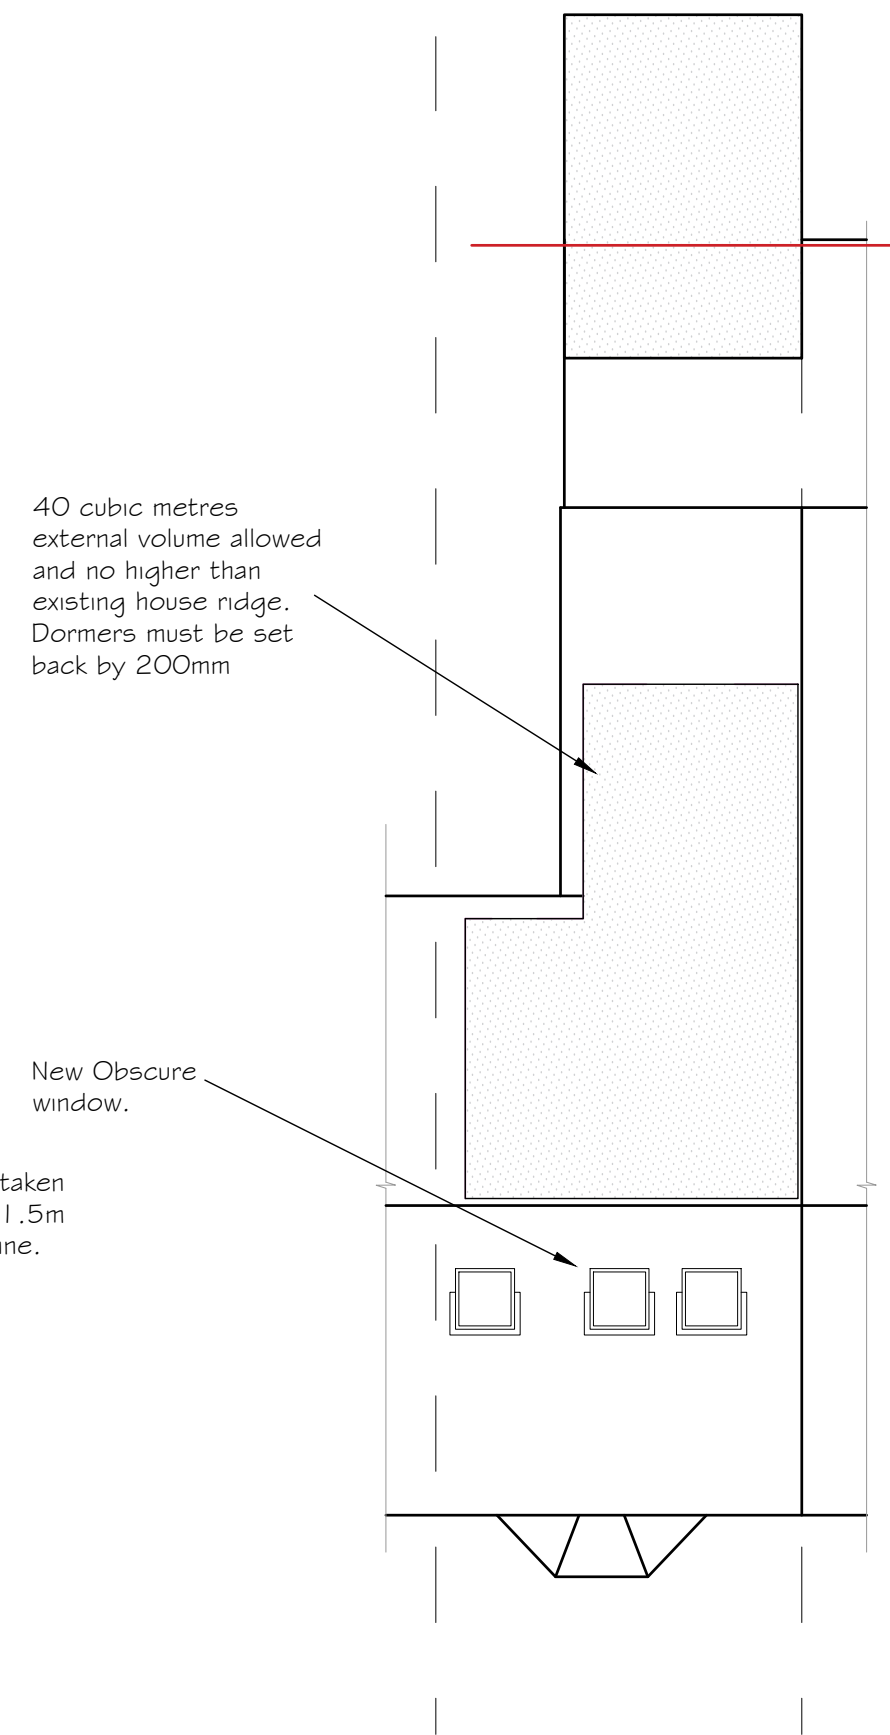


Proposed Roof Plan




Proposed Rear Elevation

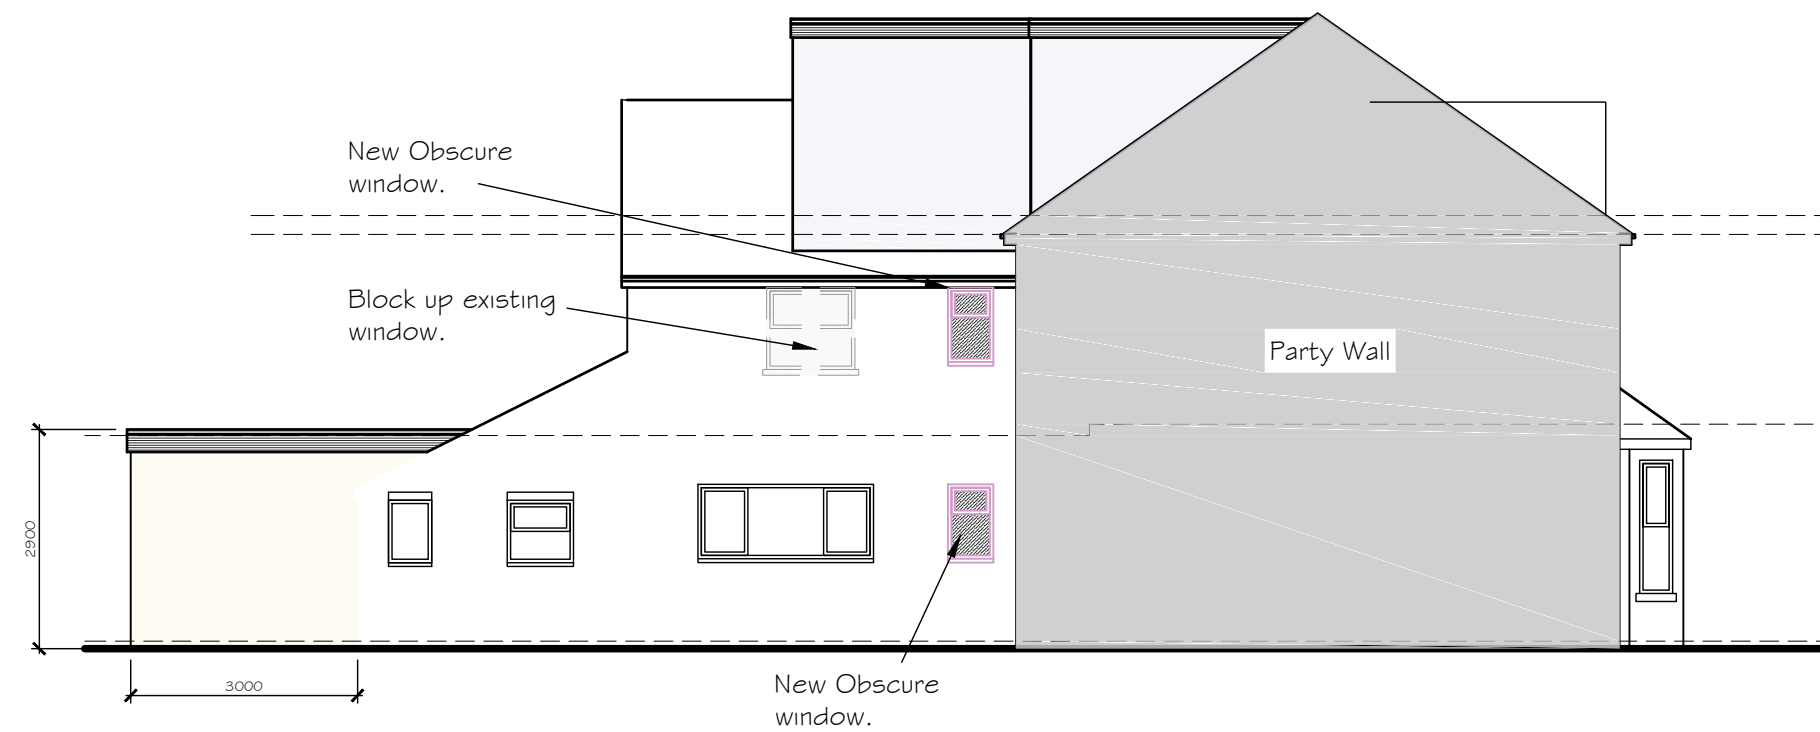

Proposed Side Elevation

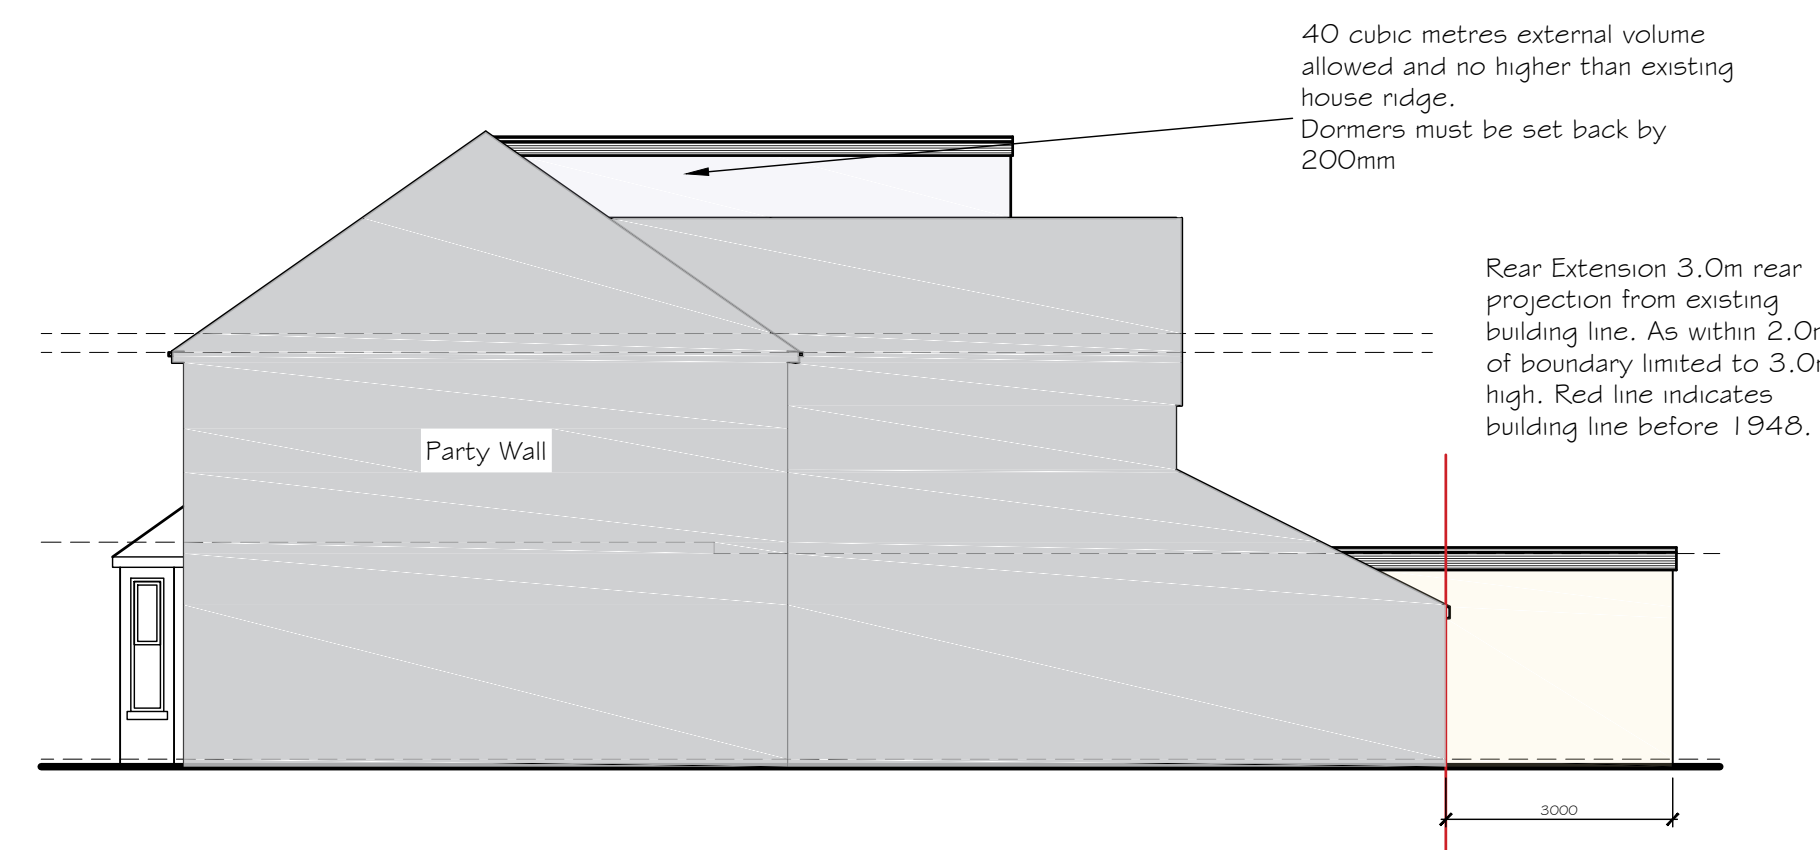


Proposed Side Elevation

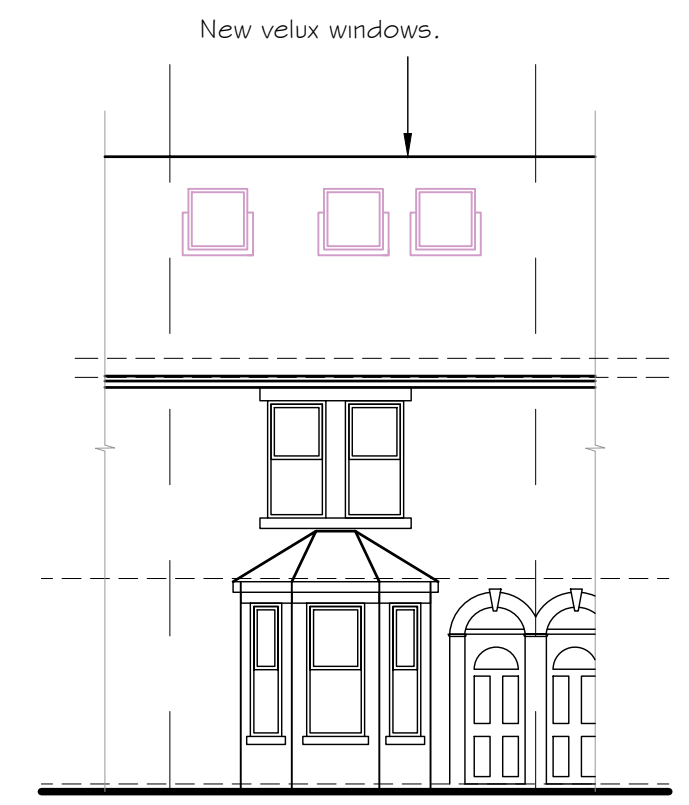

Proposed Front Elevation

Proposed Plans and Elevations 1:100

Proposed

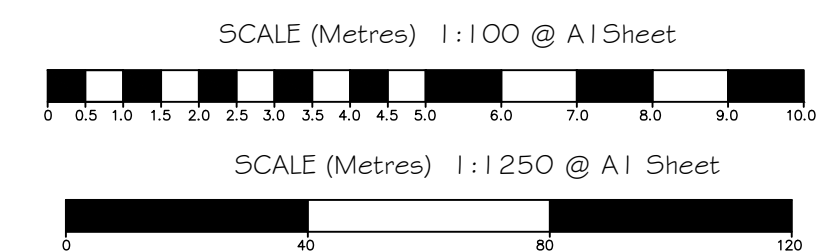

BPS Design Consultants Ltd
Architectural Services and Structural Engineers

Seafields, Dodwell Lane, Bursledon, Southampton, SO31 1DJ

Tel: 023 8040 4017

robert@bpsdesign.co.uk colin@bpsdesign.co.uk
Mobile: 07915 604 293 Mobile: 07886 855 897

www.bpsdesign.co.uk

Project: 97 Desborough Road, Eastleigh, SO50 5NT

Client: Mr L Bowers

Dwg Title: Proposed Plans and Elevations

Dwg No: PL/02 Revision: -

Date: Oct 2022 By: rjn Scale: As Shown

The Copyright of this drawing belongs solely to BPS Design Consultants Ltd. It should not be copied or reproduced without consent from BPS Design Consultants Ltd. Original drawing at A1 size.