
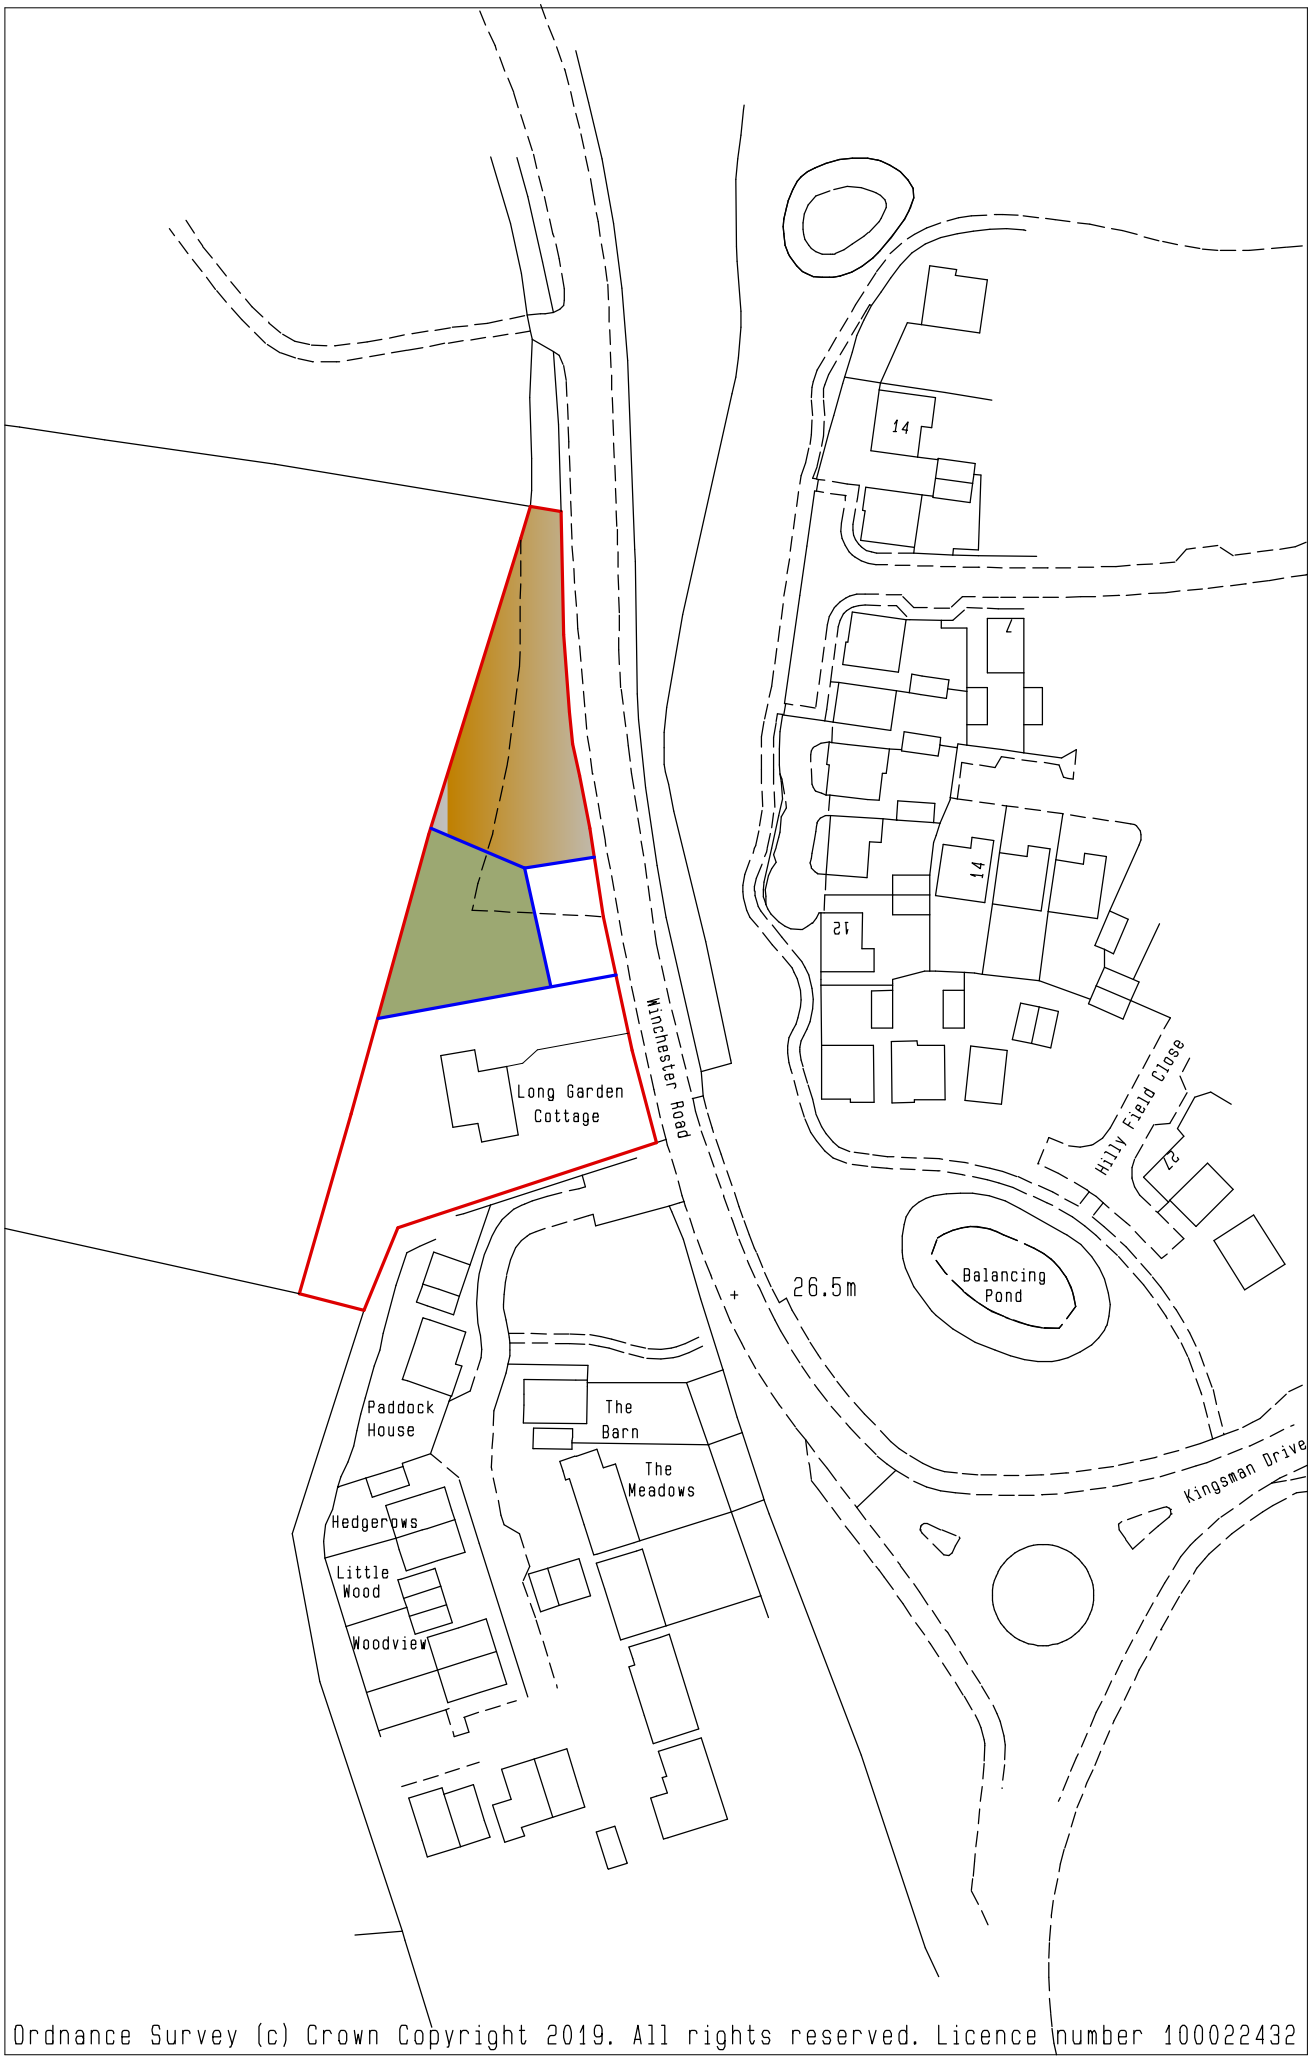


PROPOSED SITE PLAN KEY;

- GRASS
- EXTENDED DRIVE IN PERMEABLE PAVING
- PROPOSED CAR PARKING
- KINGSPAN KLARGESTER BIO DISC TYPE BA-X
- EXISTING TREES REMOVED
- PLOT 1 = 565sqm
- PLOT 2 = 1032sqm

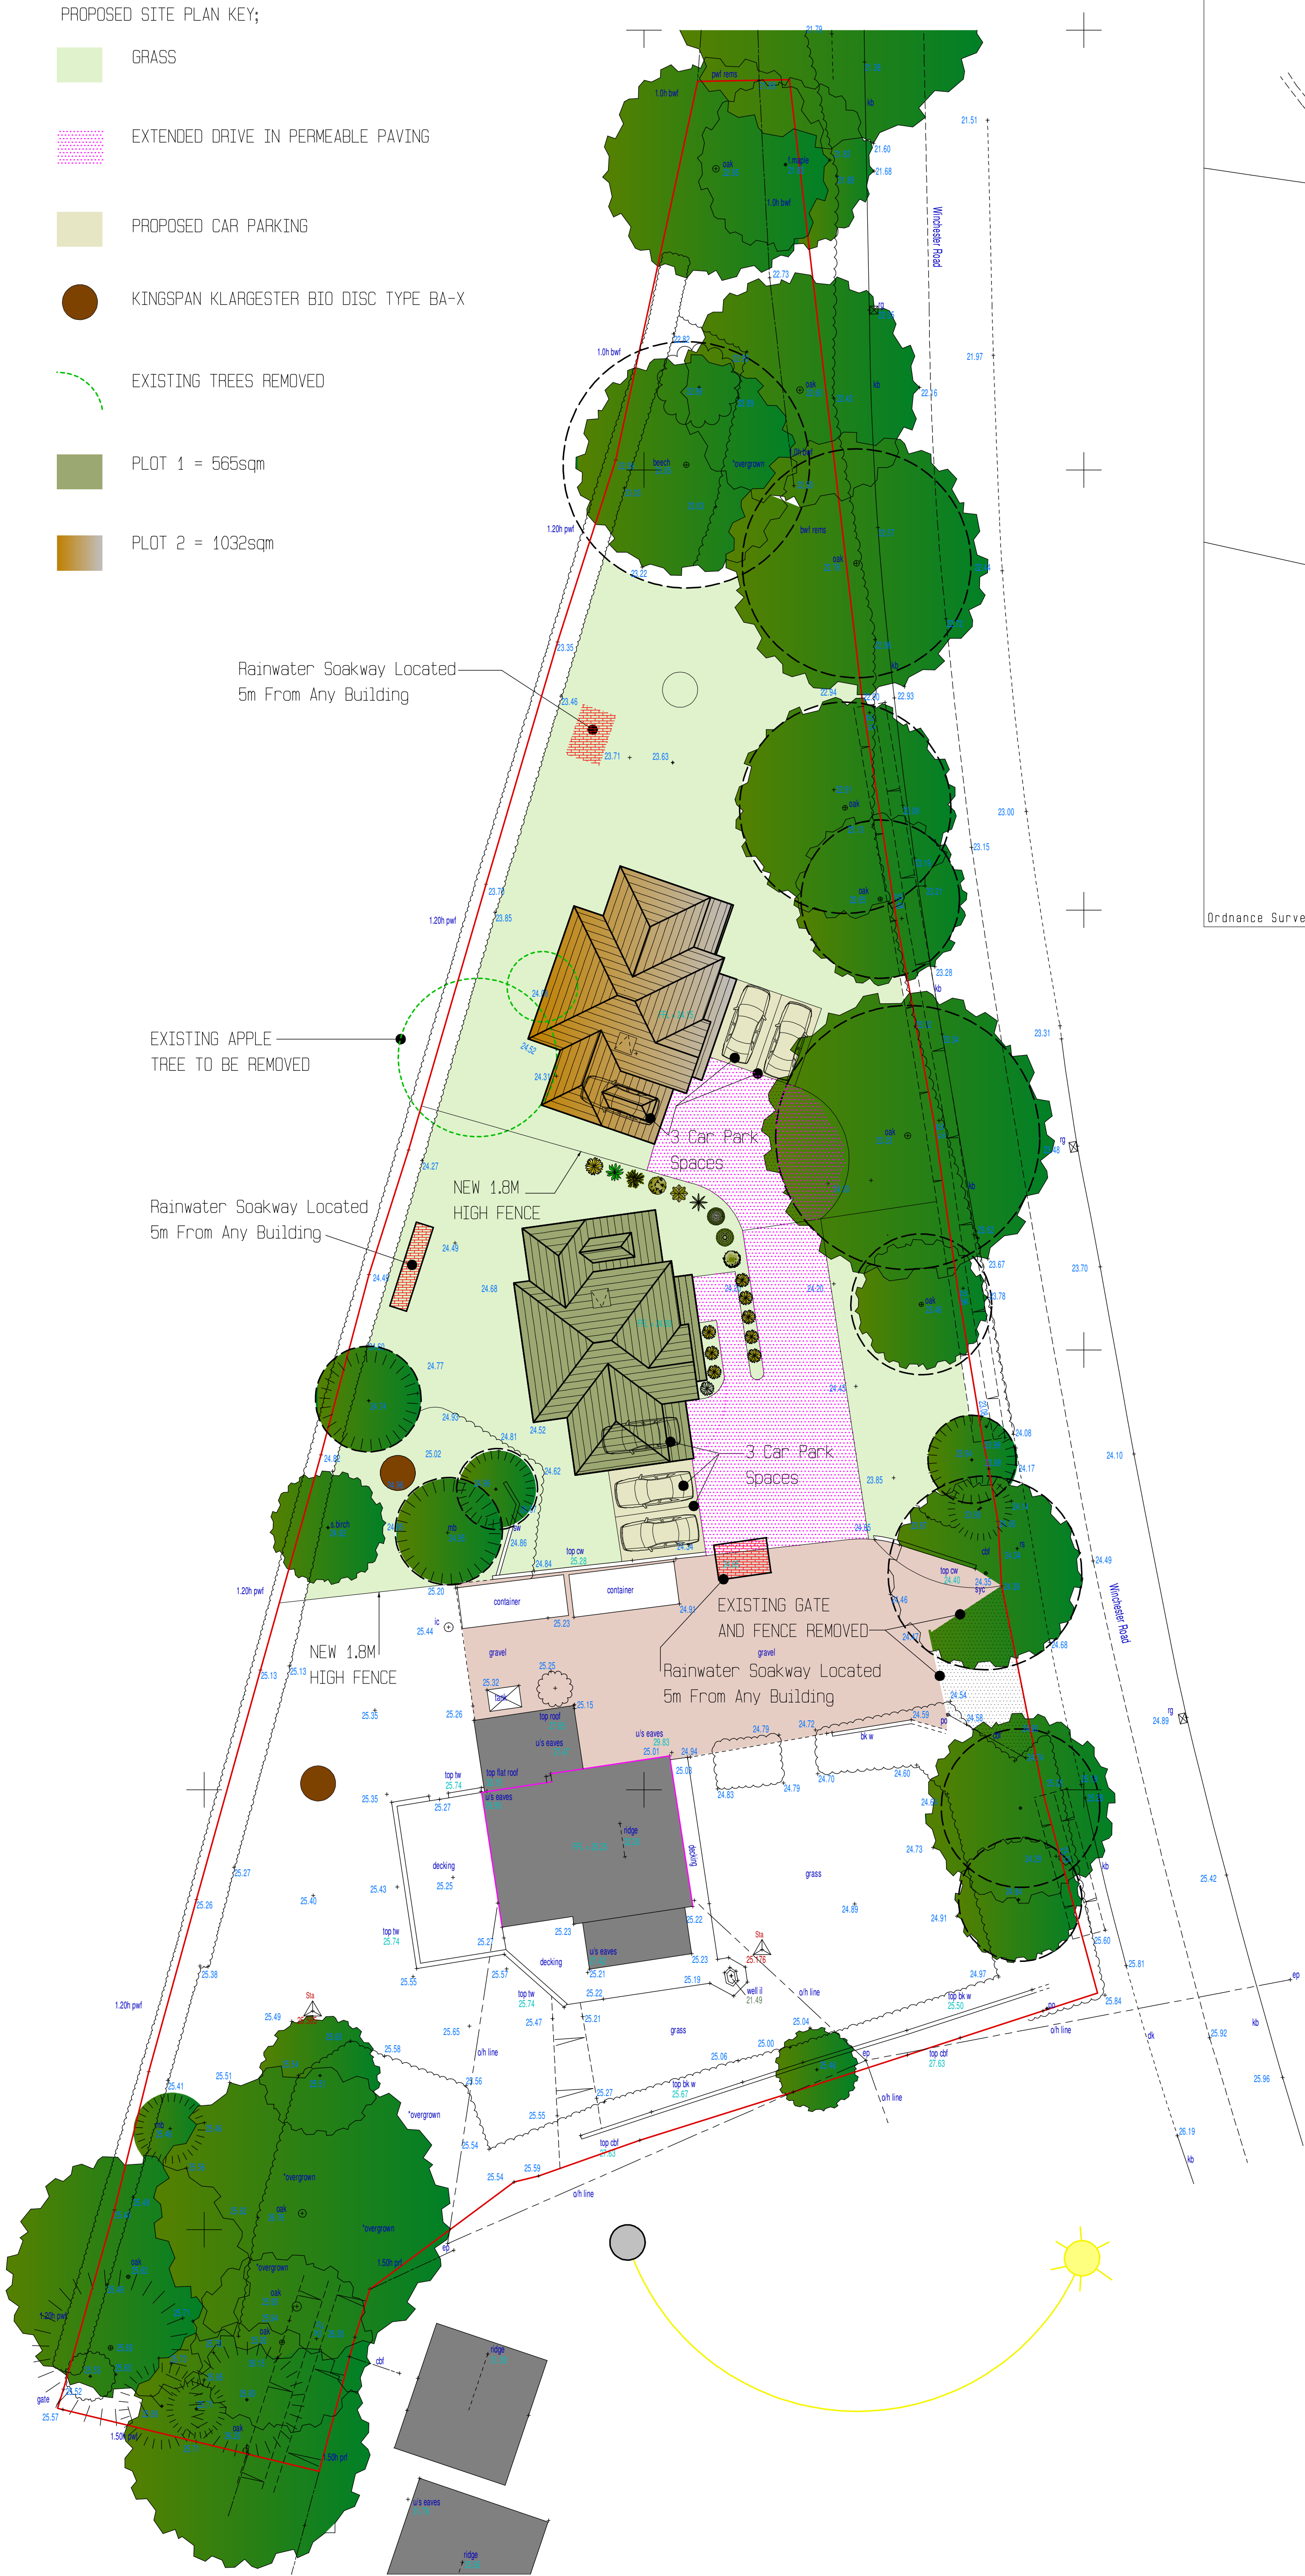

EXISTING SITE PLAN KEY;

- TREES
- EXISTING BUILT FORM
- GRAVEL
- ROOT PROTECTION AREA
- EXISTING ACCESS
- RESIDENTIAL CURTLAGE
- SUN PATH
- PRIVACY/OVERLOOKING

ACA ARCHITECTURAL DESIGN LTD
9 WOODSIDE AVENUE
EASTLEIGH
S050 9ES
Tel: 07817616023 or Email: acaadesign@gmail.com

Client
Mrs Pibworth
Project Title
Long Garden Cottage, Winchester Road,
Boorley Green, S032 2BX

Drawing Title
PROPOSED SITE PLAN

Scale
1:200 & 1:1250 On A1 Paper
0 4m 8m 12m 16m 20m
Drawn By
AC

© This Drawing is The Copyright Of ACA Design Ltd. It May Not Be Copied,
Altered Or Reproduced Without Their Written Authority.
IF IN DOUBT ASK !!

Drawing No.
2019/03
Rev.
B