




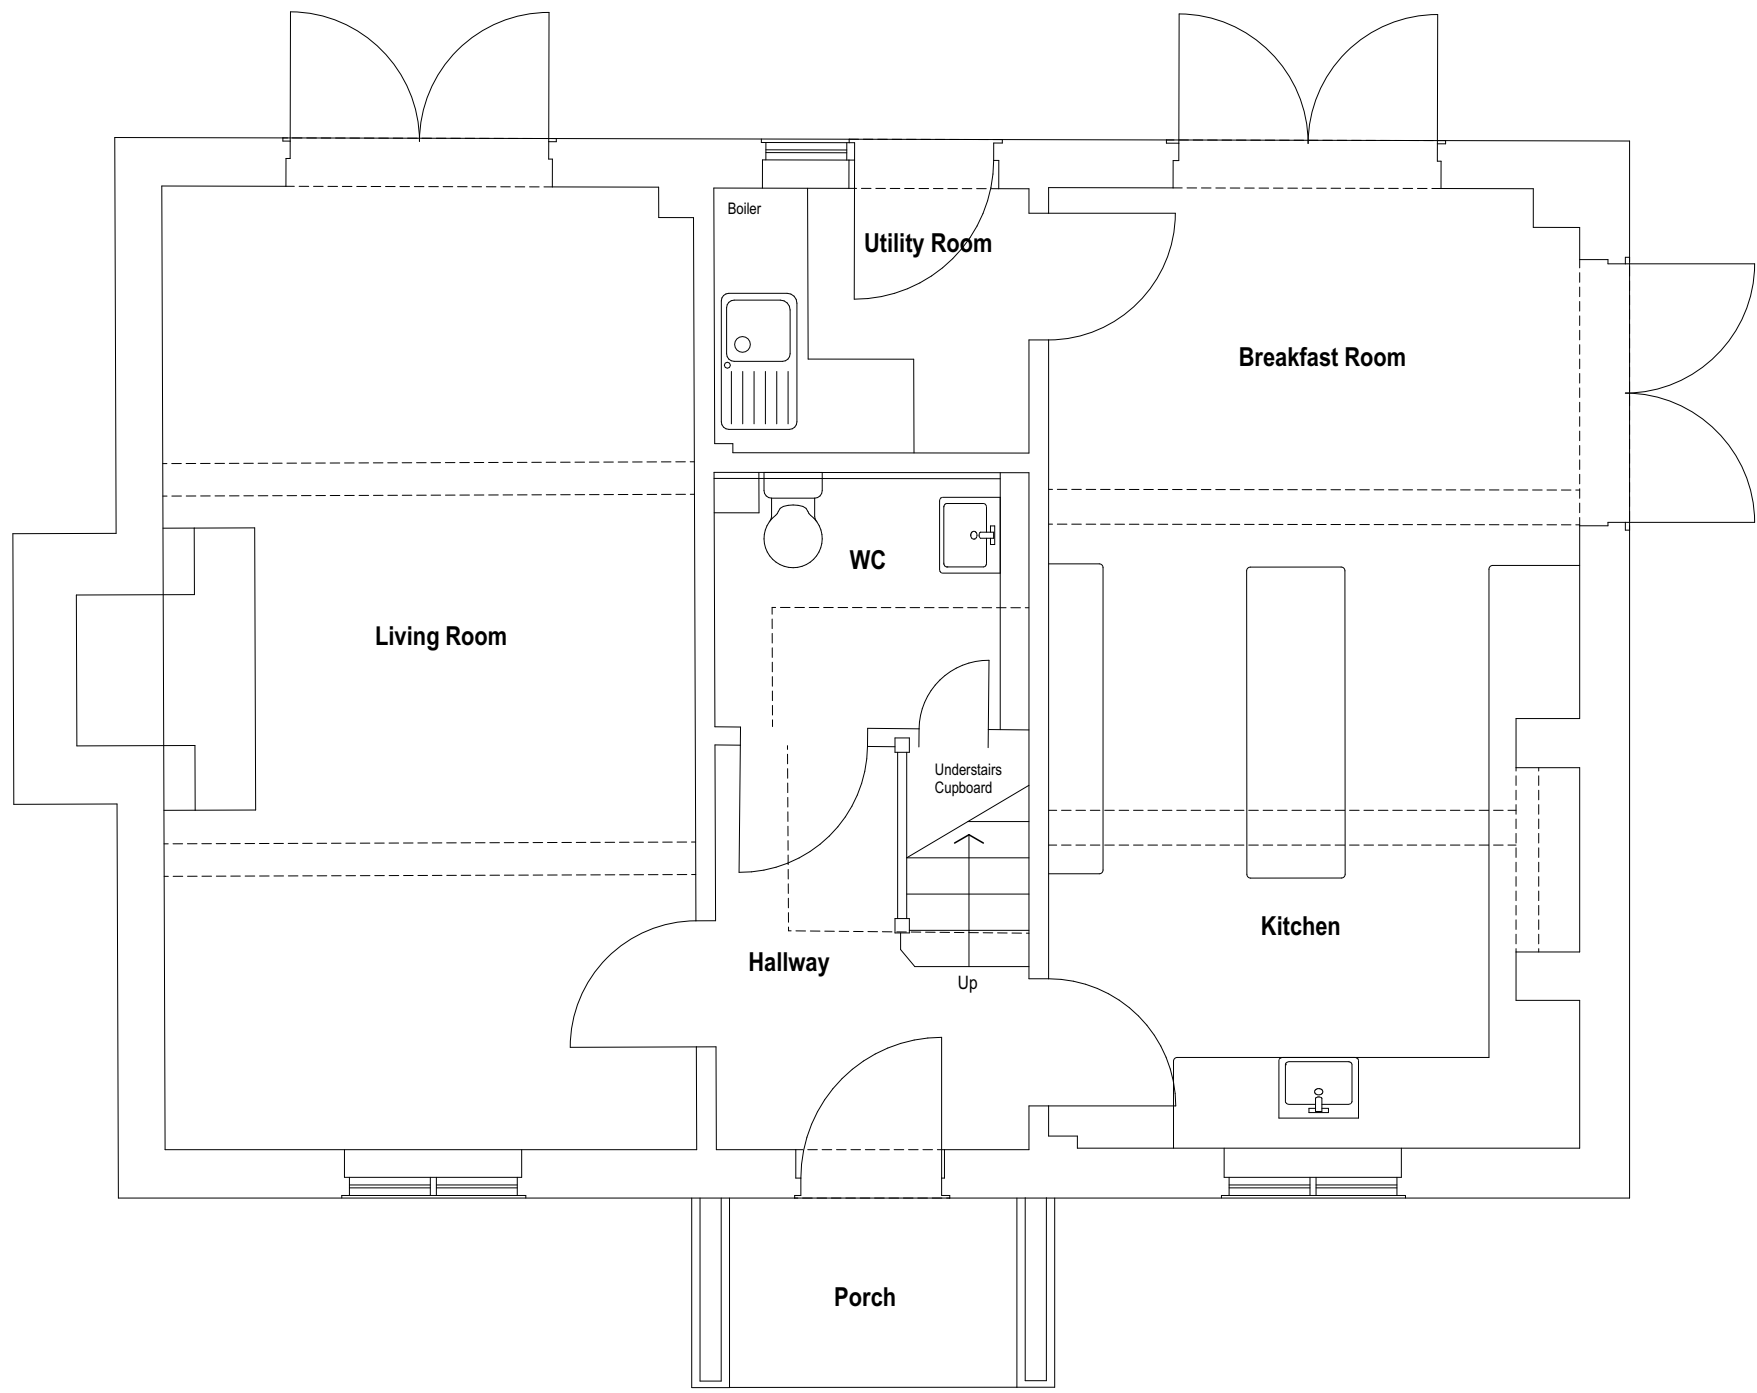


GROUND FLOOR

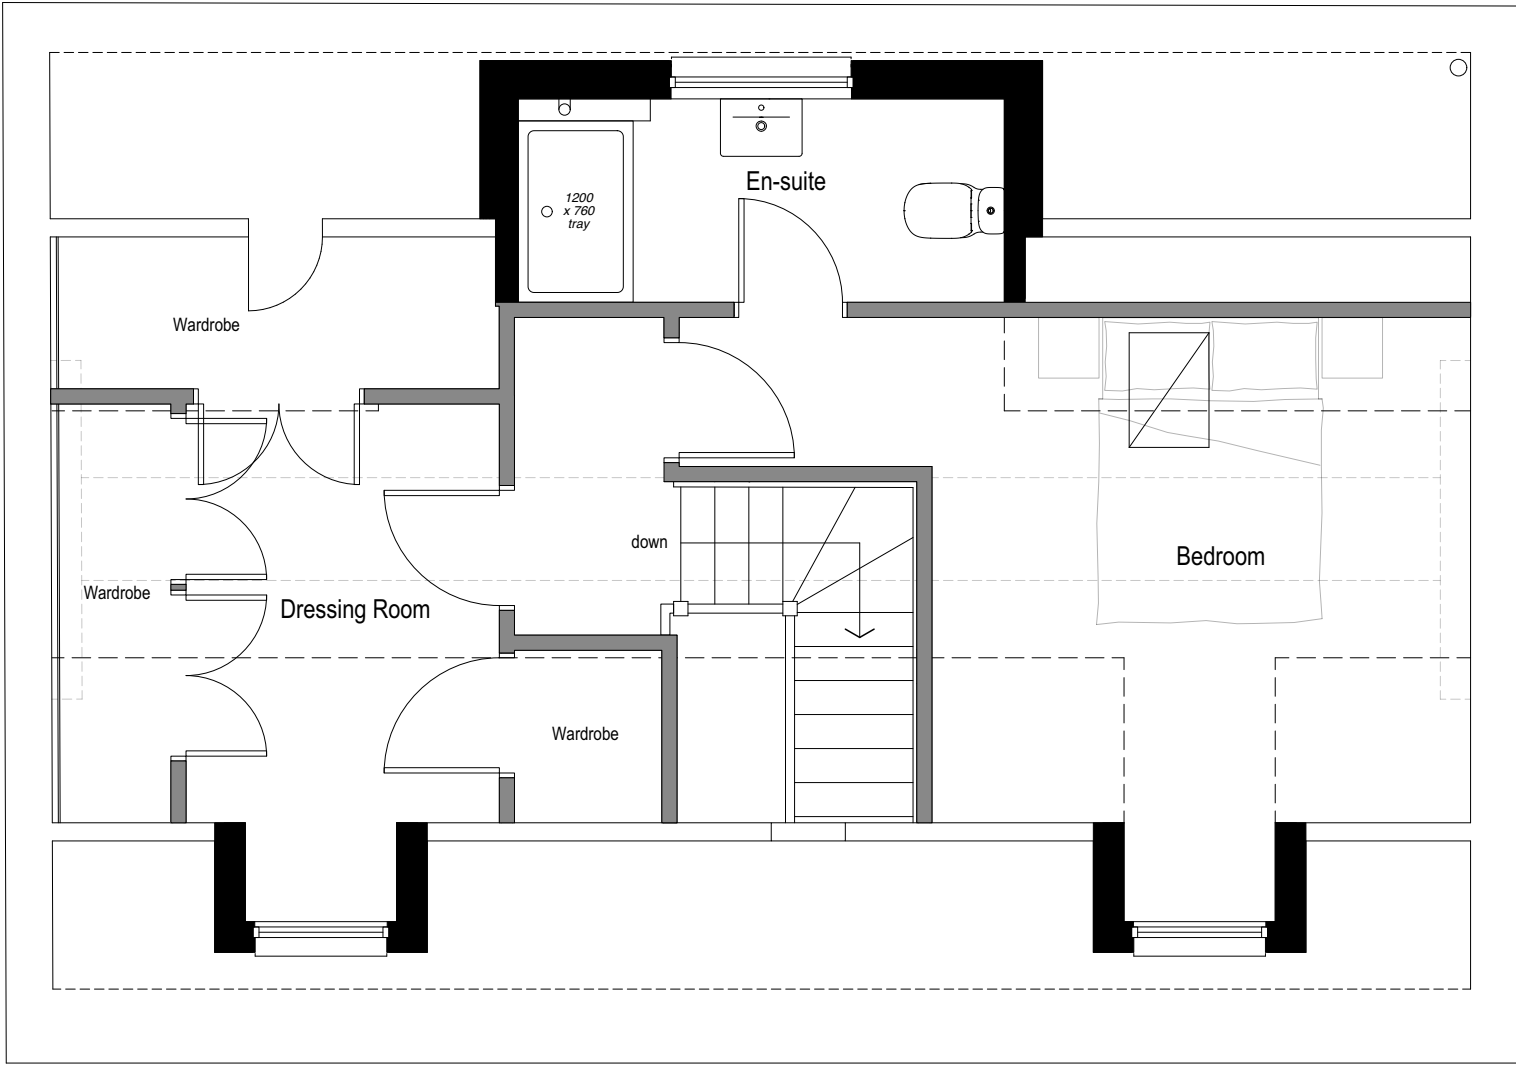


SECOND FLOOR

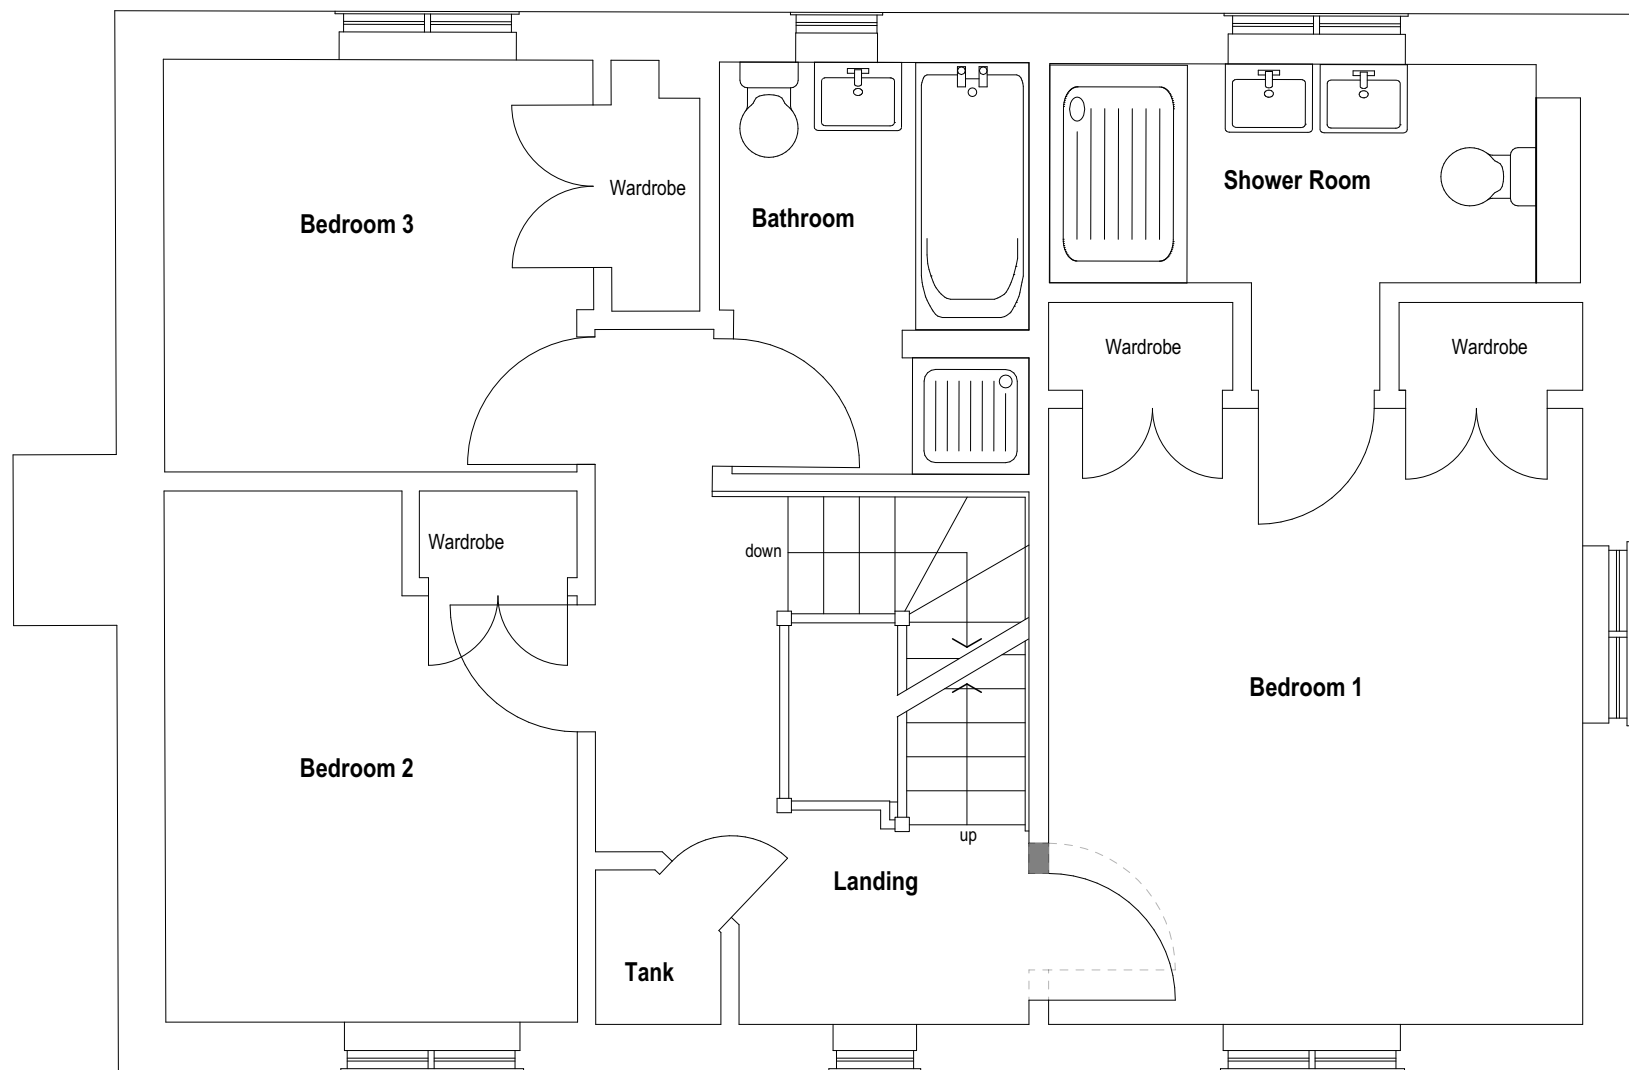

FIRST FLOOR

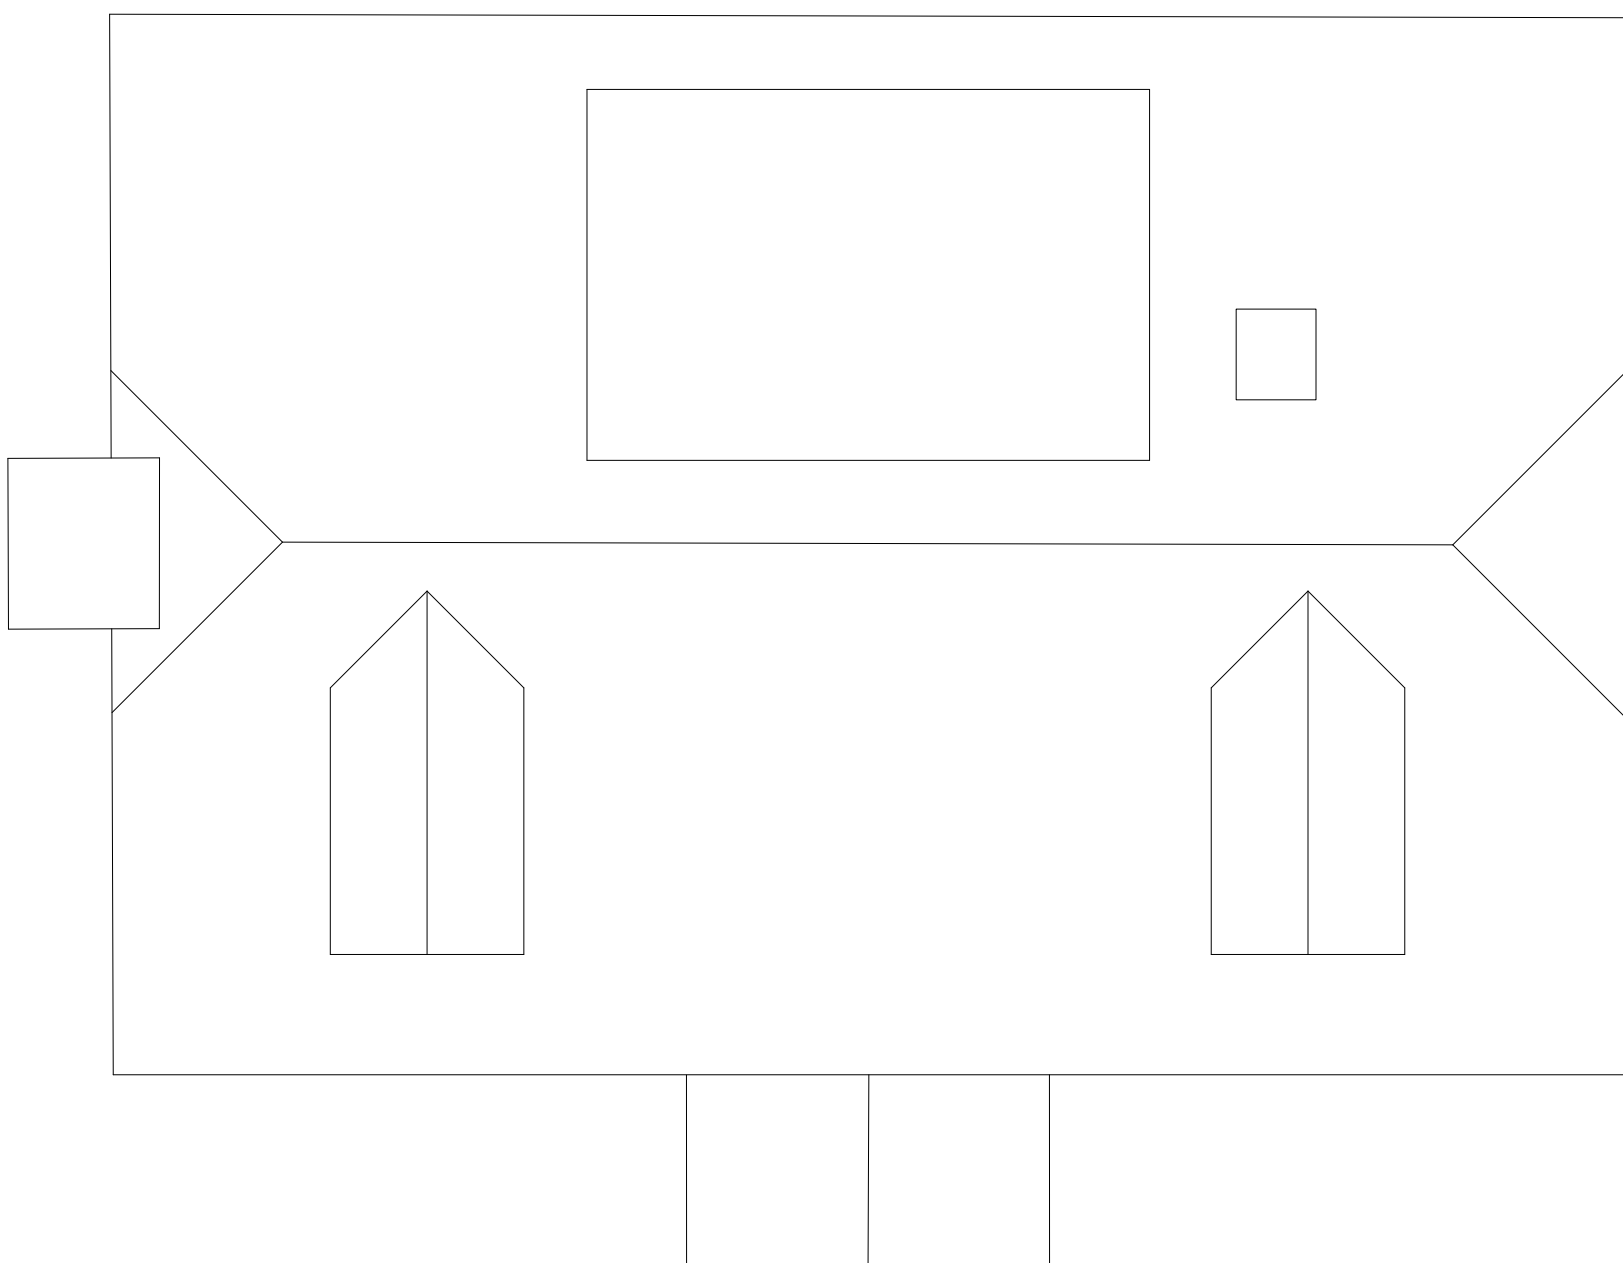

ROOF PLAN

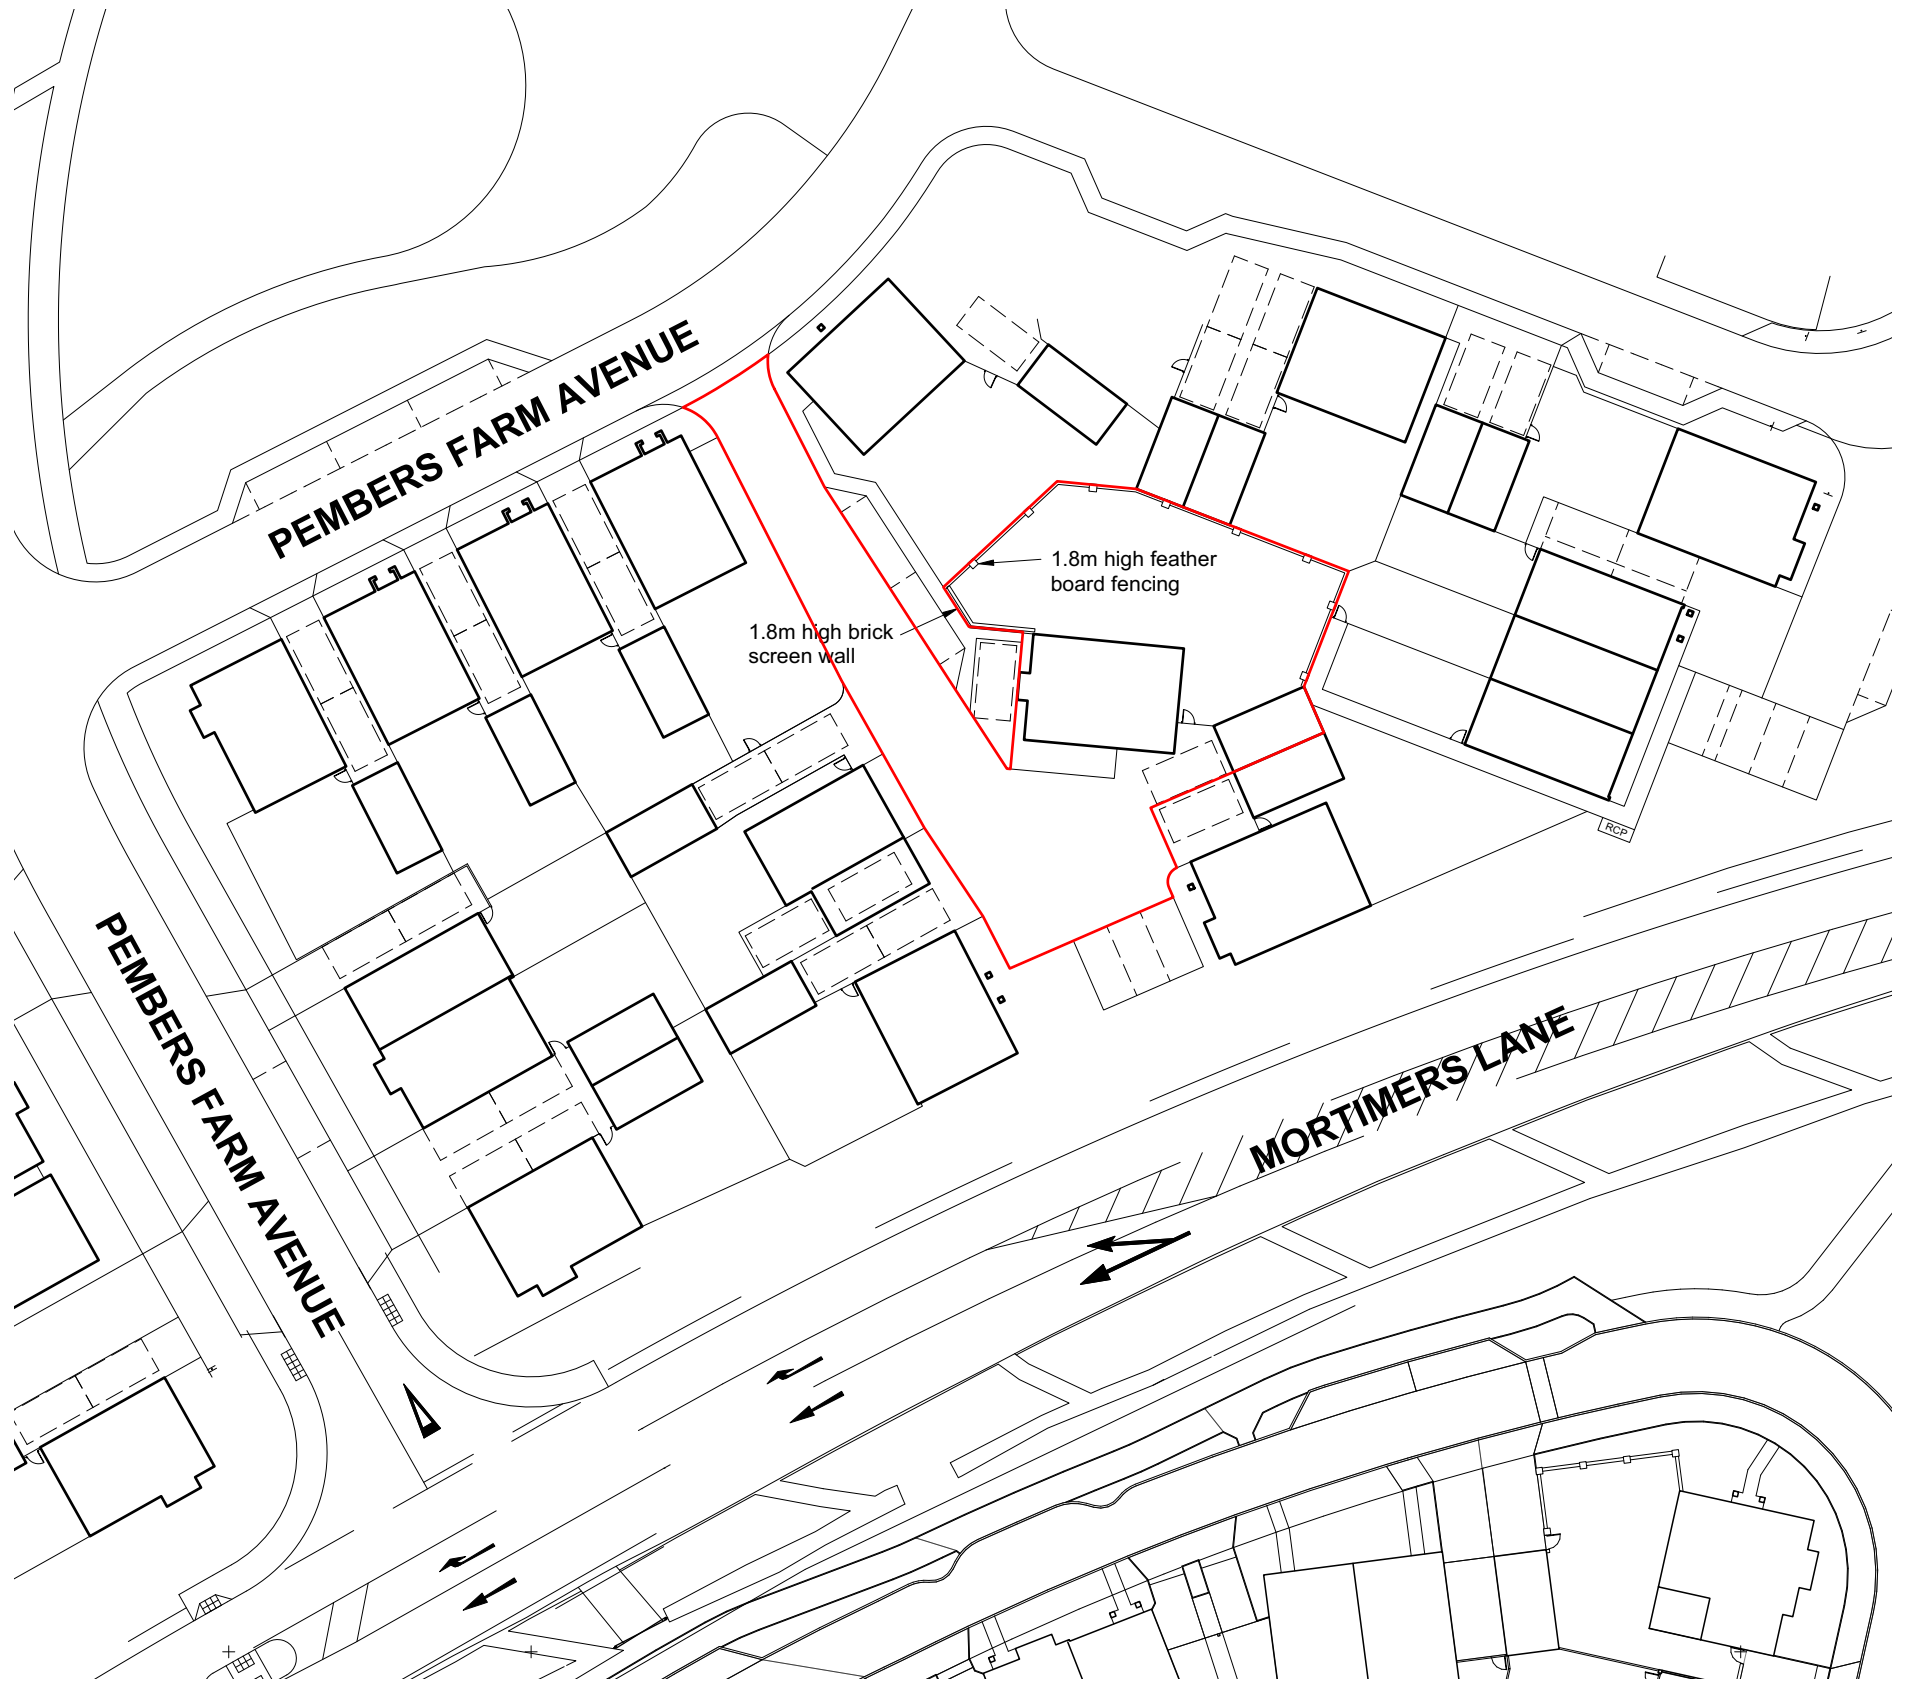

BLOCK PLAN
Scale 1:500 @ A1



P04	19/10/2022	PW	PW	Top floor layout altered and rear dormer reduced in width following planners feed back.
P03	22/07/2022	PW	PW	Red line boundary adjusted
P02	08/07/2022	PW	PW	Proposed elevations moved to new drawing, Roof plan and block plan added
P01	16/12/2021	PW	PW	First Issue
Rev	Date	By	Ap	Note

Plot 234 Proposed Plans and Block Plan



Chartered Architects
Chartered Building Surveyors
Interior Designers
CDM Services

Glentworth Court, Lime Kiln Close
Stoke Gifford, Bristol BS34 8SR
+44 (0)117 931 2362
www.kendallkingscott.co.uk

Project	Client	Project Number	Drawing Number	Revision
Pembers Hill	Drew Smith	210894	1008	P04
Scale	Paper Size	Filename	Drawn	Checked
1:50	ISO A1	Pembers Conversions to existing drawings copy.vwx	PW	PW
© Copyright	Do not scale this drawing	Check all dimensions and levels on site		

Only to be used on the site for which designed. The electronic transmission of design information contained in this drawing is carried out entirely at the User's risk and Kendall Kingscott Ltd. will have no liability for any errors or inaccuracies arising therefrom. The production of amended or updated information from the said design information by the User is entirely the responsibility of the User and Kendall Kingscott Ltd. shall have no responsibility in respect thereof whatsoever.

