




SOUTH ELEVATION



EAST ELEVATION



NORTH ELEVATION

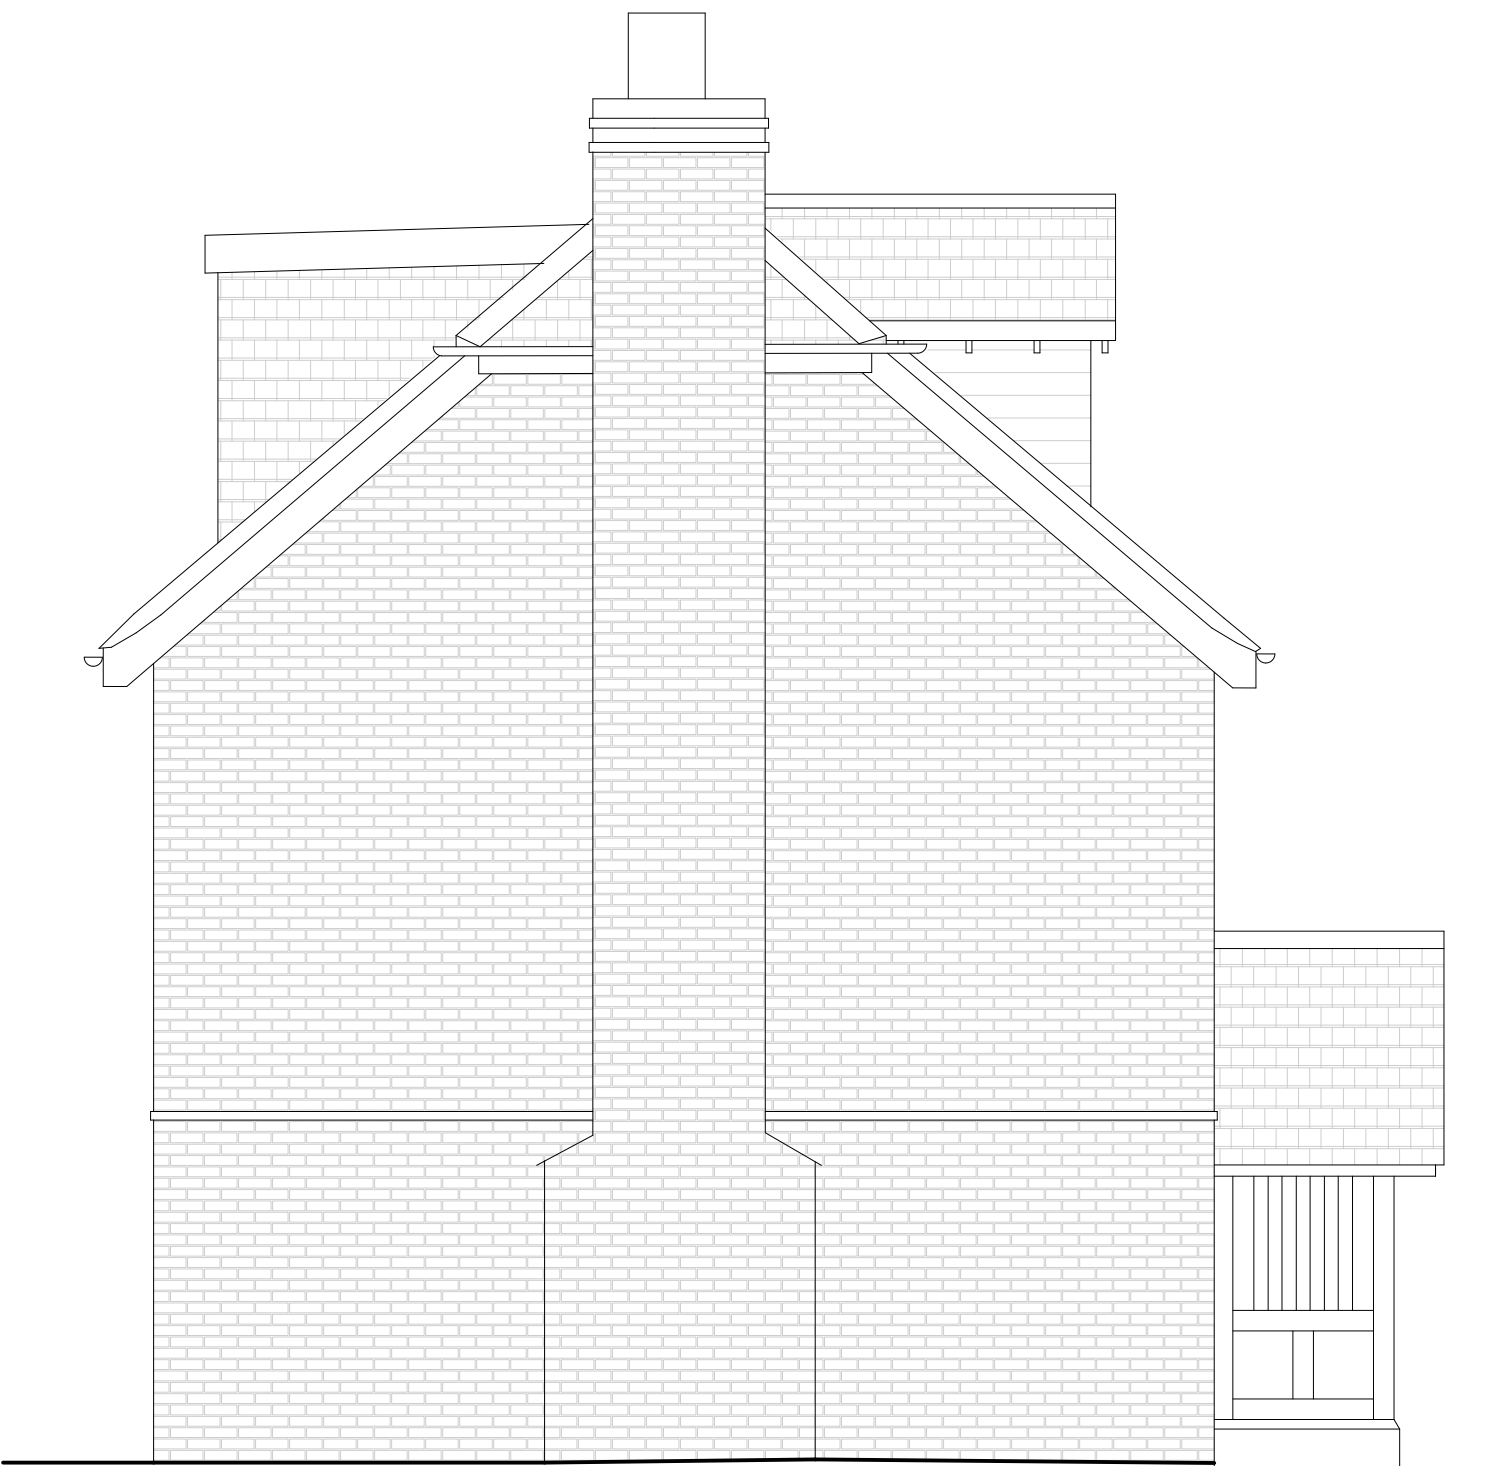

WEST ELEVATION



Chartered Architects
Chartered Building Surveyors
Interior Designers
CDM Services

Glentworth Court, Lime Kiln Close
Stoke Gifford, Bristol BS34 9SR
+44 (0)117 931 2362
www.kendallkingscott.co.uk

© Copyright
Do not scale this drawing

Project
Pemberton Hill

Client
Drew Smith

Scale
1:50

ISO A1

Filename
Pemberton Conversions to existing drawings copy.vwx

Do not scale this drawing

Date
19/10/2022

Drawn
PW

Checked
PW

Person/Status
PLANNING

P02 19/10/2022 PW PW Rear dormer reduced in width
following planners feed back.

P01 08/08/2022 PW PW First Issue

Rev Date By Ap Note

Drawing Title
Plot 234 Proposed Elevations

Project Number
210894 1009

Drawing Number
P02

Revision
P02

Only to be used on the site for which designed. The electronic transmission of design information contained in this drawing is carried out entirely at the User's risk and Kendall Kingscott Ltd. will have no liability for any errors or inaccuracies arising therefrom. The production of amended or updated information from the said design information by the User is entirely the responsibility of the User and Kendall Kingscott Ltd. shall have no responsibility in respect thereof whatsoever.