


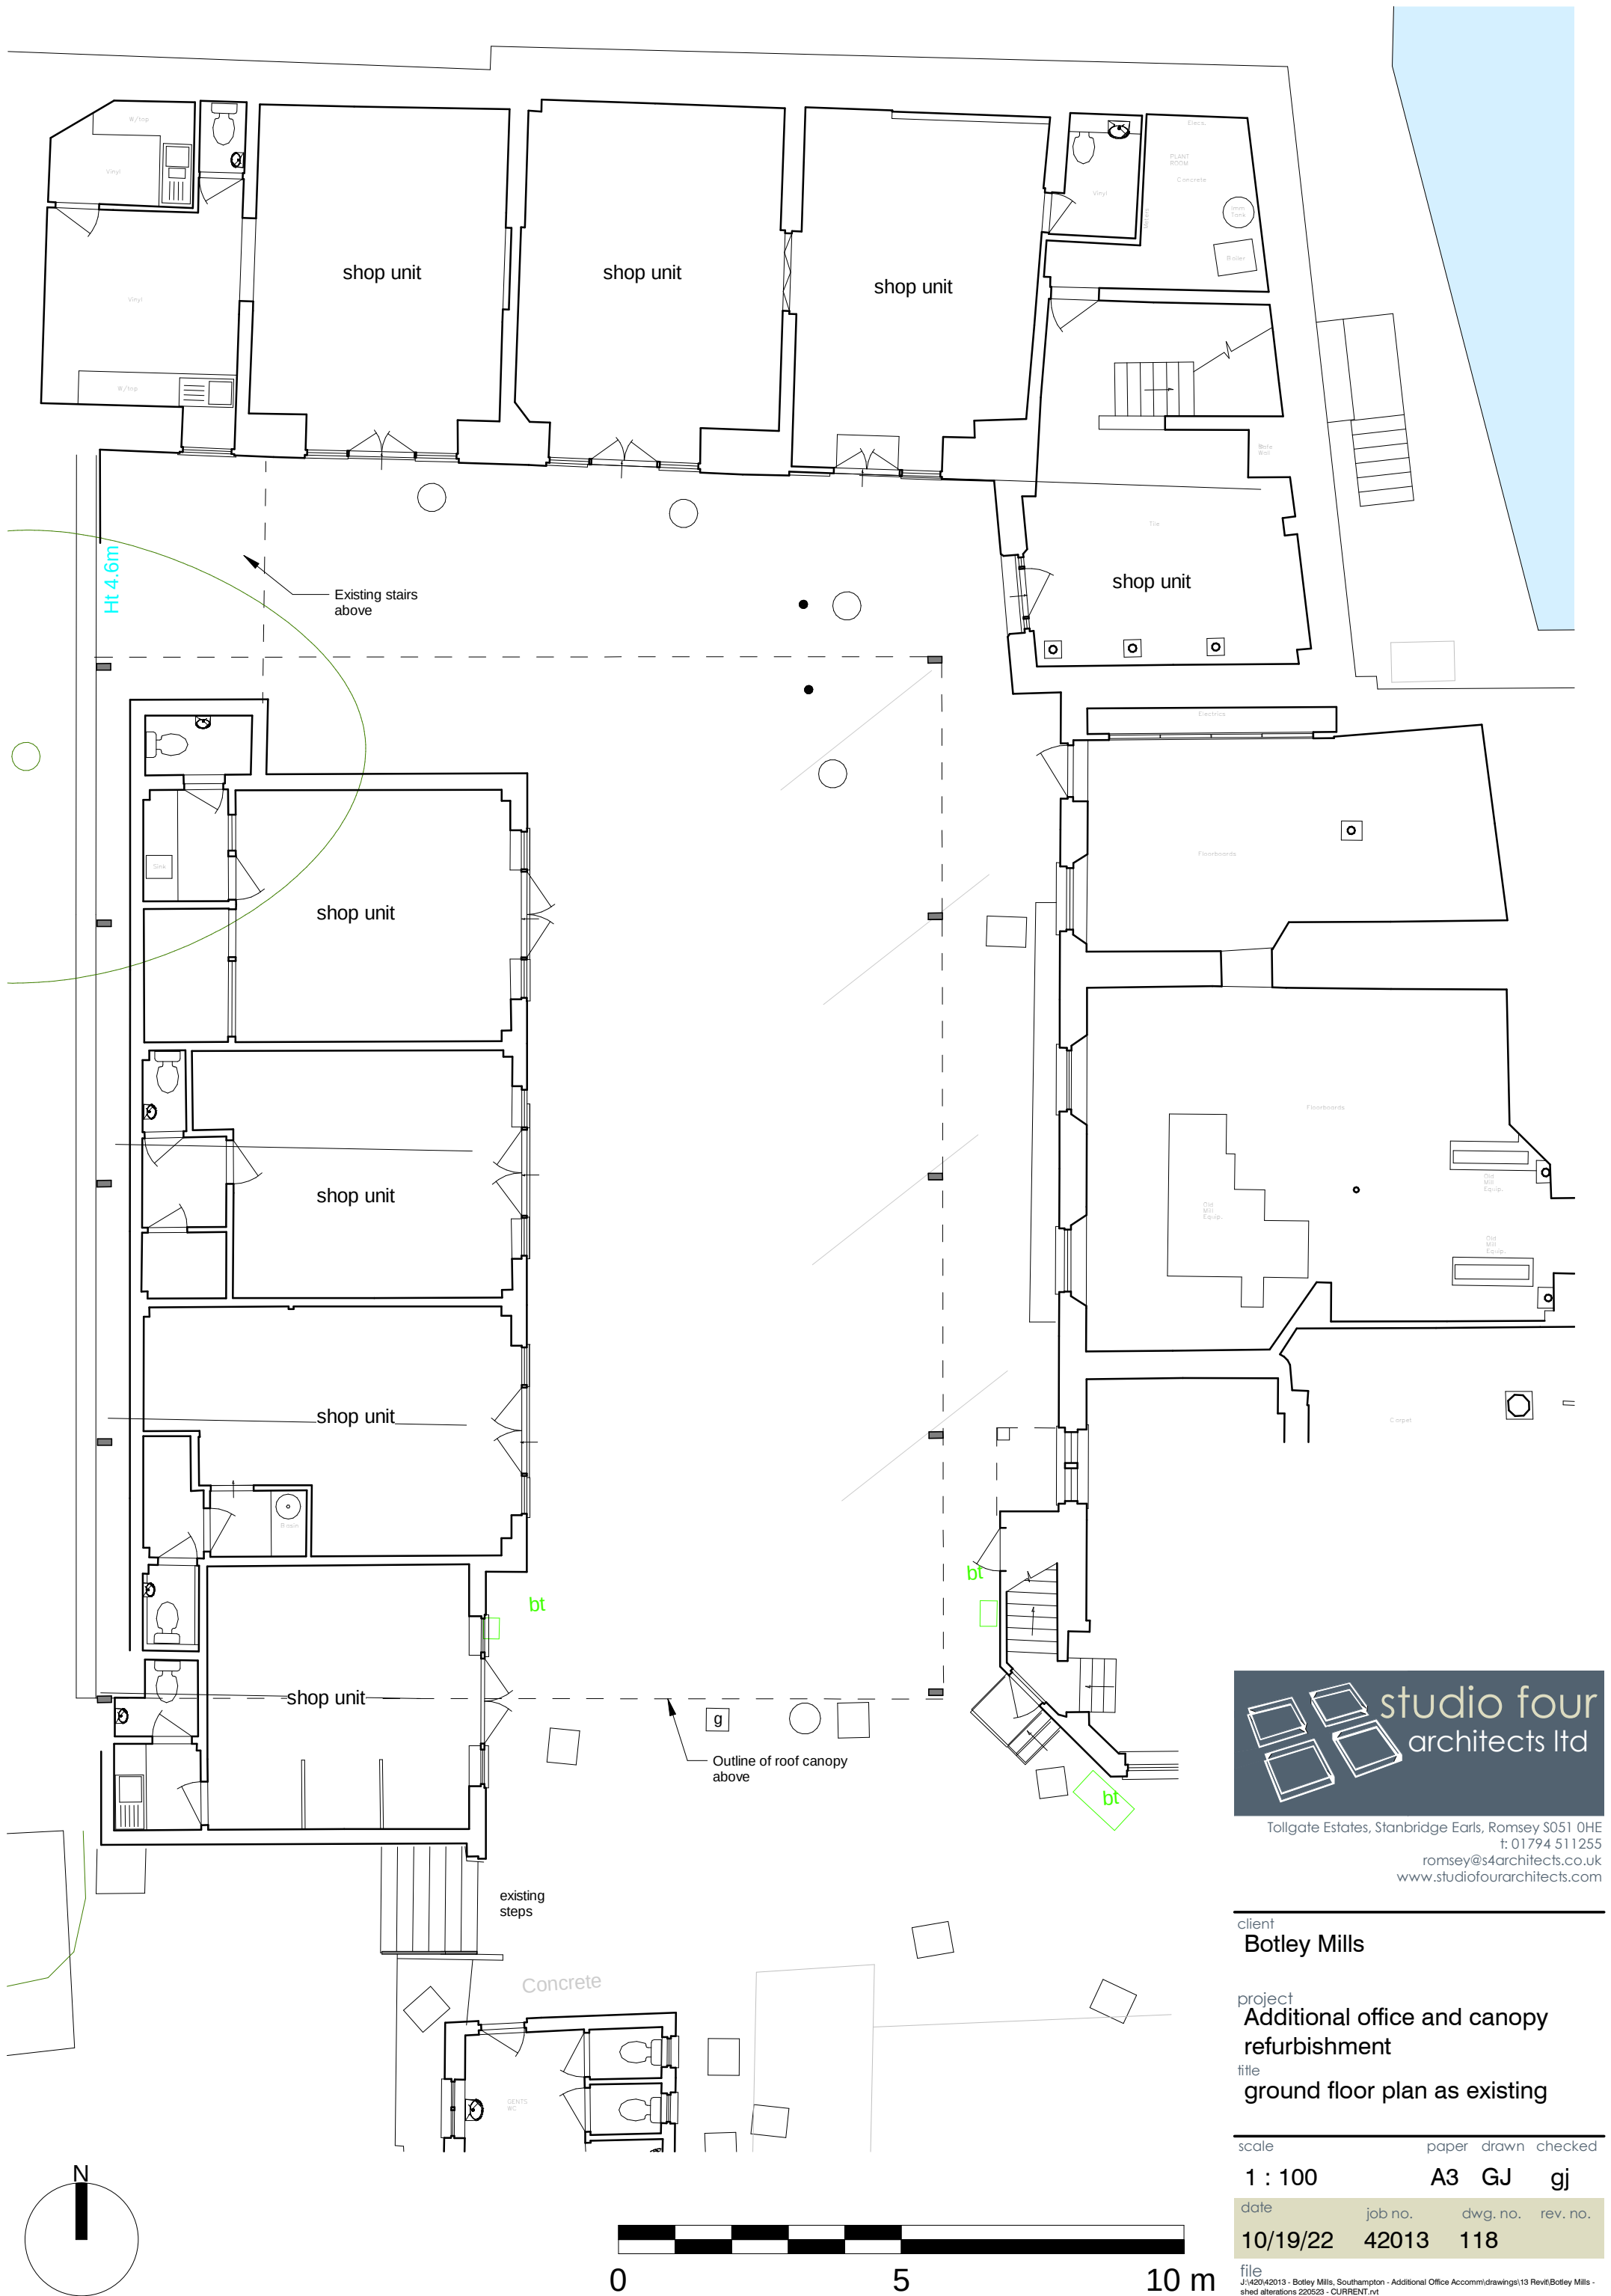

Tollgate Estates, Stanbridge Earls, Romsey SO51 0HE
t: 01794 511255
romsey@s4architects.co.uk
www.studiofourarchitects.com

client
Botley Mills

project
**Additional office and canopy
refurbishment**
title
ground floor plan as existing

scale
1 : 100
paper drawn checked
A3 GJ gj

date
10/19/22
job no.
42013
dwg. no.
118
rev. no.

file
J:\420\42013 - Botley Mills, Southampton - Additional Office Accommodation\drawings\13 Revit\Botley Mills -
shed alterations 220523 - CURRENT.rvt