

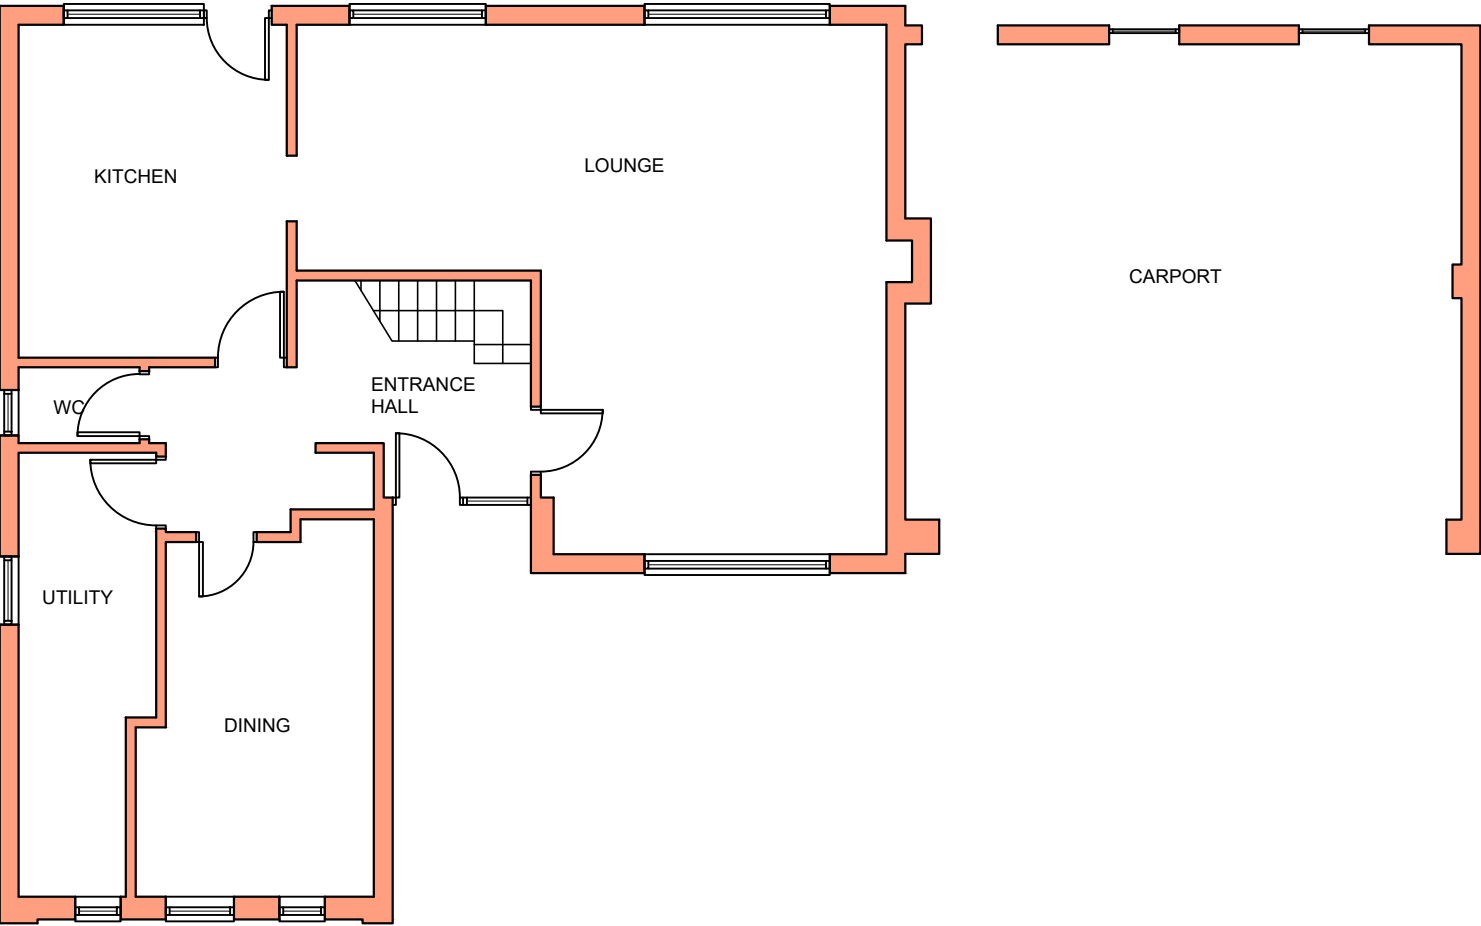


Notes
Report any discrepancies to the author.
This drawing is copyrighted to Temple Ford Design LTD.

 

GROUND FLOOR PLAN

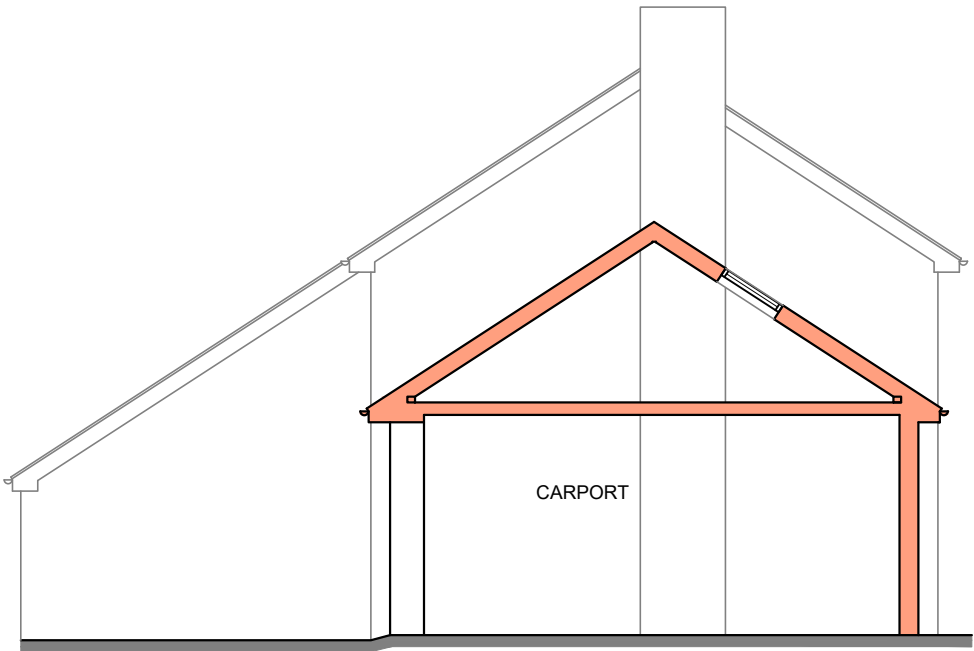

SECTION A - A

Revision Notes:			Date: October 2022			Project: Conversion of Carport to 1 Torre Close, Eastleigh			Client: Mr J Murray Mr and Mrs Legg-Bagg			Temple Ford Design Ltd architects  T 023 8027 6393 E templeforddesign@gmail.com W templeforddesign.co.uk		
Rev:	Date:	Description:	Scale @ A3: 1/100			Drawing Title: Ground Floor Plan and Section A as Existing			Project:	Dwg No:	Rev:			
A	18 10 22	Planning Amendment							2116	901	A			
			Drawing Status: Design	Drawn: JC	Checked: MP									