

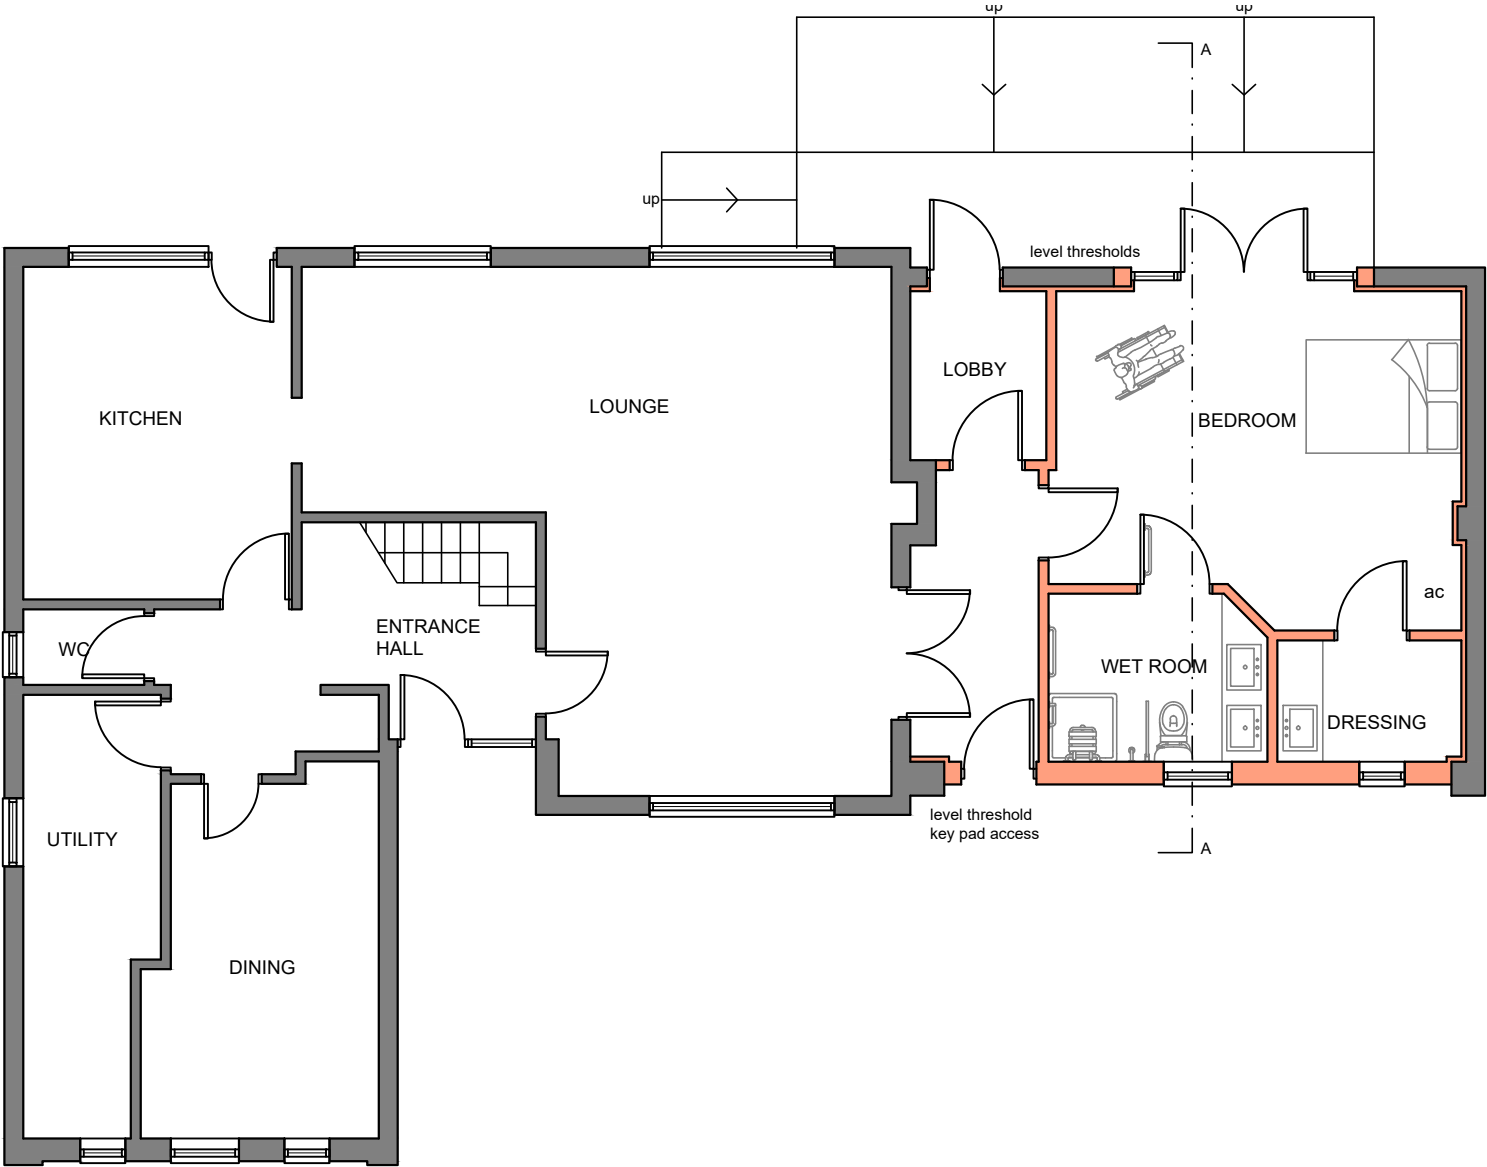


Notes
Report any discrepancies to the author.
This drawing is copyrighted to Temple Ford Design LTD.

 

GROUND FLOOR PLAN

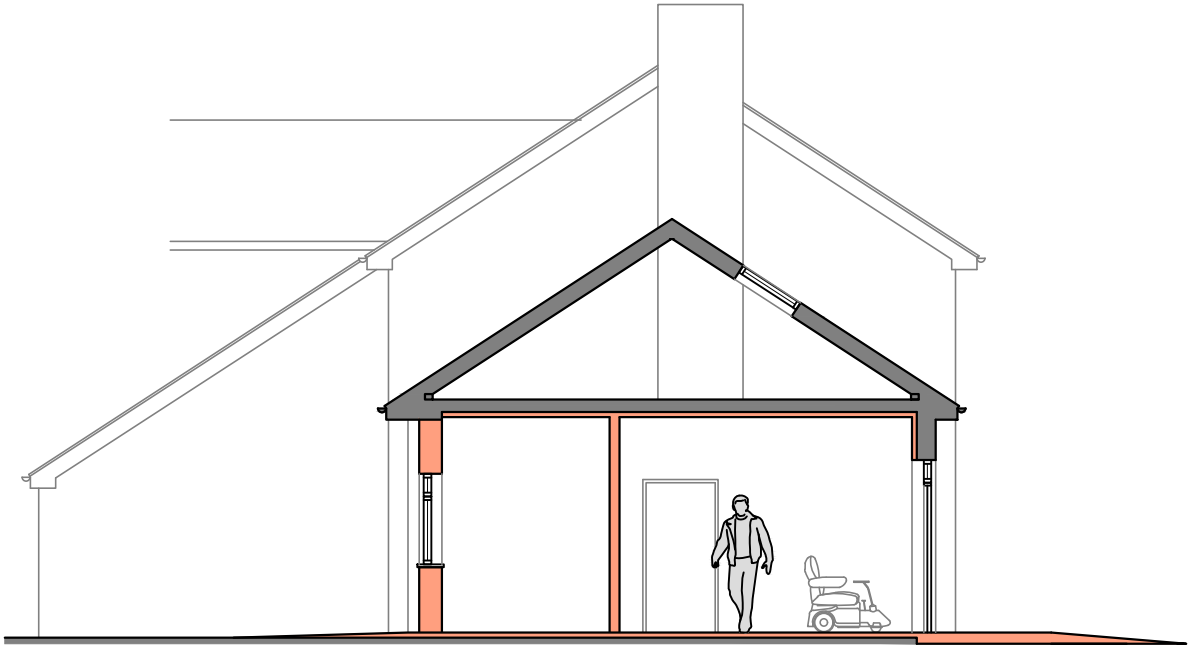

SECTION A - A

Revision Notes:		
Rev:	Date:	Description:
A	18 10 22	Planning Amendment

Date: October 2022		
Scale @ A3: 1/100		
Drawing Status: Design	Drawn: JC	Checked: MP

Project: Conversion of Carport to 1 Torre Close, Eastleigh
Drawing Title: Ground Floor Plan and Section A as Proposed

Client: Mr J Murray Mr and Mrs Legg-Bagg		
Project: 2116	Dwg No: D01	Rev: A

Temple Ford Design Ltd
architects



T 023 8027 6393
E templeforddesign@gmail.com W templeforddesign.co.uk