



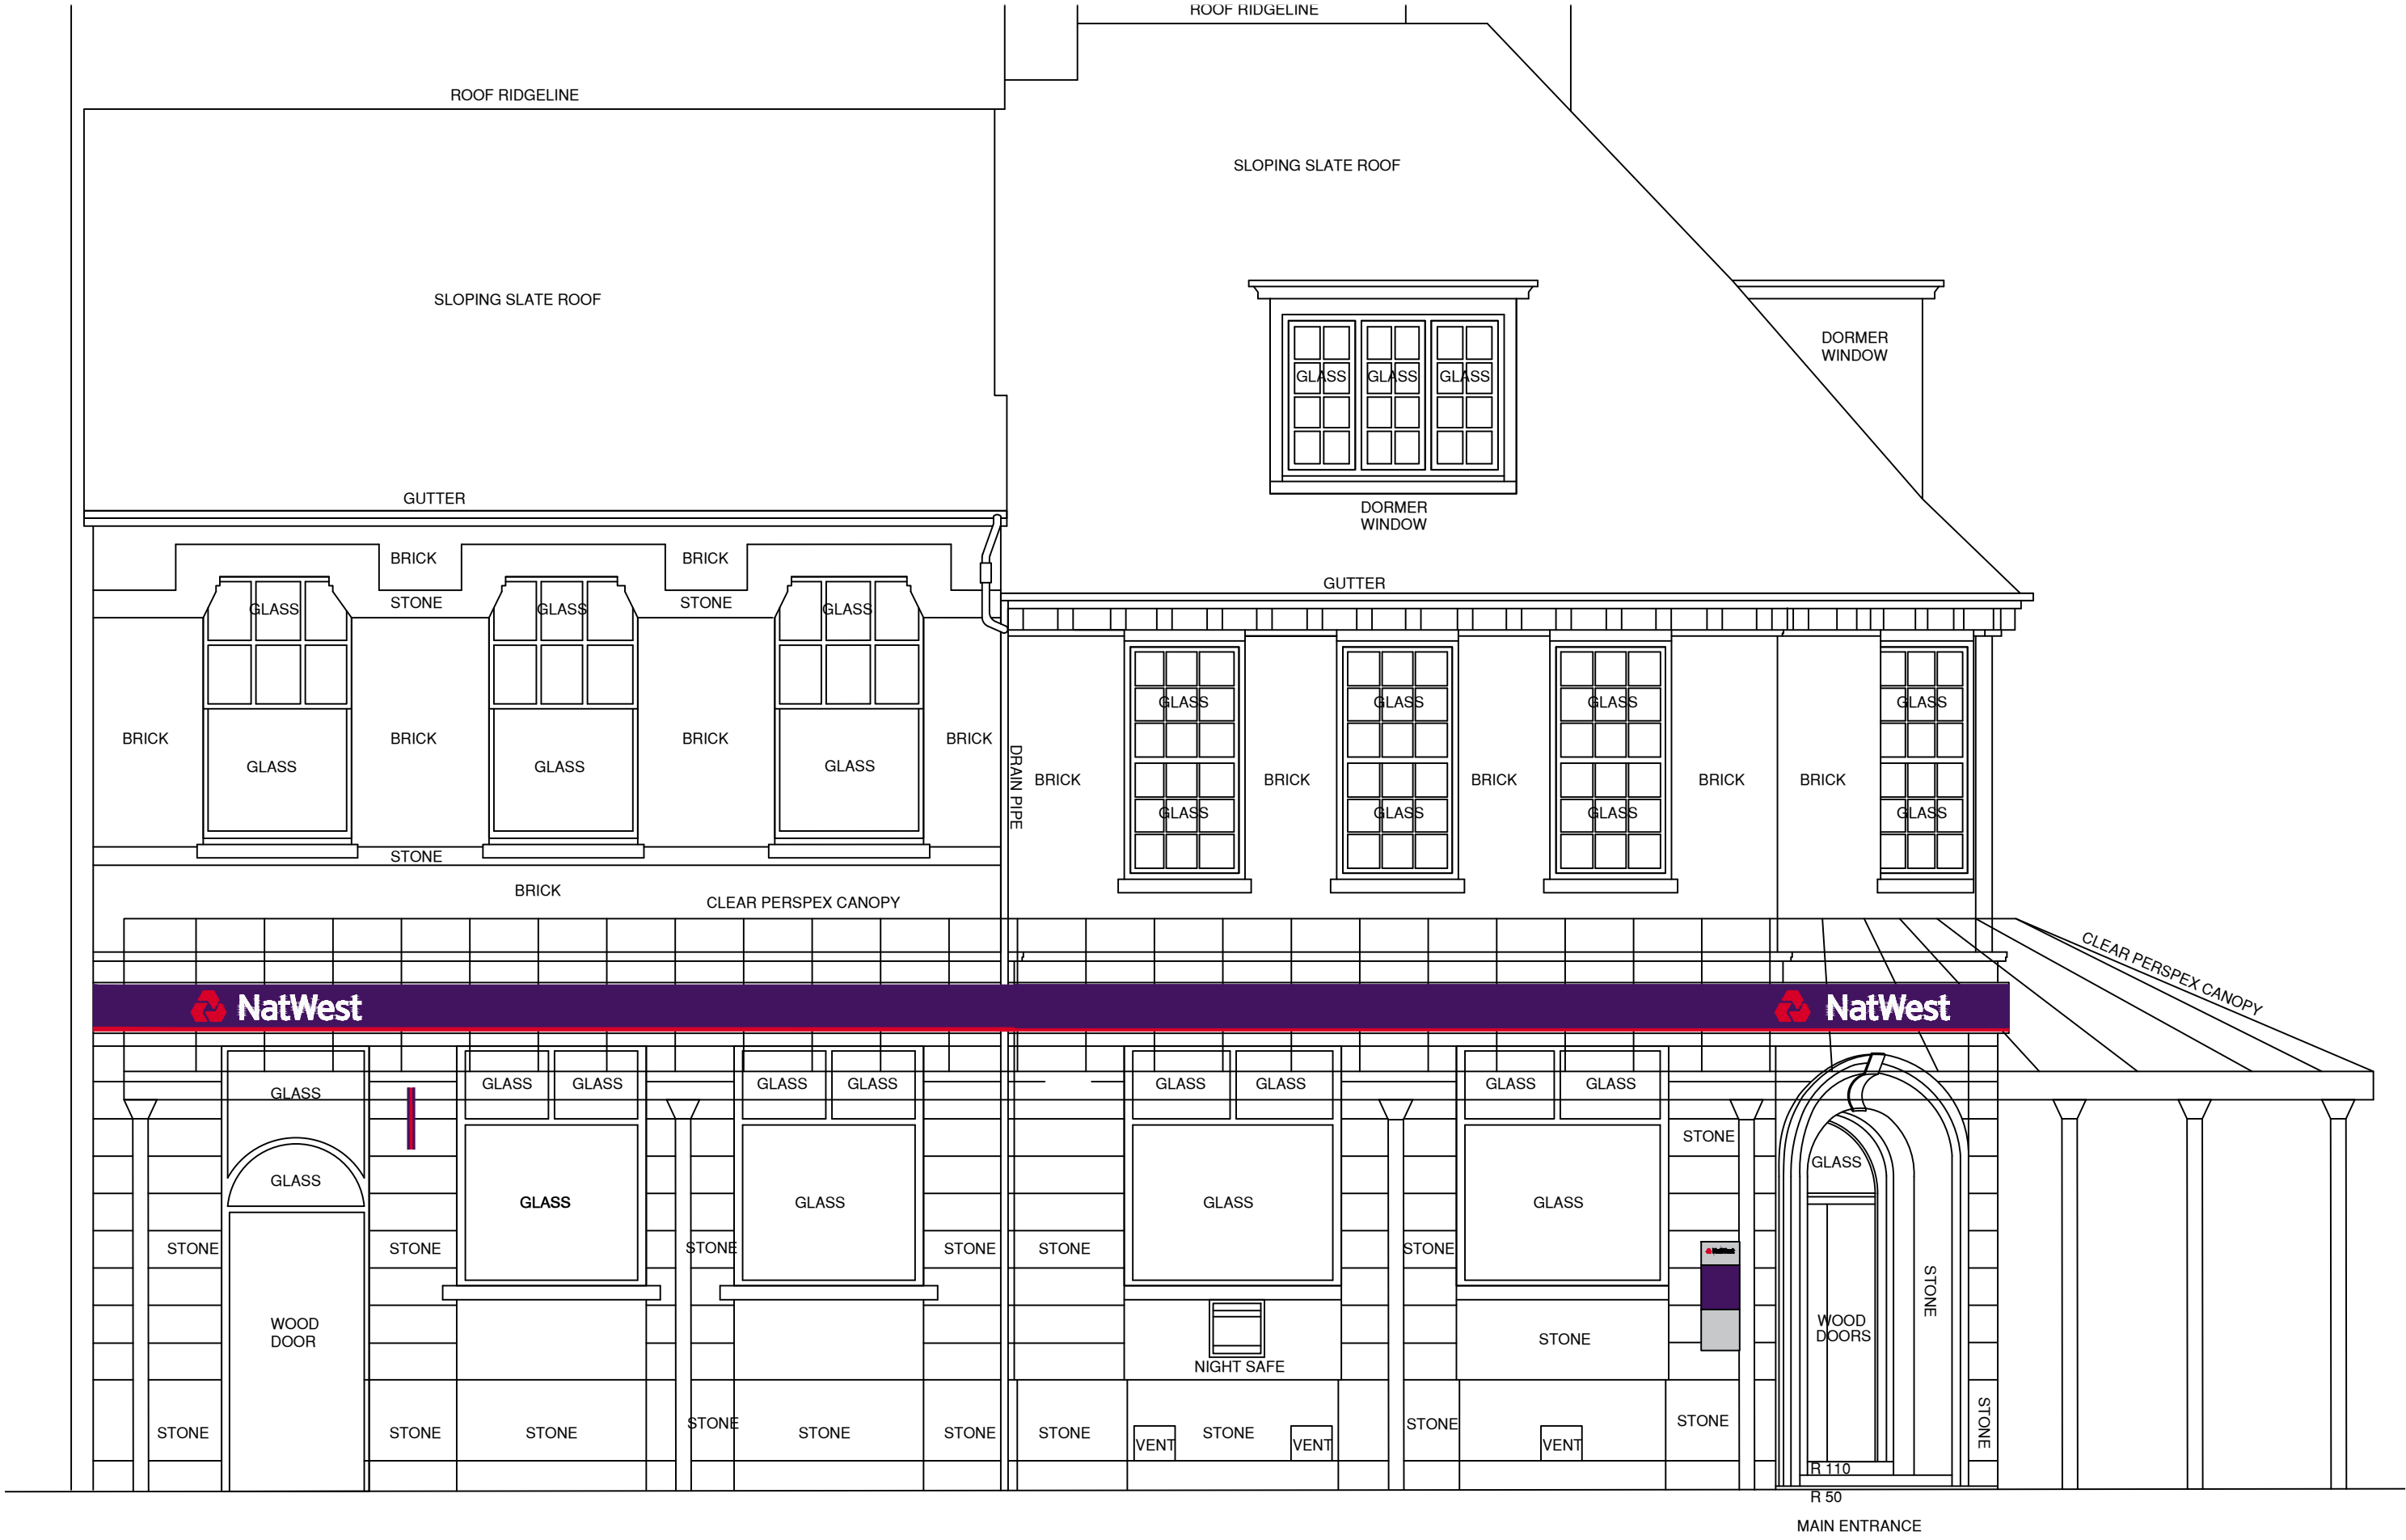

01 | EXISTING FRONT ELEVATION
scale 1:50

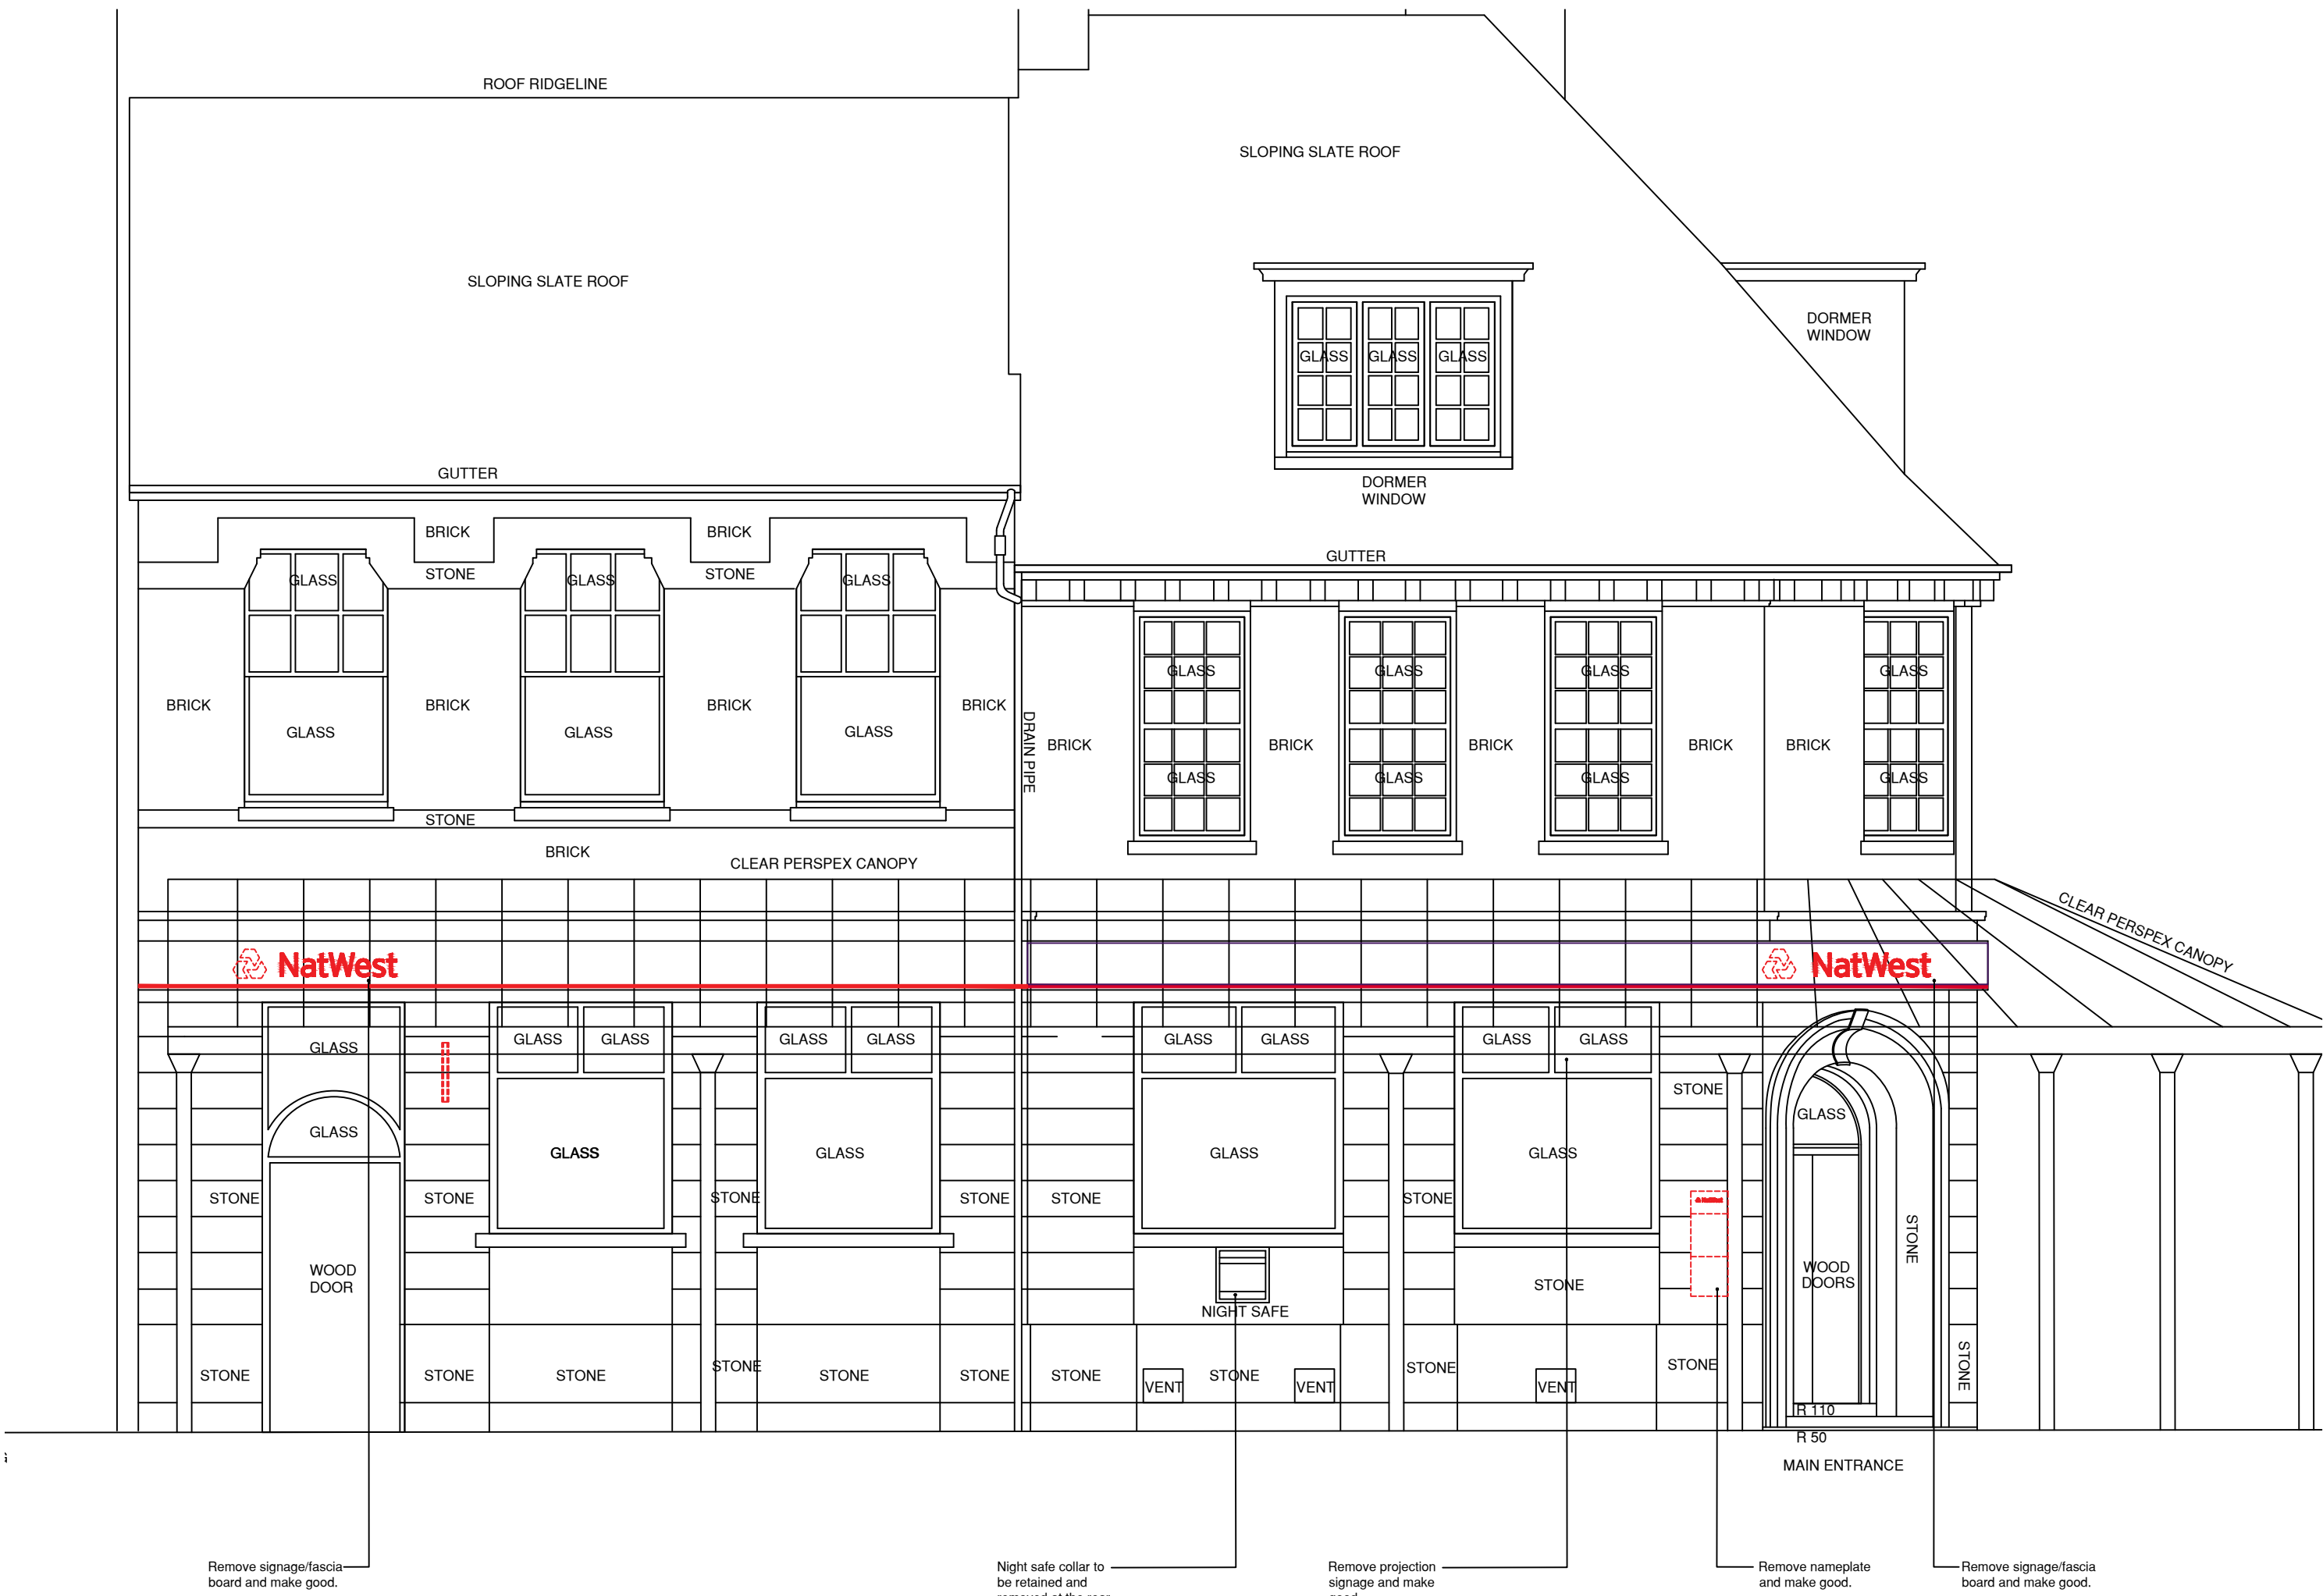

02 | PROPOSED FRONT ELEVATION
scale 1:50

1:50 0 1 2 3 4 5 10mts

Property Services

This drawing is the copyright and property of NatWest Group plc. It must not be copied or published without written consent.

Do not scale from this drawing.

SPACEINVADER

Address: 2 Commercial Street, Castlefield, Manchester M15 4RQ
Tel: +44(0)161 819 2504
Web: www.spaceinvaderdesign.co.uk

--- Existing signage, fittings to be demolished / stripped out.



address

NATWEST EASTLEIGH
34 SOUTHAMPTON ROAD
EASTLEIGH,
SO50 9XB

ref no.

sortcode

description

EXISTING & PROPOSED
FRONT ELEVATIONS

status

PLANNING

IPMS1

sqm

IPMS2

sqm

IPMS3

sqm

scale

1:50@A1

brand



dm

IS

date

17.10.22

rbx drawing number

SI021046-023-103

rev.

/