

- E1

New open cassette retractable awning to match RAL 6012 Black Green.
To be securely fixed to brick face of building
To have 100mm valance in matching colour
Retractable arms to be in matching RAL colour and retract back to box unit.
- E2

*Non illuminated projecting sign and supporting bracket with a powder coated finish in RAL 6012 Black Green.
Josie's text to be in a white finish
- E3

Solid Dark Green vinyl with white text
RAL 6012 Black Green
Artwork by others
- E4


Solid Dark Green vinyl fixed to inside face of window with out for 3No internal windows.
RAL 6012 Black Green
Final setting out to be agreed on site
- E5

New Framed / glazed entrance door and side light. To be justified to right side of entrance to maximise size of lobby.
Finish to be powder coated RAL 6012 Black Green.

Handle to be supplied by <https://jwl-online.co.uk/>
BLU Performance Inline Round 11" Bar Pull Handle, 1500mm, Bolt Fix, 6316 Satin Stainless Steel (HAB2-1500-BF-SSS)

Brick plinth to be trimmed back accordingly.
- E6



Existing window frame to be replaced with single window panel.
Frame to be powder coated RAL 6012 Black Green

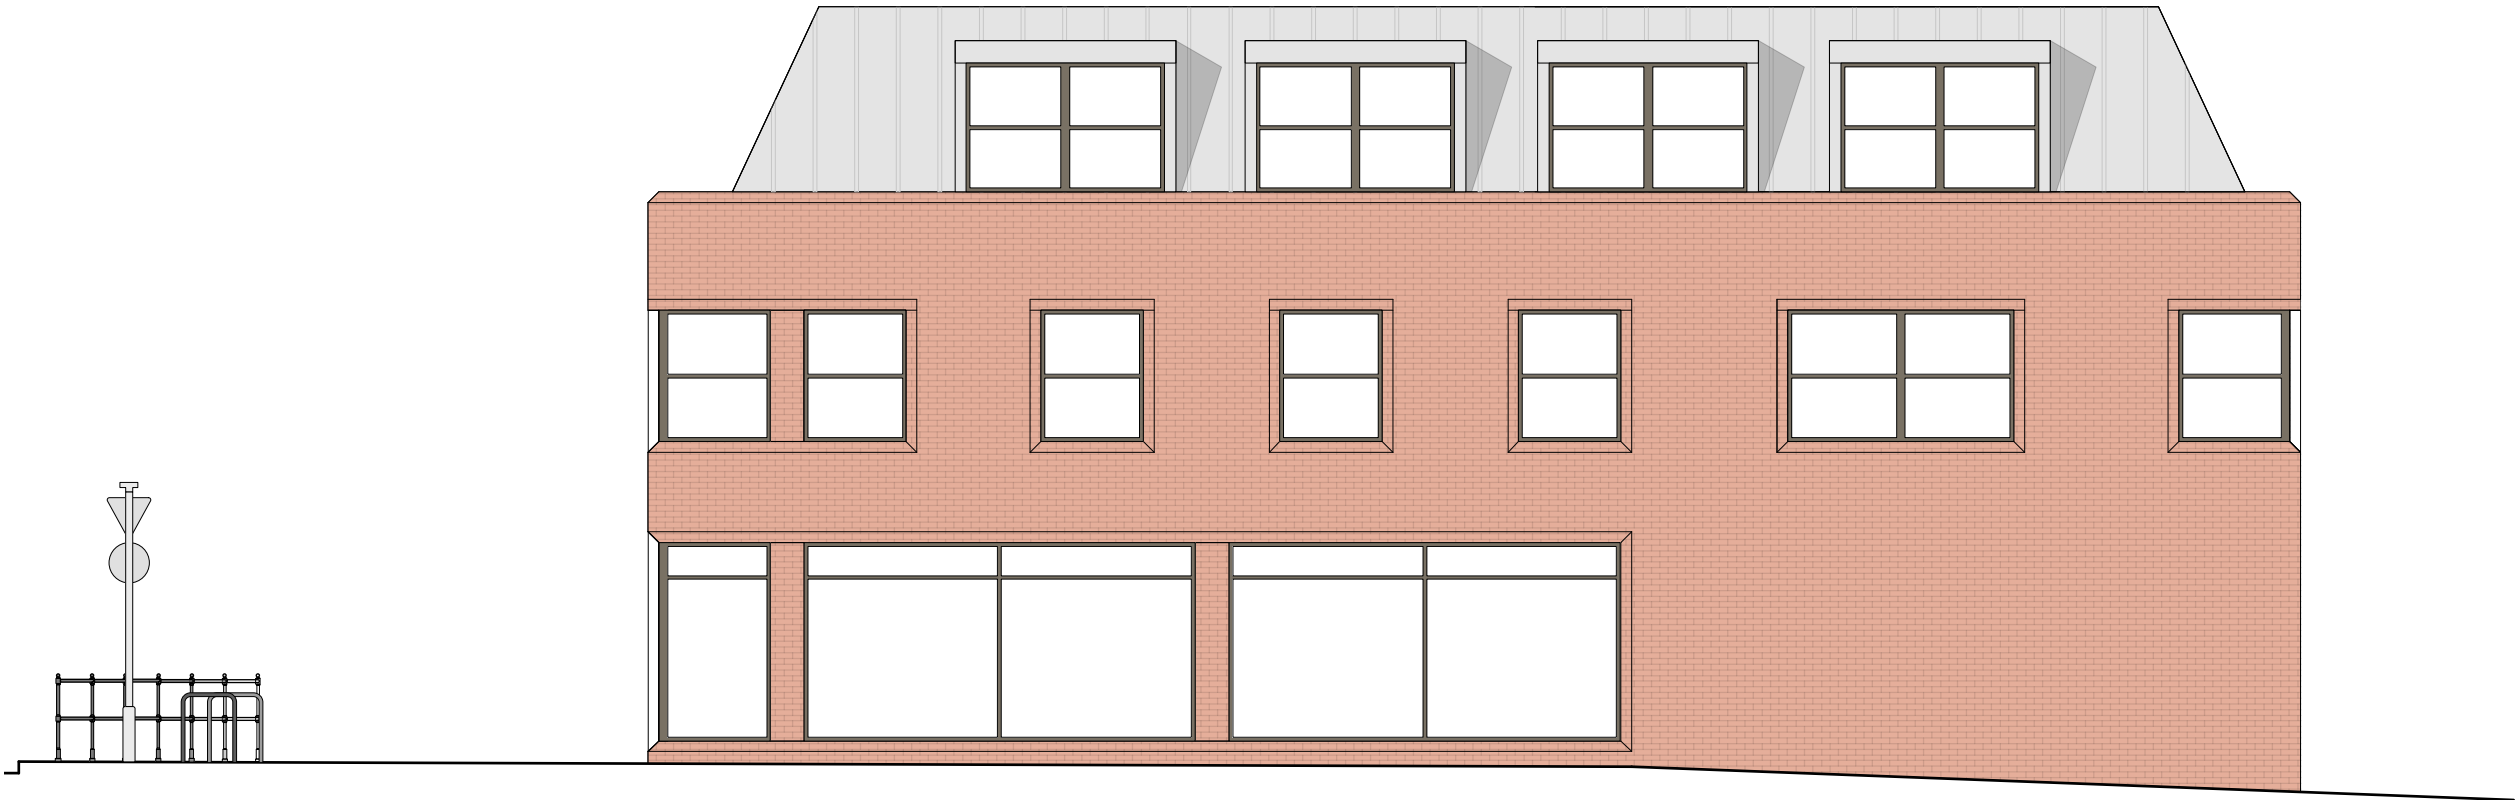

1

North East Elevation - As Existing

Scale: 1:100

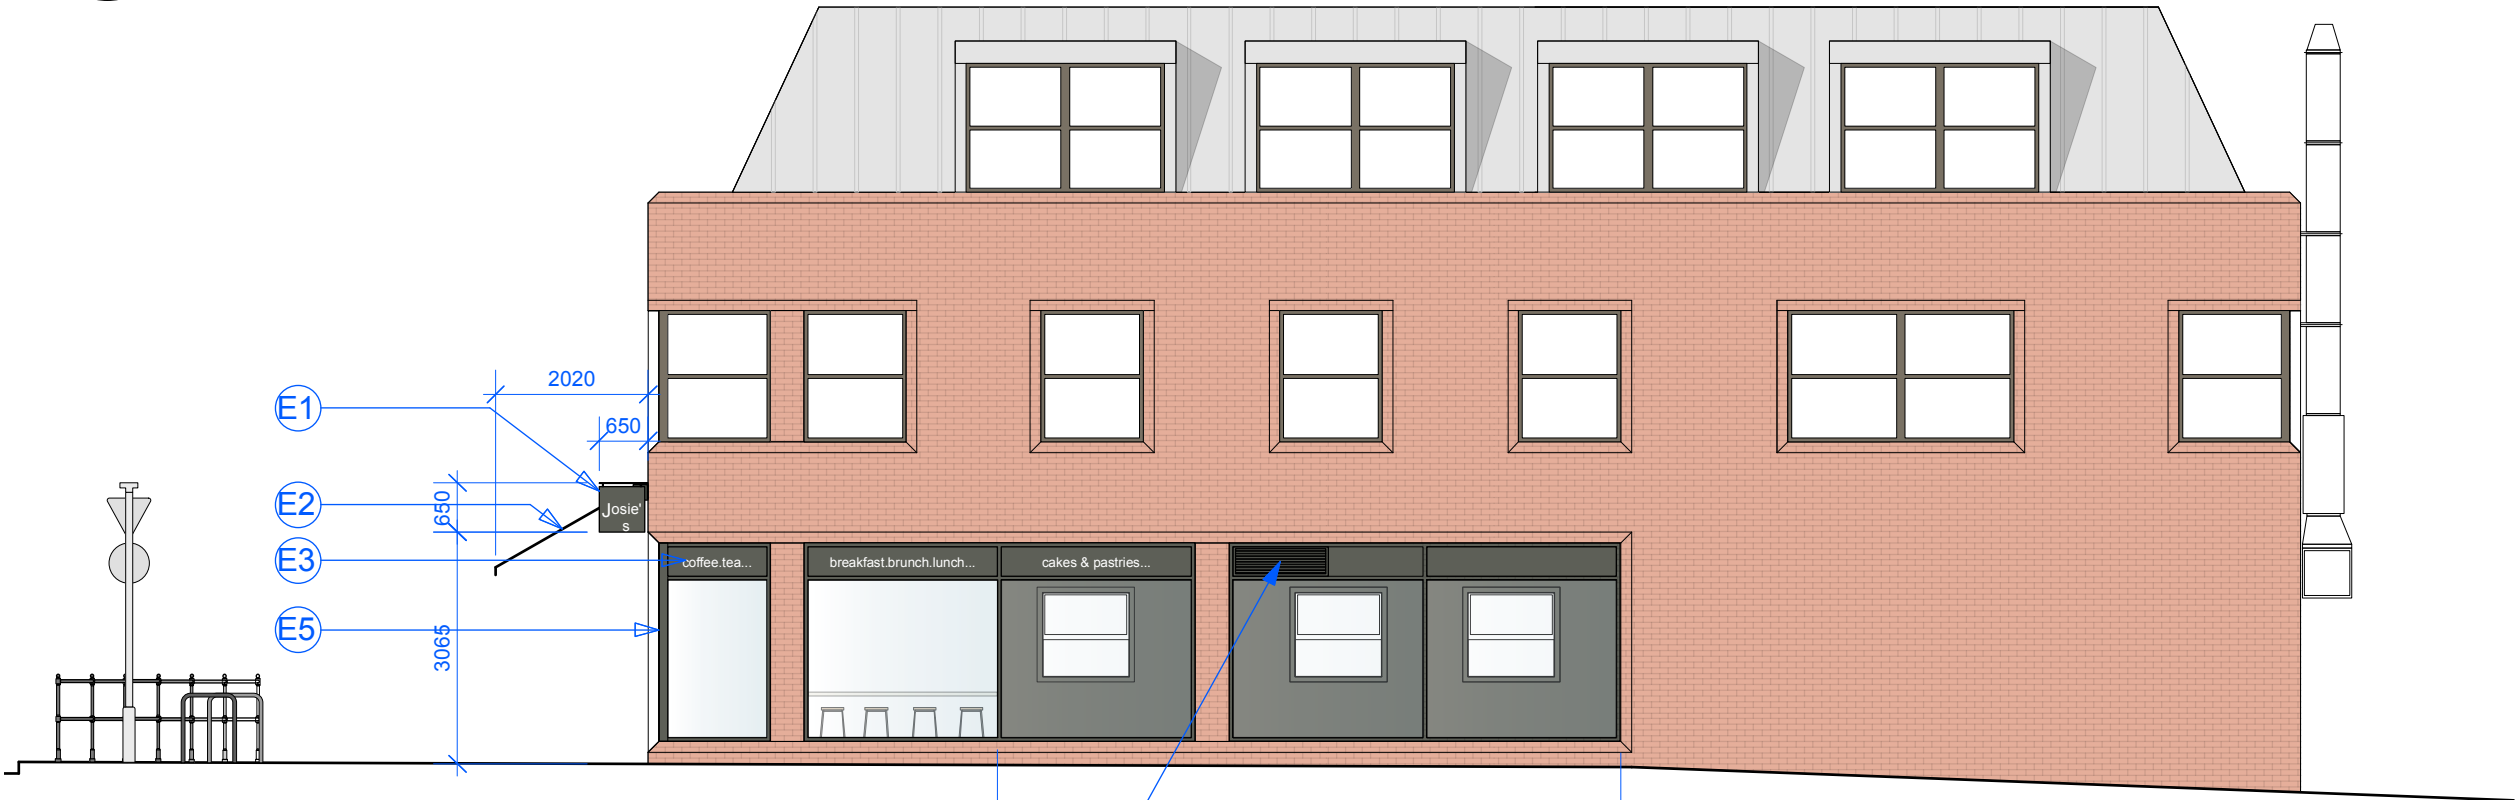 


2

North East Elevation - As Proposed

Scale: 1:100

New general intake louvre set into top panel of window.
To be finished in a RAL finish to match window frame.

 CDM NOTATION		INSERT X IN BOX 1 OR 2		To be finished in a RAL finish to match window frame.																
NO RISK/HAZARD DESIGNER HAS CHECKED THIS DRAWING & HAS IDENTIFIED NO INHERENT RISK ITEMS WITHIN MANUFACTURE, INSTALLATION, MAINTENANCE AND CUSTOMER OR STAFF OPERATION.	BOX 2	RH 1 LOCATE TAG NEXT TO RISK ITEM	1.DESIGNER'S DESCRIPTION OF RISK: DATE: 00/00/00		DRAWING STATUS		NOTE	REVISION NOTE			DRAWING TITLE Existing / Proposed North East Exterior Elevation									
			2.PARTY TO ADVISE ON REMOVAL OF RISK: DATE: 00/00/00								ISSUED FOR COMMENT BY CLIENT		X	2022.08.19	CW	First issue of plans	DRAWN BY	CW	CLIENT	Josie's
			3.HOW RISK REMOVED/MANAGED: DATE: 00/00/00								APPROVED BY CLIENT			2022.08.23	CW	Second issue of plans	SCALE @ A3	1:100	PROJECT	113 Winchester Rd, Chandlers Ford
RISK/HAZARD IDENTIFIED DESIGNER HAS IDENTIFIED A RISK ATTACHED TO ITEMS WITHIN THIS DRAWING. THESE RISKS CANNOT BE REMOVED BY DESIGNER. DESIGNER REQUIRES INPUT BY NOMINATED PARTIES TO ENABLE SUBSEQUENT REMOVAL OF RISK. IF BOX 2 TICKED - COMPLETE BELOW AS REQUIRED.	BOX 2	RH 2 LOCATE TAG NEXT TO RISK ITEM	1.DESIGNER'S DESCRIPTION OF RISK: DATE: 00/00/00		DRAWING STATUS		NOTE	REVISION NOTE			DRAWING TITLE									
			2.PARTY TO ADVISE ON REMOVAL OF RISK: DATE: 00/00/00								ISSUED FOR PRICING		2022.08.31	CW	Third issue of plans	DRAWING NO	09-01	DATE	2022.08	
			3.HOW RISK REMOVED/MANAGED: DATE: 00/00/00								ISSUED FOR CONSTRUCTION		2022.09.06	CW	Accessible WC details issued	REVISION	2022.10.20	JOB NO	1300	
														Office : 01273 569133 Mobile : 0799 097 4480 E mail : crispin@engaginginteriors.uk www.engaginginteriors.uk						