



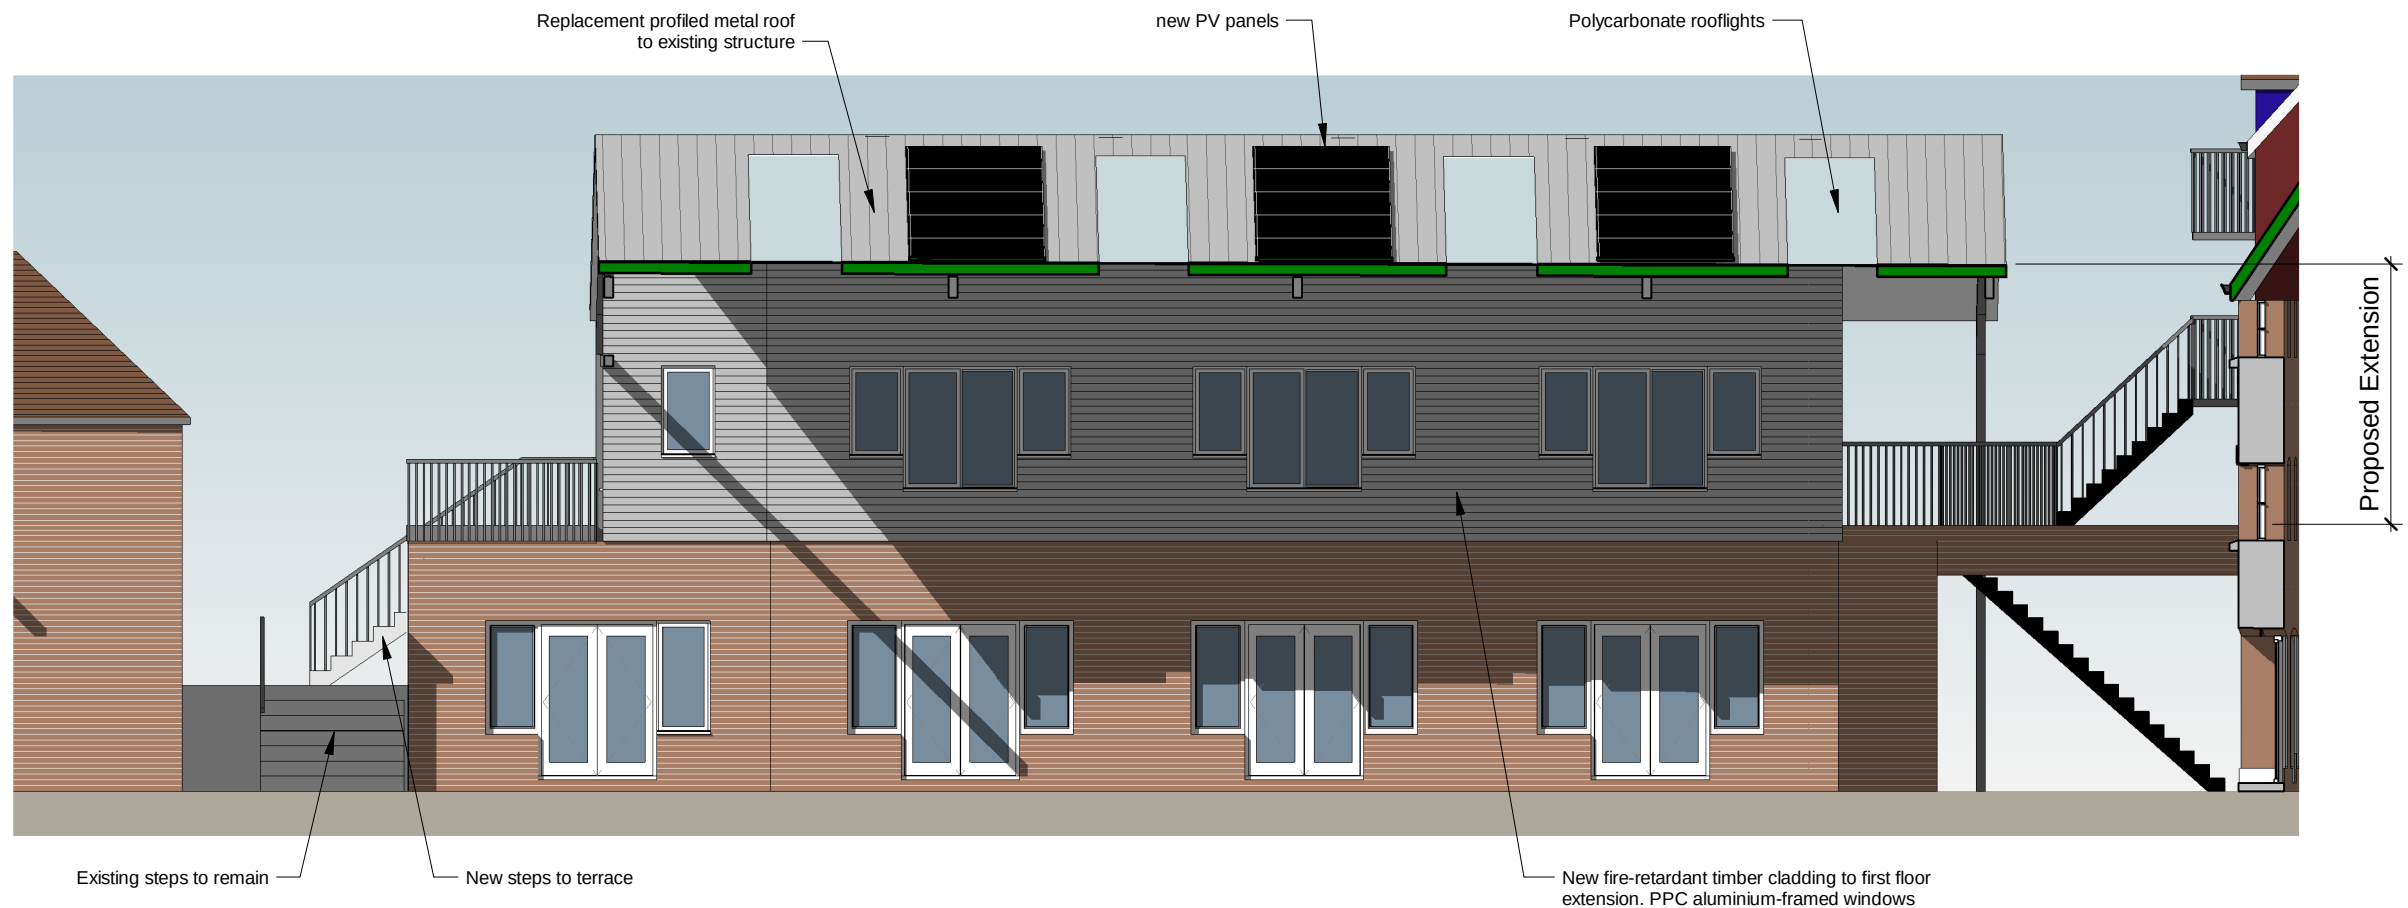

**East (courtyard) elevation**  
1 : 100

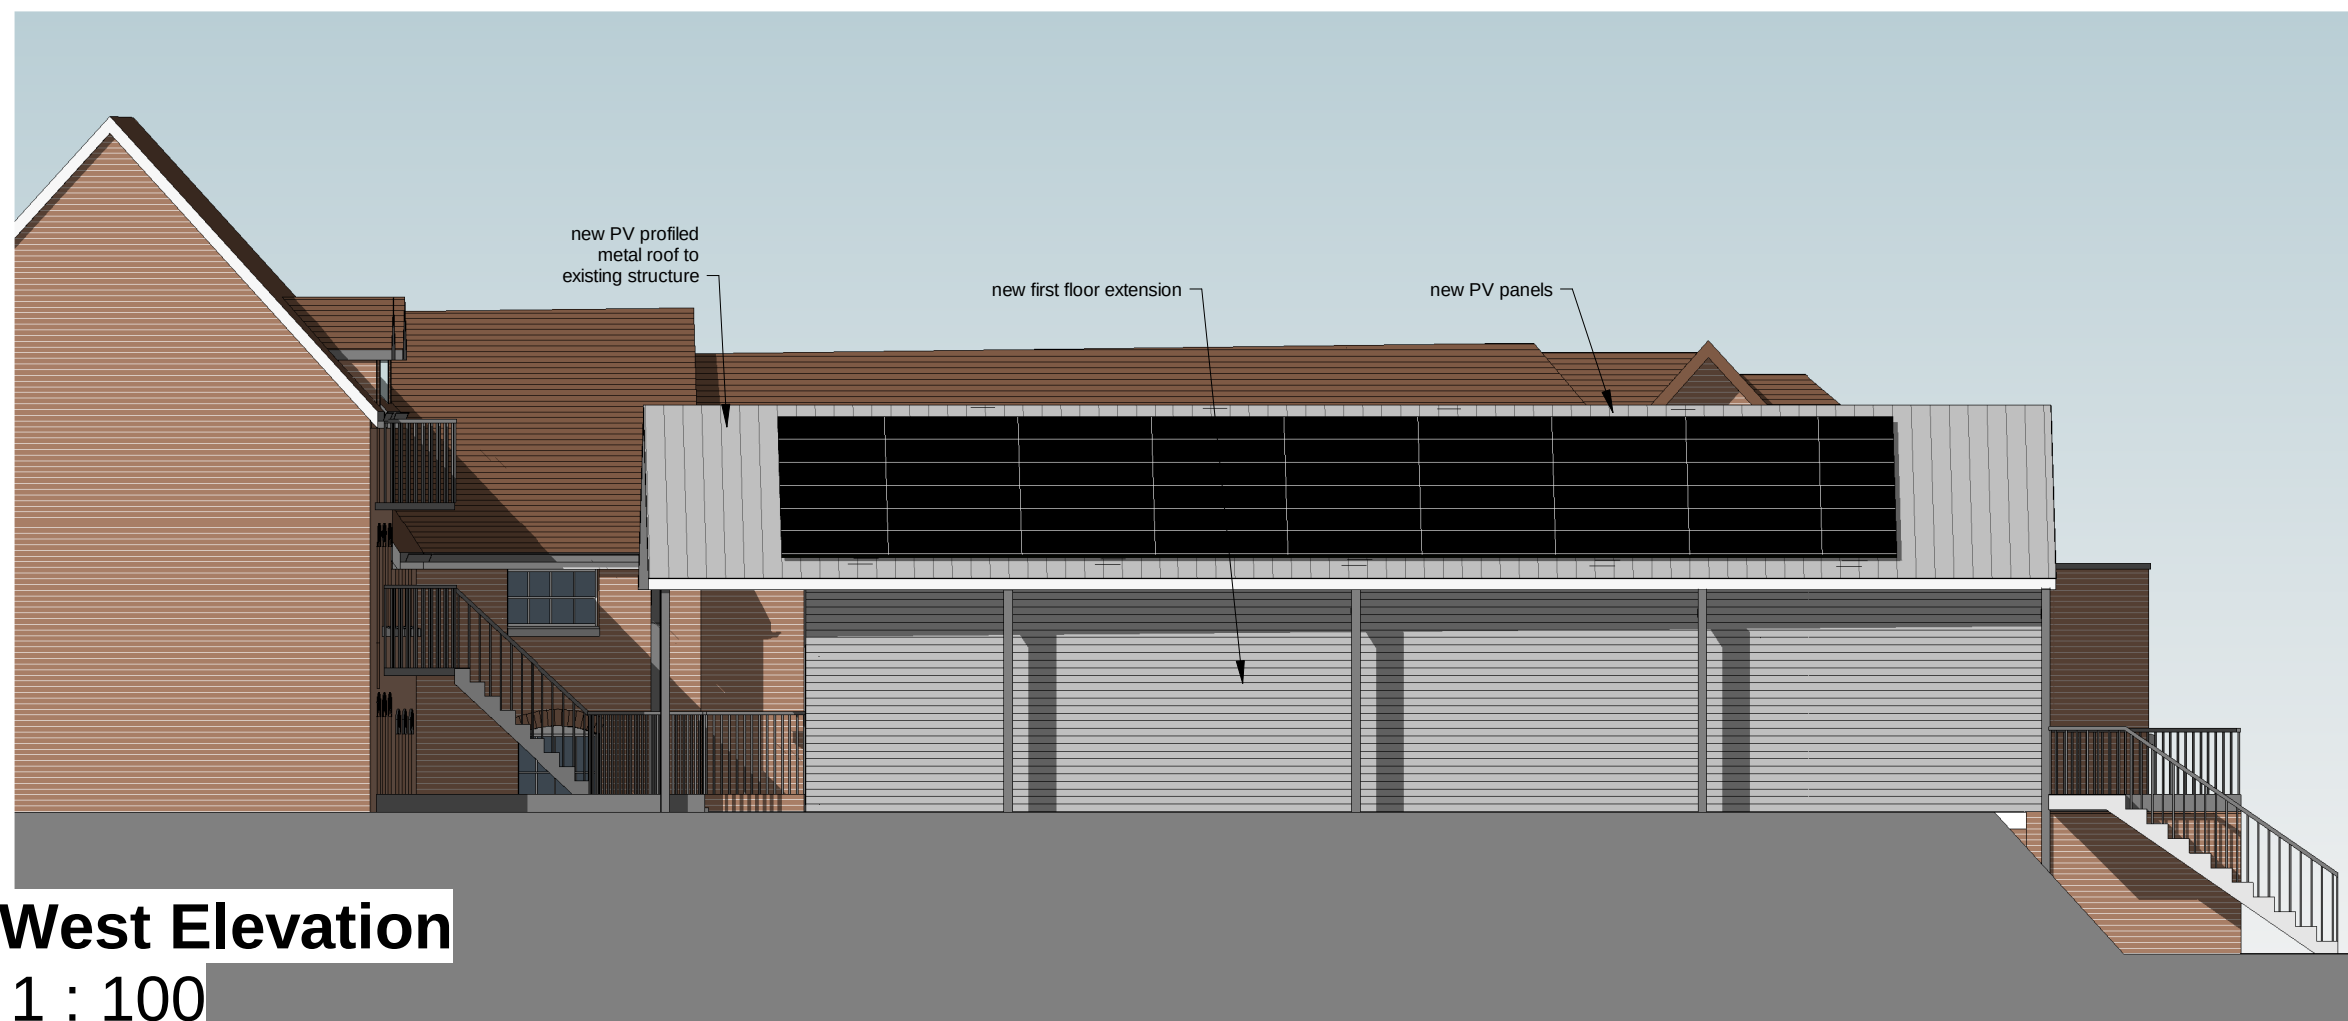

**West Elevation**  
1 : 100

B GJ PV panels added 20.10.22  
A GJ west elevation added 19.10.22



Tollgate Estates, Stanbridge Earls, Romsey SO51 0HE  
t: 01794 511255  
romsey@s4architects.co.uk  
www.studiofourarchitects.com

client  
**Botley Mills**

project  
**Additional office and canopy  
refurbishment**

title  
**East and West Elevations**

| scale   | paper | drawn | checked |
|---------|-------|-------|---------|
| 1 : 100 | A3    | PU    | GJ      |

| date      | job no. | dwg. no. | rev. no. |
|-----------|---------|----------|----------|
| Sept 2022 | 42013   | 115      | B        |

file  
J:\42042013 - Botley Mills, Southampton - Additional Office Accommodation\drawings\113 Revit\Botley Mills - shed alterations 220523 - CURRENT.rvt