


NOTES

All dimensions are in millimetres unless stated otherwise.


Drawings are not to be scaled for Construction purposes.

This drawing is to be read in conjunction with all other relevant drawings and specifications.

The copyright of this drawing is vested in Harris Irwin Associates Ltd. and must not be copied or reproduced without the written consent of a Director.

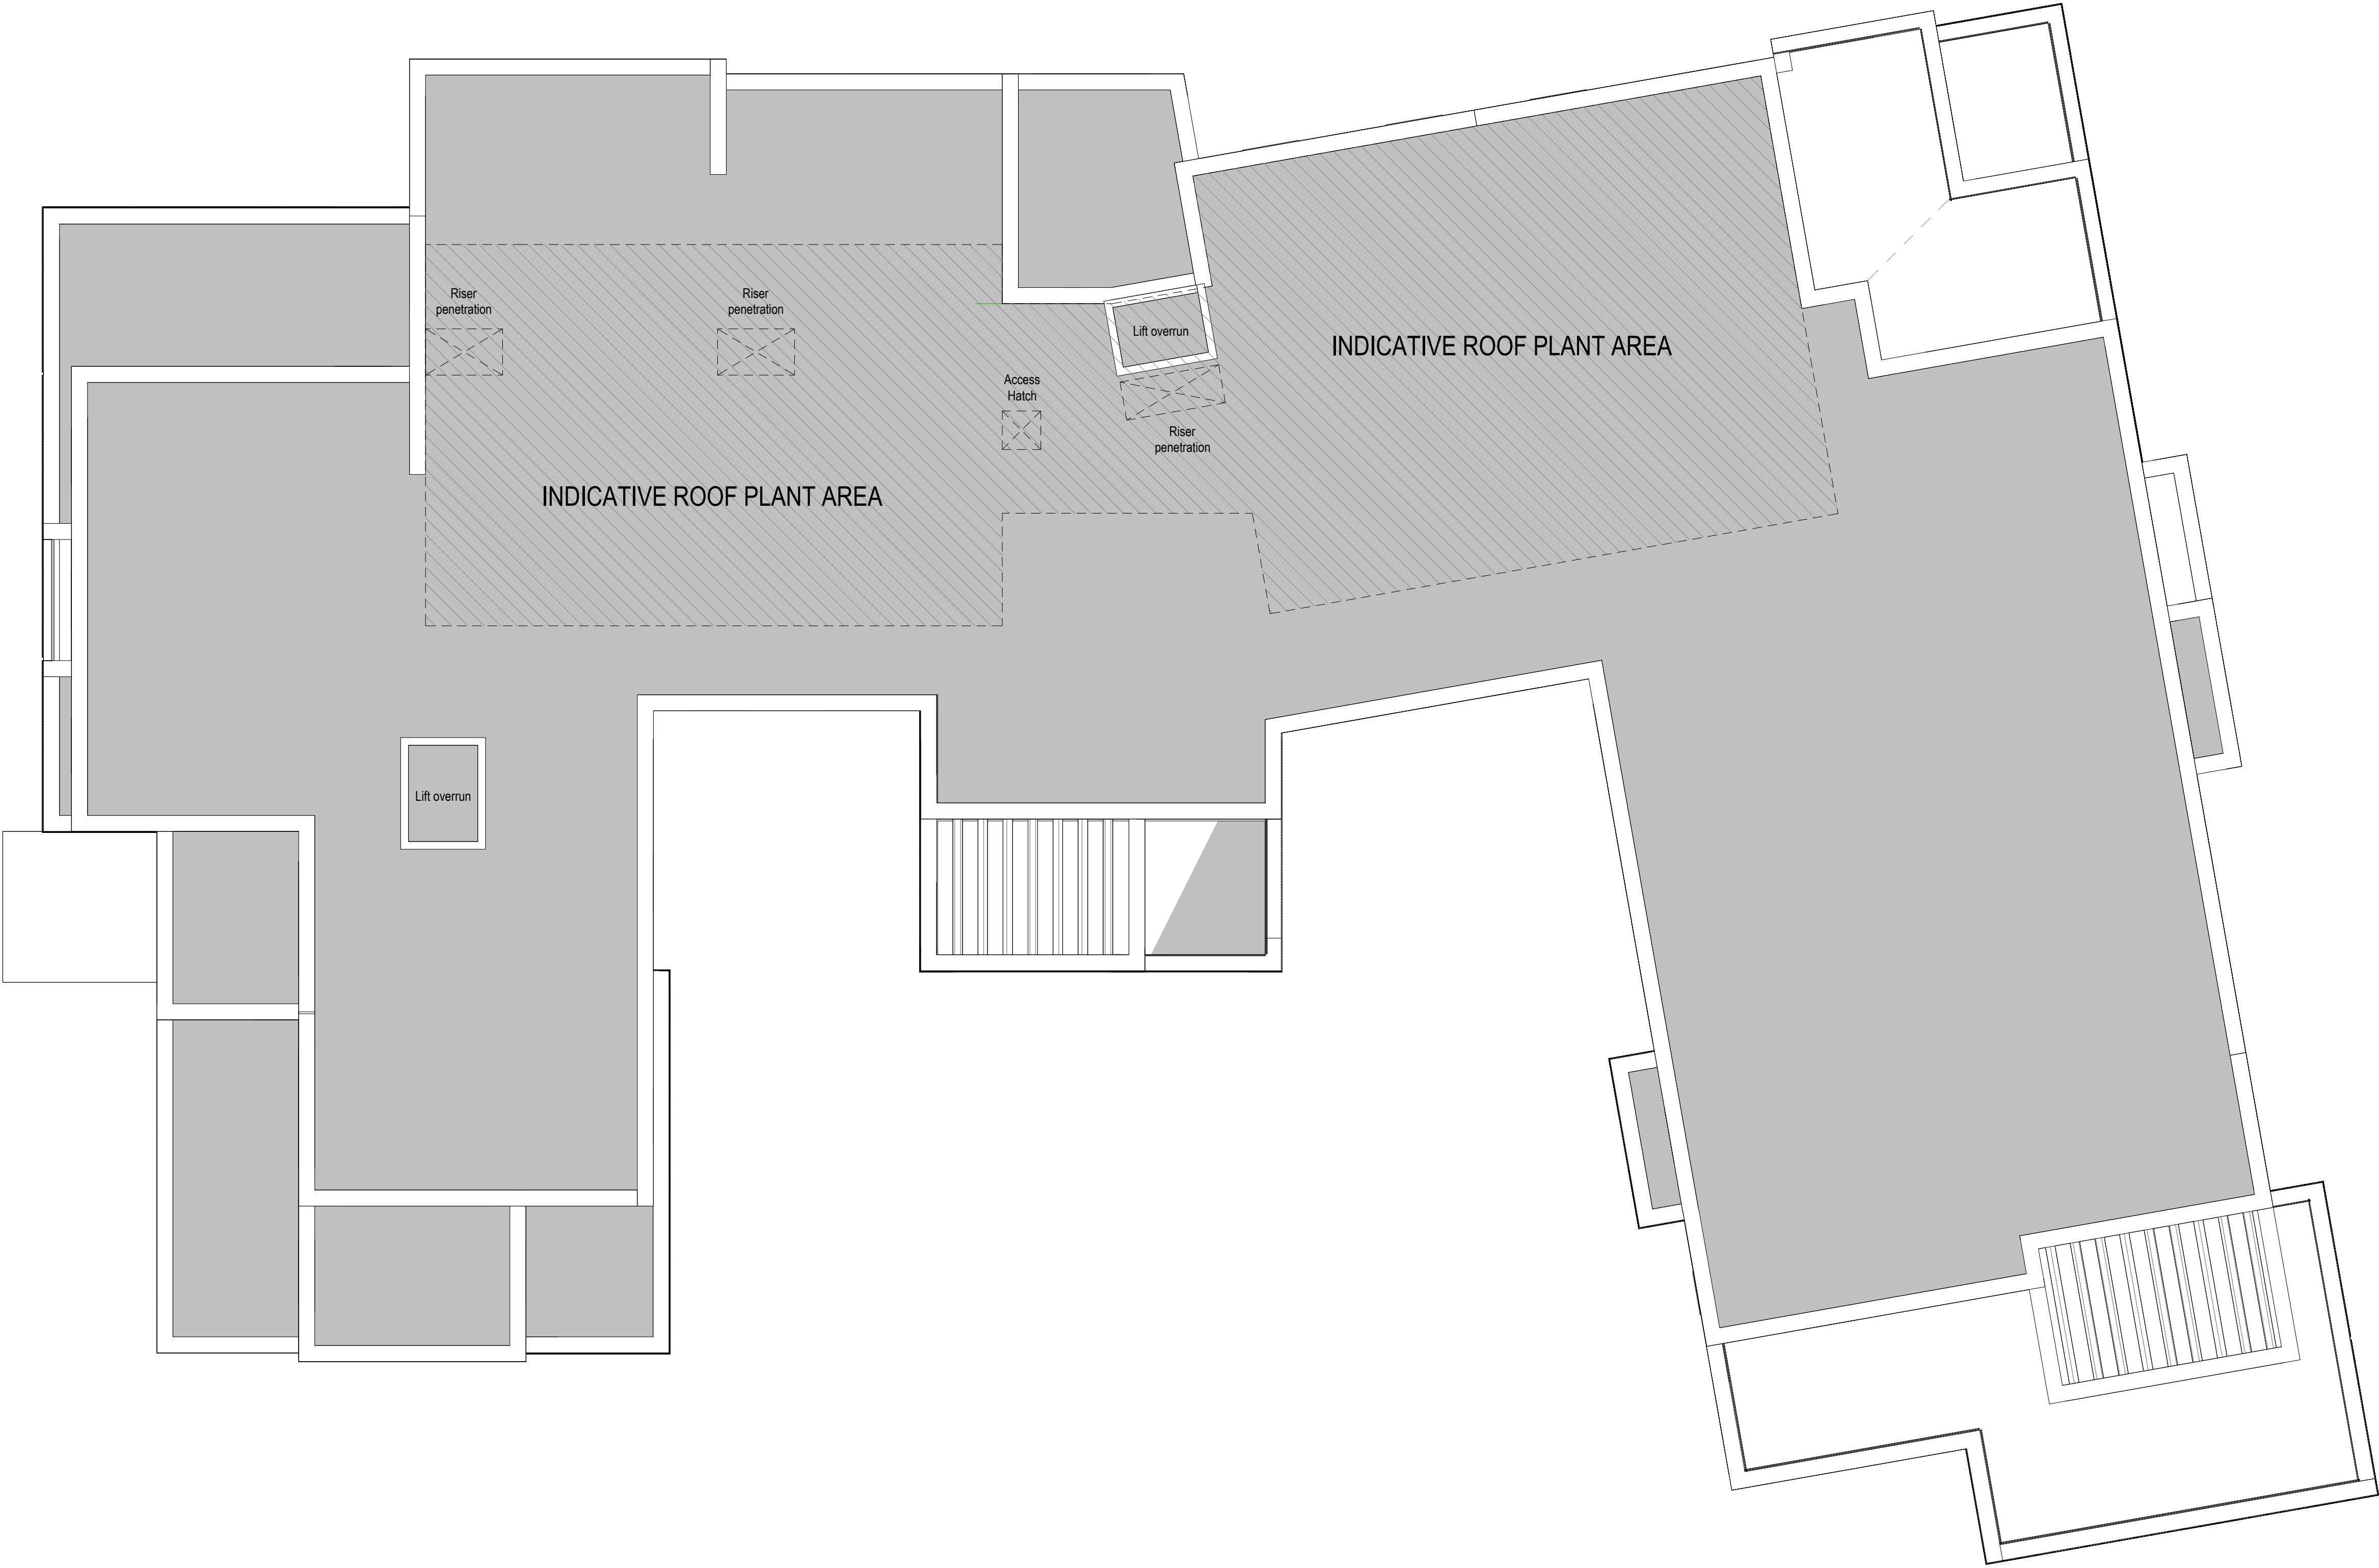

1 2701 Roof Plan
1 : 100

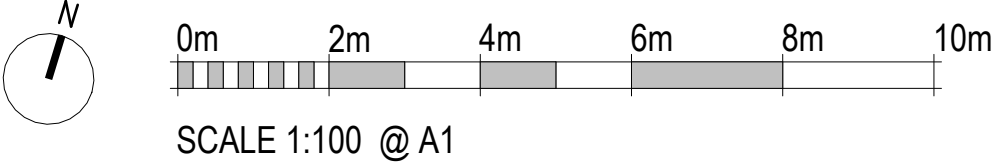

P3	23.08.22	For Planning Submission	MLG	BG
P2	12.07.22	For Review and Comment	MLG	BG
P1	29.06.22	Second Draft	MLG	BG
Rev	Date	Description	Drawn By	Checked By

HARRIS IRWIN
architects

Aske Stables, Aske, Richmond,
North Yorkshire. DL10 5HG
t: 01748 825675
e: enquiries@harrisirwin.com
w: www.harrisirwin.com

Project:
Proposed 70 Bed Care Home
Moorhill Road, West End
Southampton

Client:  **HIGHWOOD**

Drawing Title:
Proposed Roof Plan

For Planning Submission

HIA Project Number 3127	Scale @ A1 1 : 100	Suitability DO
Project 3127 - HIA - 01 - ZZ - DR - A - 2701	Originator Volume Level Type Role Number	