




Replacement windows
subject to separate
planning permission

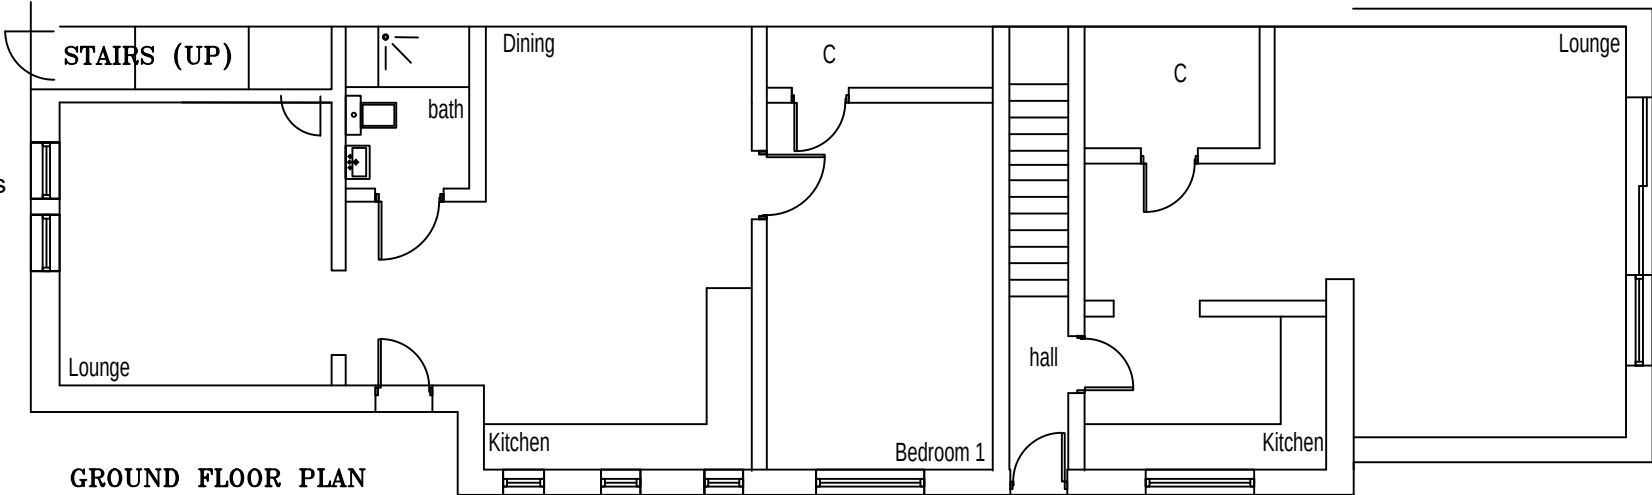

GROUND FLOOR PLAN

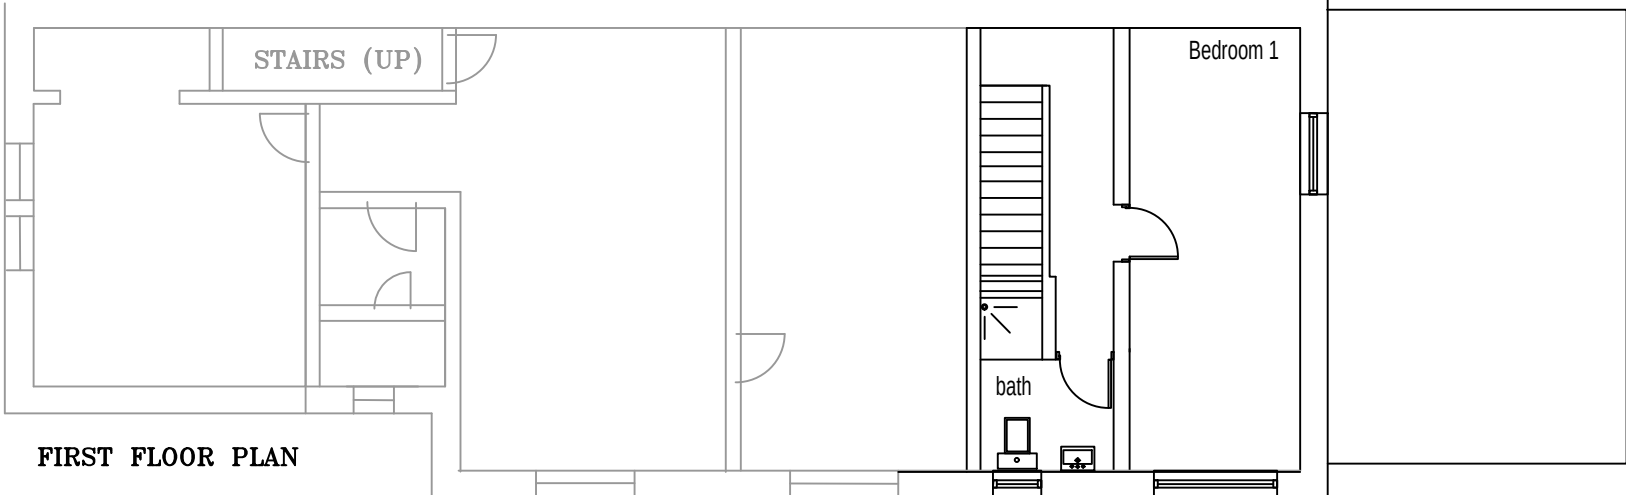

FIRST FLOOR PLAN

 

SCALE 1:100

C bedroom 2 removed
B revised
A revised

17.10.22
07.09.22
05.09.22

Revision	Date
----------	------

VAWARD
planning & design

Greenswood Cottage Church Road
Swanmore Southampton SO32 2PA
T 01489 894 300 M 07811 393 434
e-mail vawardplanning.co.uk

Client	Goodwill Homes Ltd	Scale	1:100	Drawn	VAW
Project	59 Leigh Road, Eastleigh	Date	01.09.22	Checked	
Drawing Title	Proposed Floor layouts	Drawing No	P03	Revision	A B C

This drawing is copyright of the designer & must not be reproduced without permission. Any discrepancies should be reported to the designer