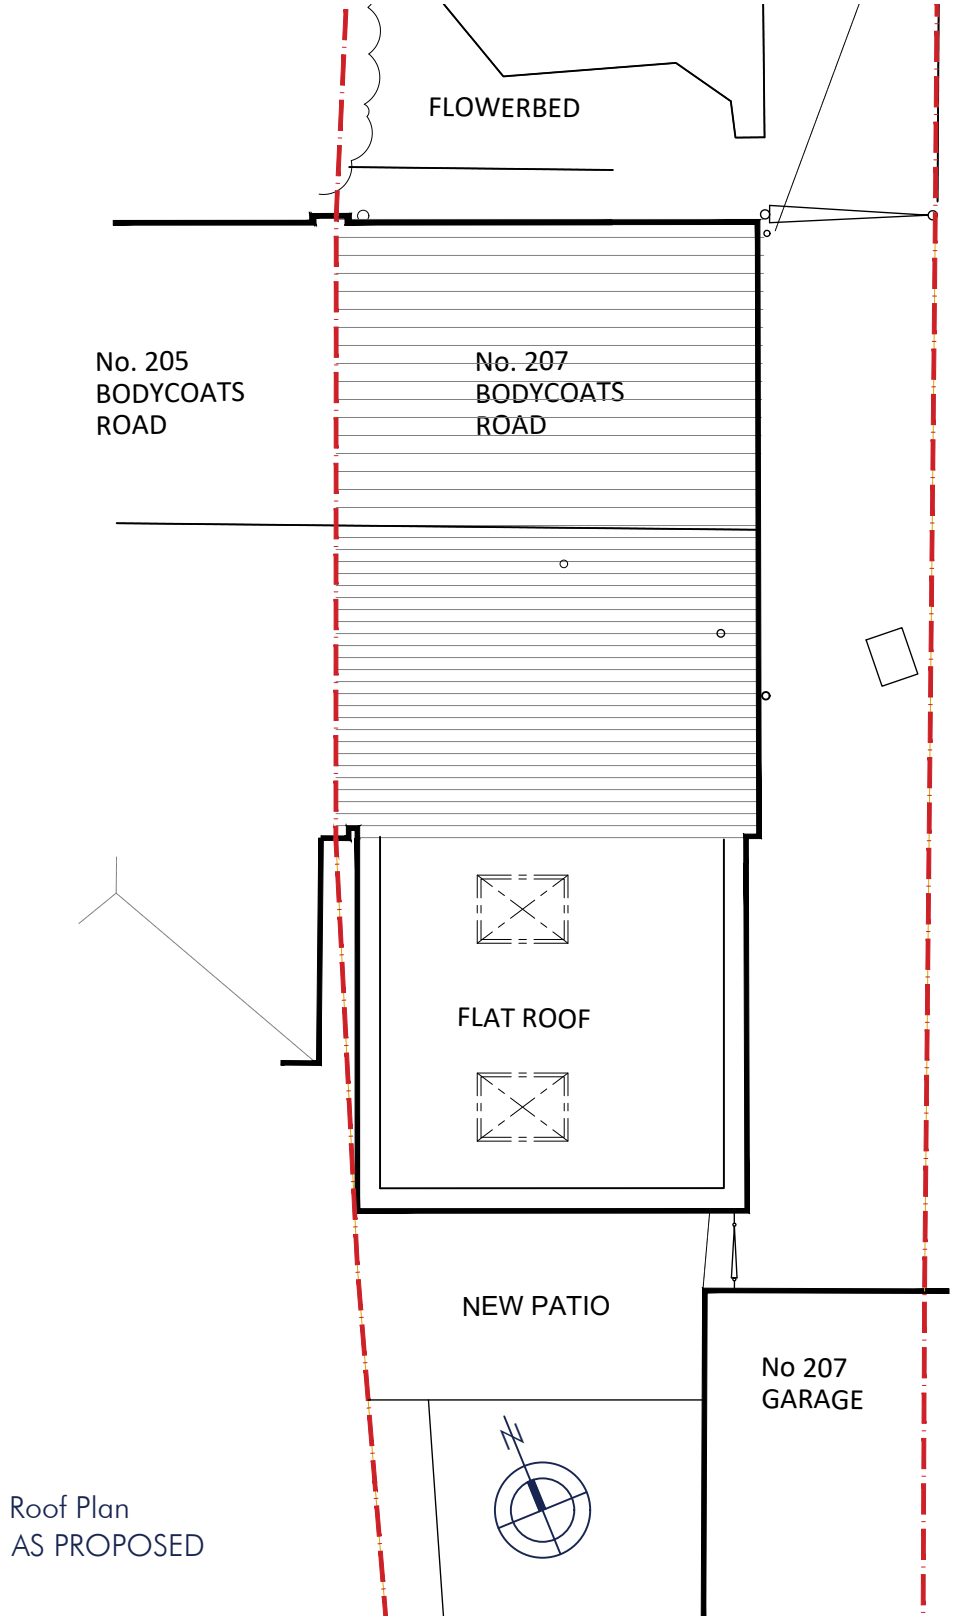
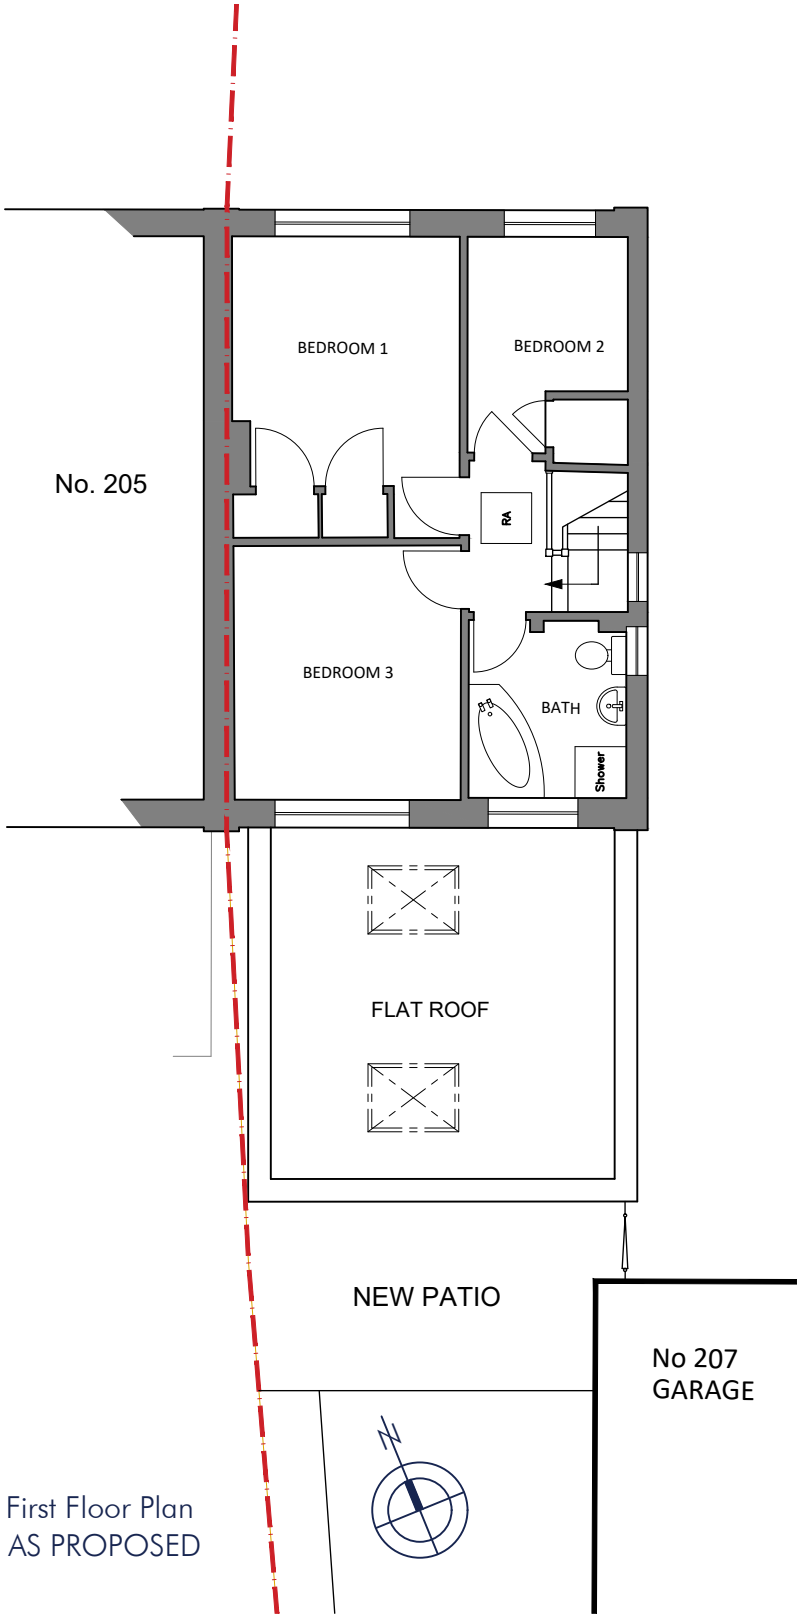
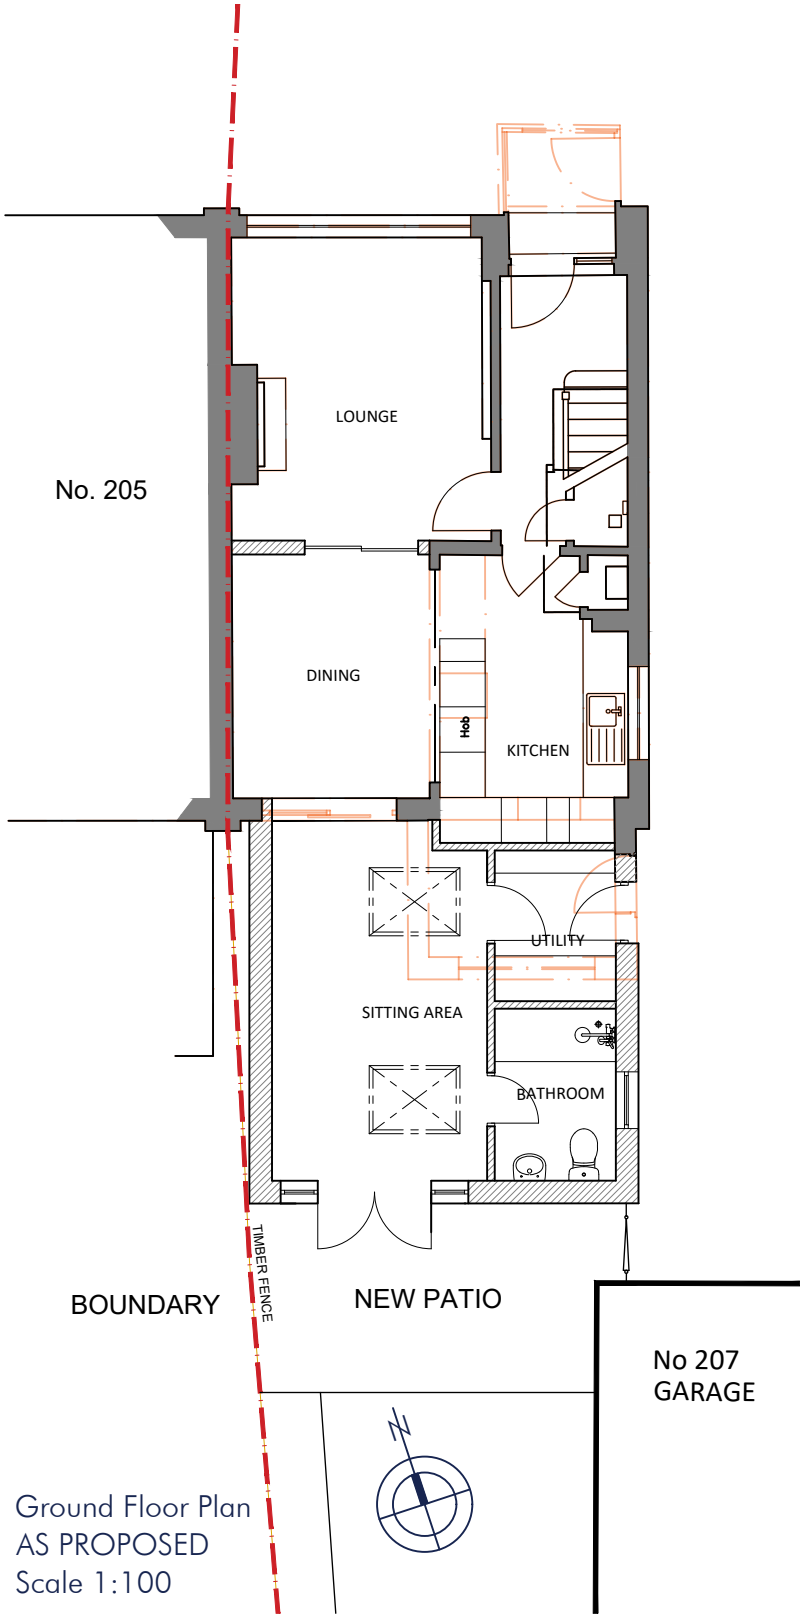


Original Drawing Size: A3

No.	Description	Date

SC Architecture
Anchor House, School Lane
Chandlers Ford, Eastleigh
Hampshire SO53 4DY

T: 023 8026 9222
E: info@sc-architecture.co.uk
W: www.sc-architecture.co.uk

RIBA 
Chartered Practice

Drawing Title:
Proposed Floor Plans

Project Title:
207 Bodycoats Road,
Chandler's Ford
SO53 2JA

Drawing No.:
4462-P-04

Revision:	-
Date:	Oct 2022
Scale:	1:100
Drawn:	AV
Checked:	MSS

This drawing is the copyright of the company and must not be reproduced or used without permission. Annotated dimensions are to be taken in preference to scaled dimensions and site dimensions must be checked before work is commenced