


PLANNING APPLICATION

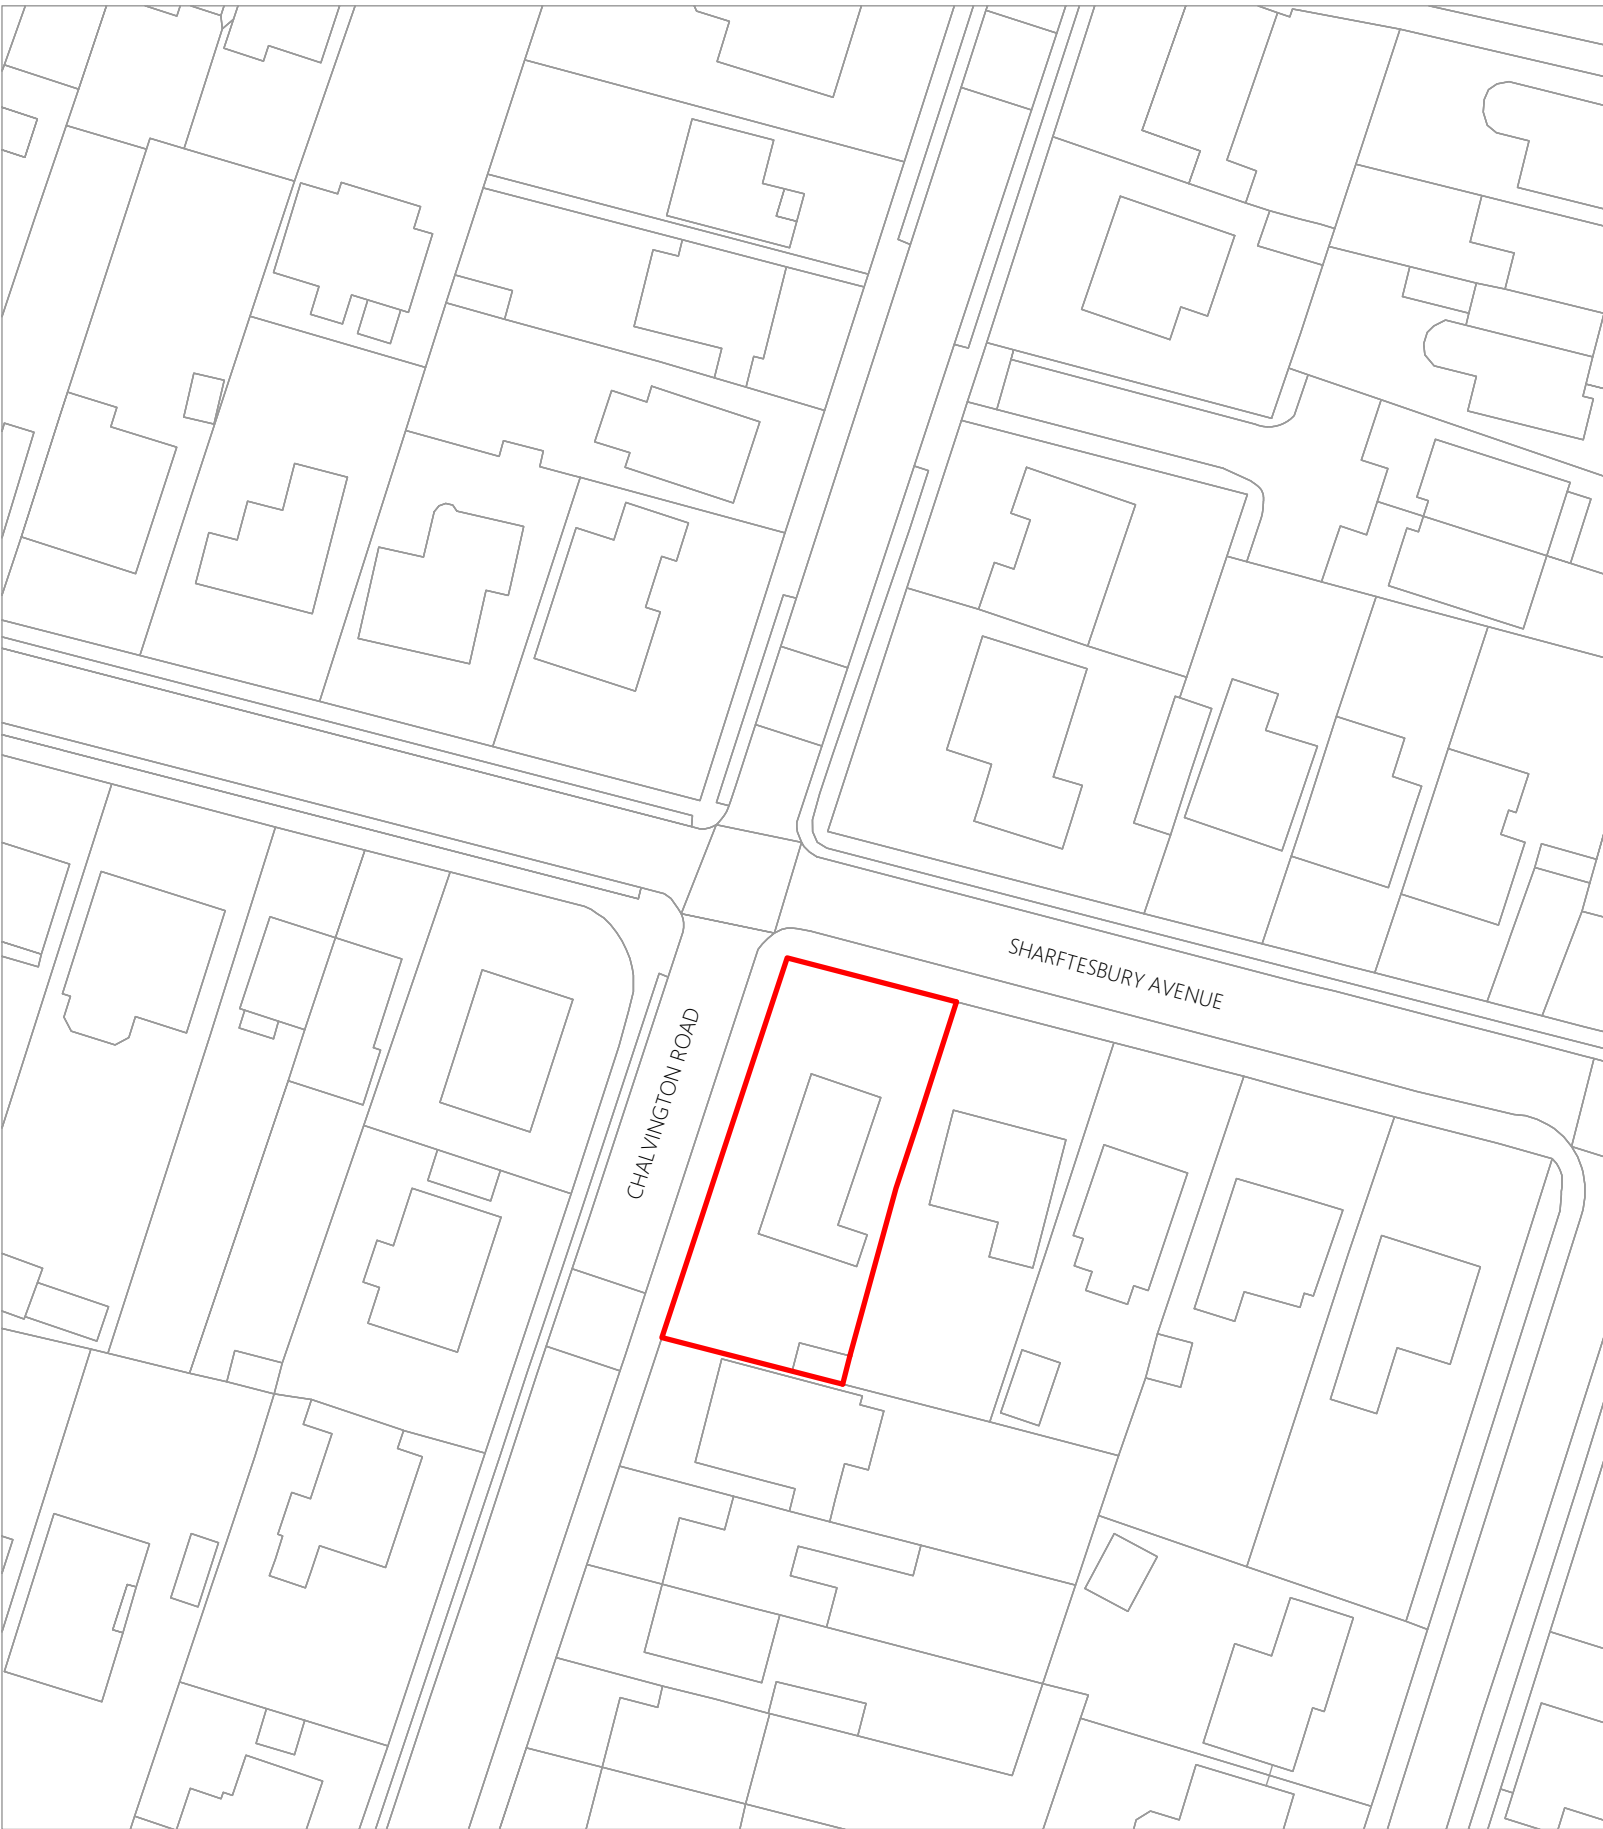

ReQuestAPlan
Map number: TORQM22163120003972
This is a plan for a planning application.
It is not a site plan and should not be used for any other purpose.
It is not a site plan and should not be used for any other purpose.
It is not a site plan and should not be used for any other purpose.



General Notes:

Dimensions in millimetres unless stated otherwise.

Do not scale off drawing.

All dimensions to be verified on site before proceeding.

All specifications/build-ups on this drawing are indicative only.

All materials and installations to be in accordance with all British Standards and building regulations.

All perspective views are indicative for illustrative purposes only.

01	Planning	AW	10.10.22
00	Lawful Certificate	AW	11.07.22
REV	DESCRIPTION	BY	DATE

STATUS: PLANNING APPLICATION

CLIENT:
Mathew Burton-Garner

ARCHITECT:
Drawn by Annabel West

SITE:
50 Shaftesbury Avenue, Chandler's Ford,
Eastleigh SO53 3BP

TITLE:
Location Plan

SCALE AT A3: 1:1250	DATE: 06.07.2022	DRAWN: AW	CHECKED: AW
PROJECT NO: -	DRAWING NO: P0500	REVISION: 01	