



0 20m

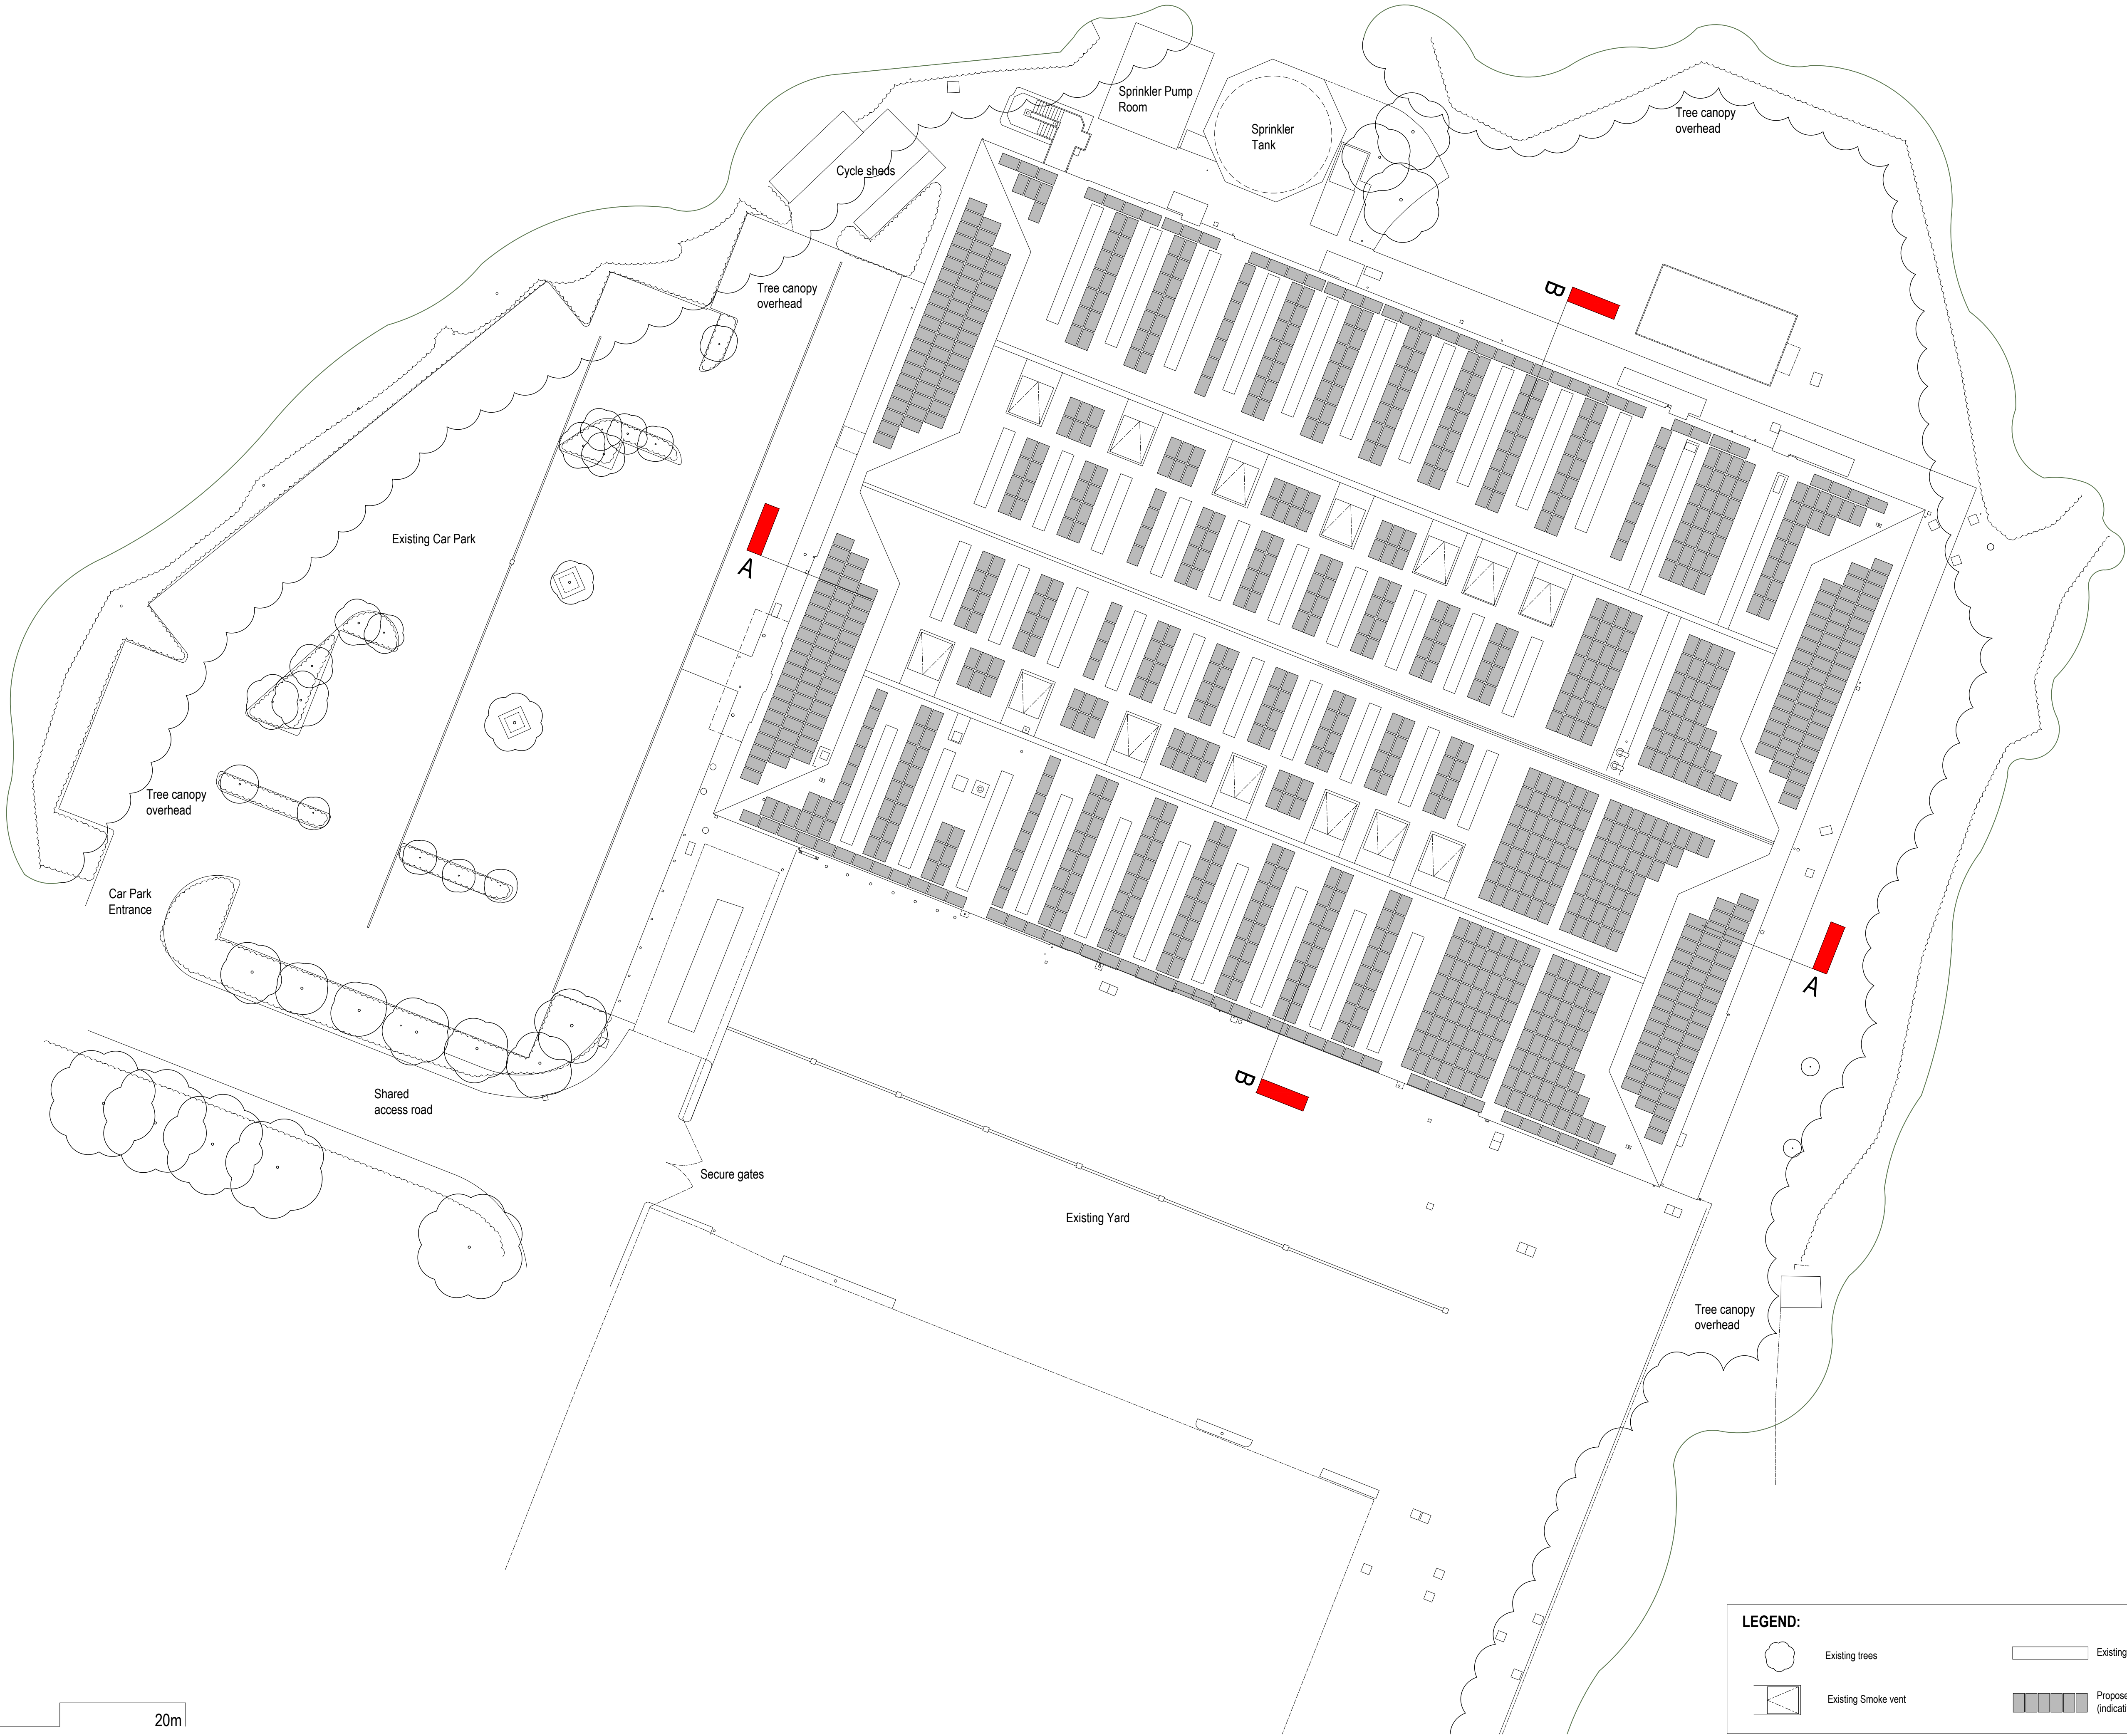


LEGEND:

 Existing trees

 Existing Smoke vent

  Existing roof light

 Proposed photovoltaic cells (indicative layout)

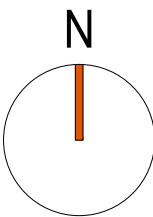

notes:
1. This drawing is the copyright of vision architects limited
2. DO NOT copy, alter or reproduce in any way or pass to a third party without written authority
4. READ in conjunction with other Consultants documentation & drawings regarding this project
5. DISCREPANCIES should be reported in writing to the project architect or engineer immediately

MODEL FILE REFERENCE - 22009-A-P-PL

scale: 1:250 @ A1
date: 2022.10
drawn: A/JC
checked: dp

client: F&C Commercial Property Holdings Limited
project: Unit 2 Strategic Park, Hedge End, SO30 4DA,
drawing: Proposed Site Layout/ Roof Plan
status: RIBA STAGE 03 - Planning

rev	description	date	A/JC	dp
B	Section lines added.	2022.10.21	A/JC	dp
A	Planning Application issue.	2022.10.12	A/JC	dp