





South-West (Front) Elevation - As Proposed

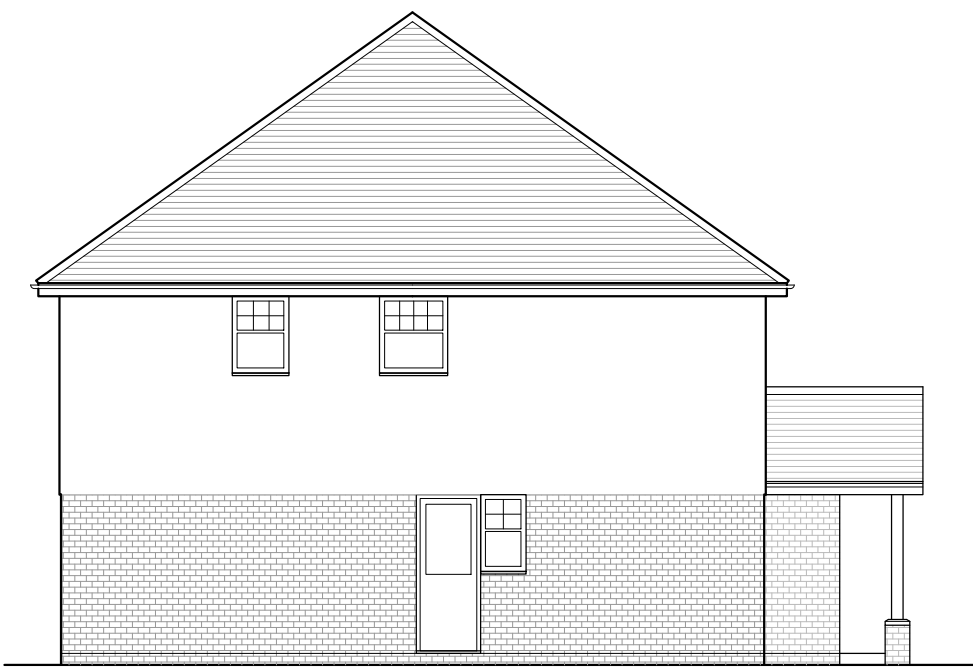


North-West (Side) Elevation - As Proposed




North-East (Rear) Elevation - As Proposed

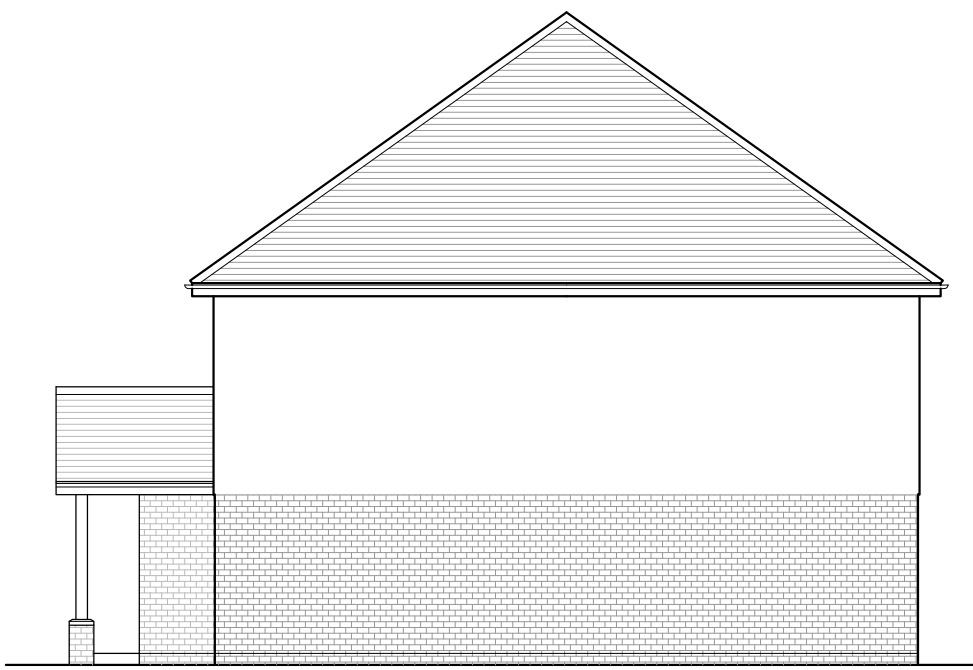

South-East (Side) Elevation - As Proposed

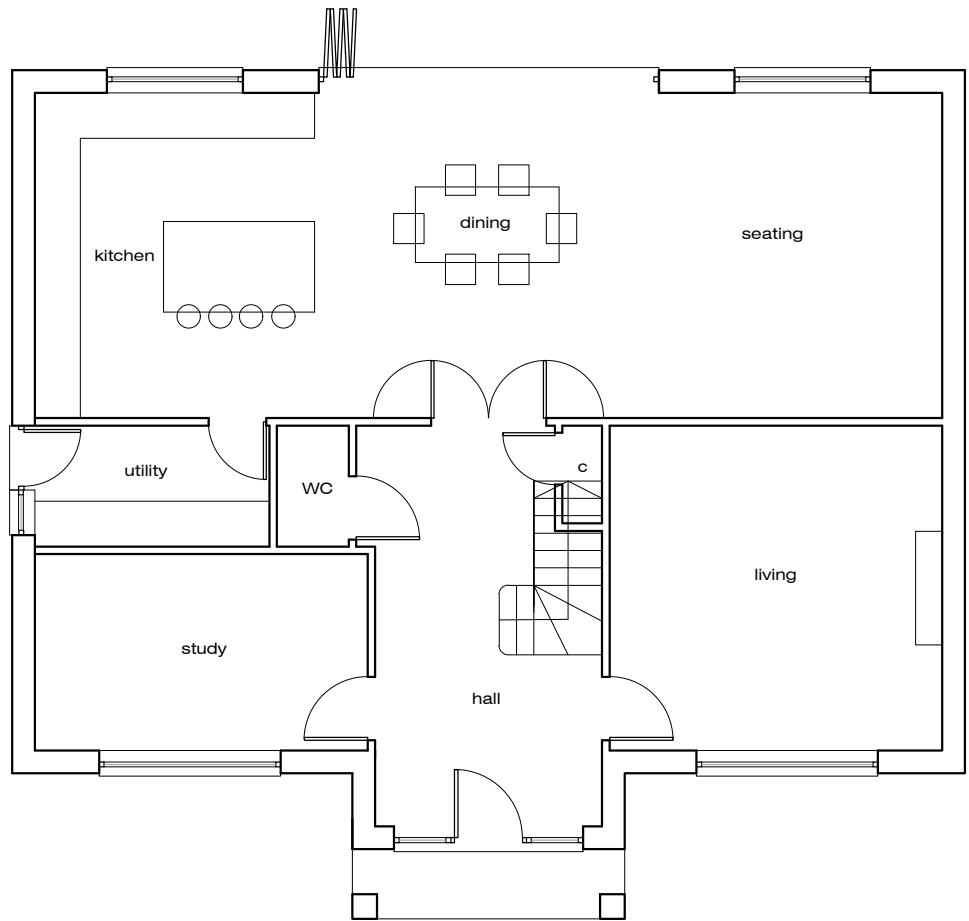


Ground Floor Plan - As Proposed

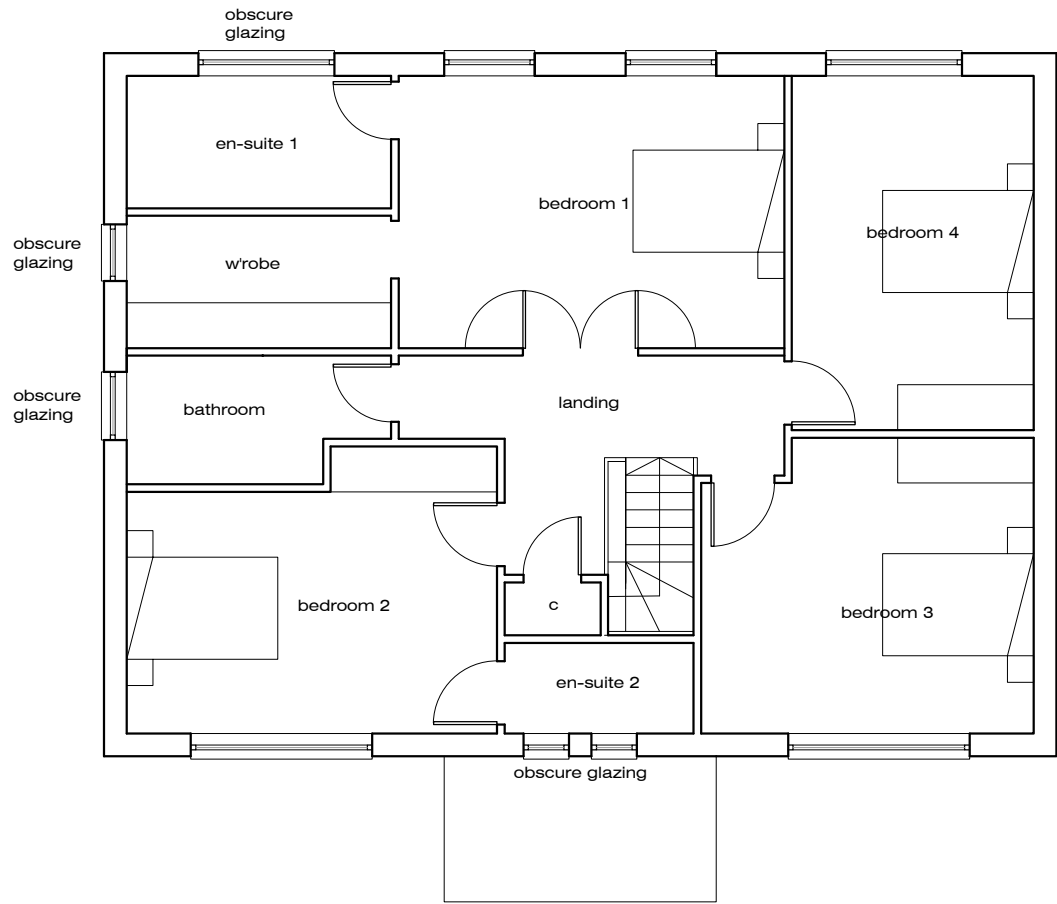

First Floor Plan - As Proposed

Bin and Bike Store

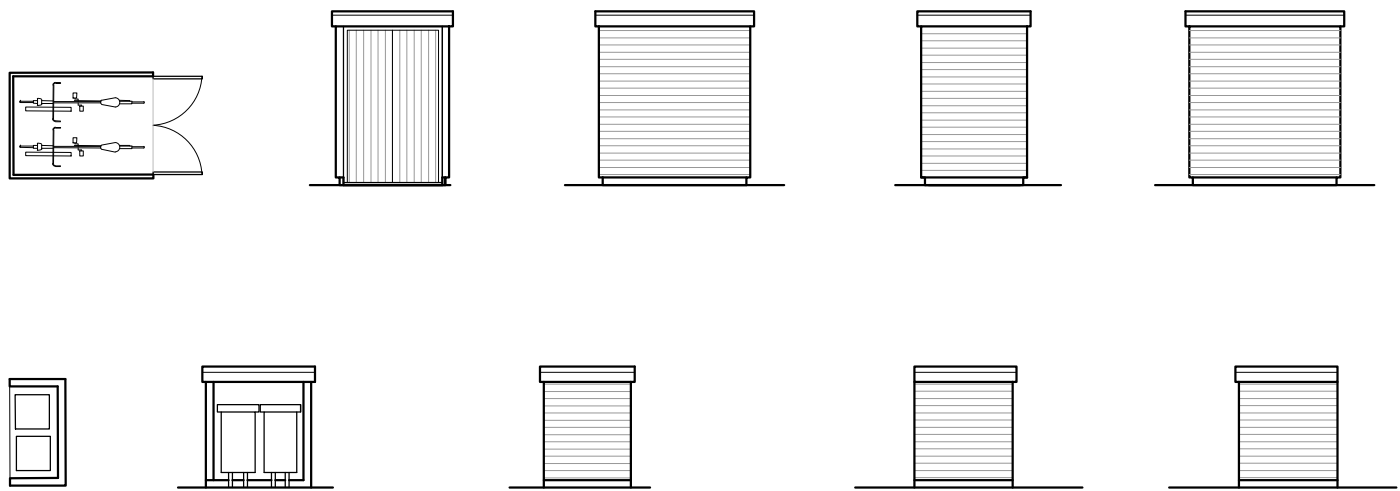

-	Issued for Planning Application	NJ	20-10-22
Rev.		By	Date

Wildern Architecture Ltd
The Hawthorns, 105 Dibles Road,
Warsash, Southampton, SO31 9JL
07920 260758

Project
242 Leigh Road, Chandler's
Ford, Eastleigh, SO53 3AW

Client
Mr K Turner

Title New Dwelling Plans and Elevations - As Proposed			
Date	Oct 22	Drawn By	NJ
Job No.	W22-004	Drawing No.	103
Scale	1:100@A1	Revision	-