


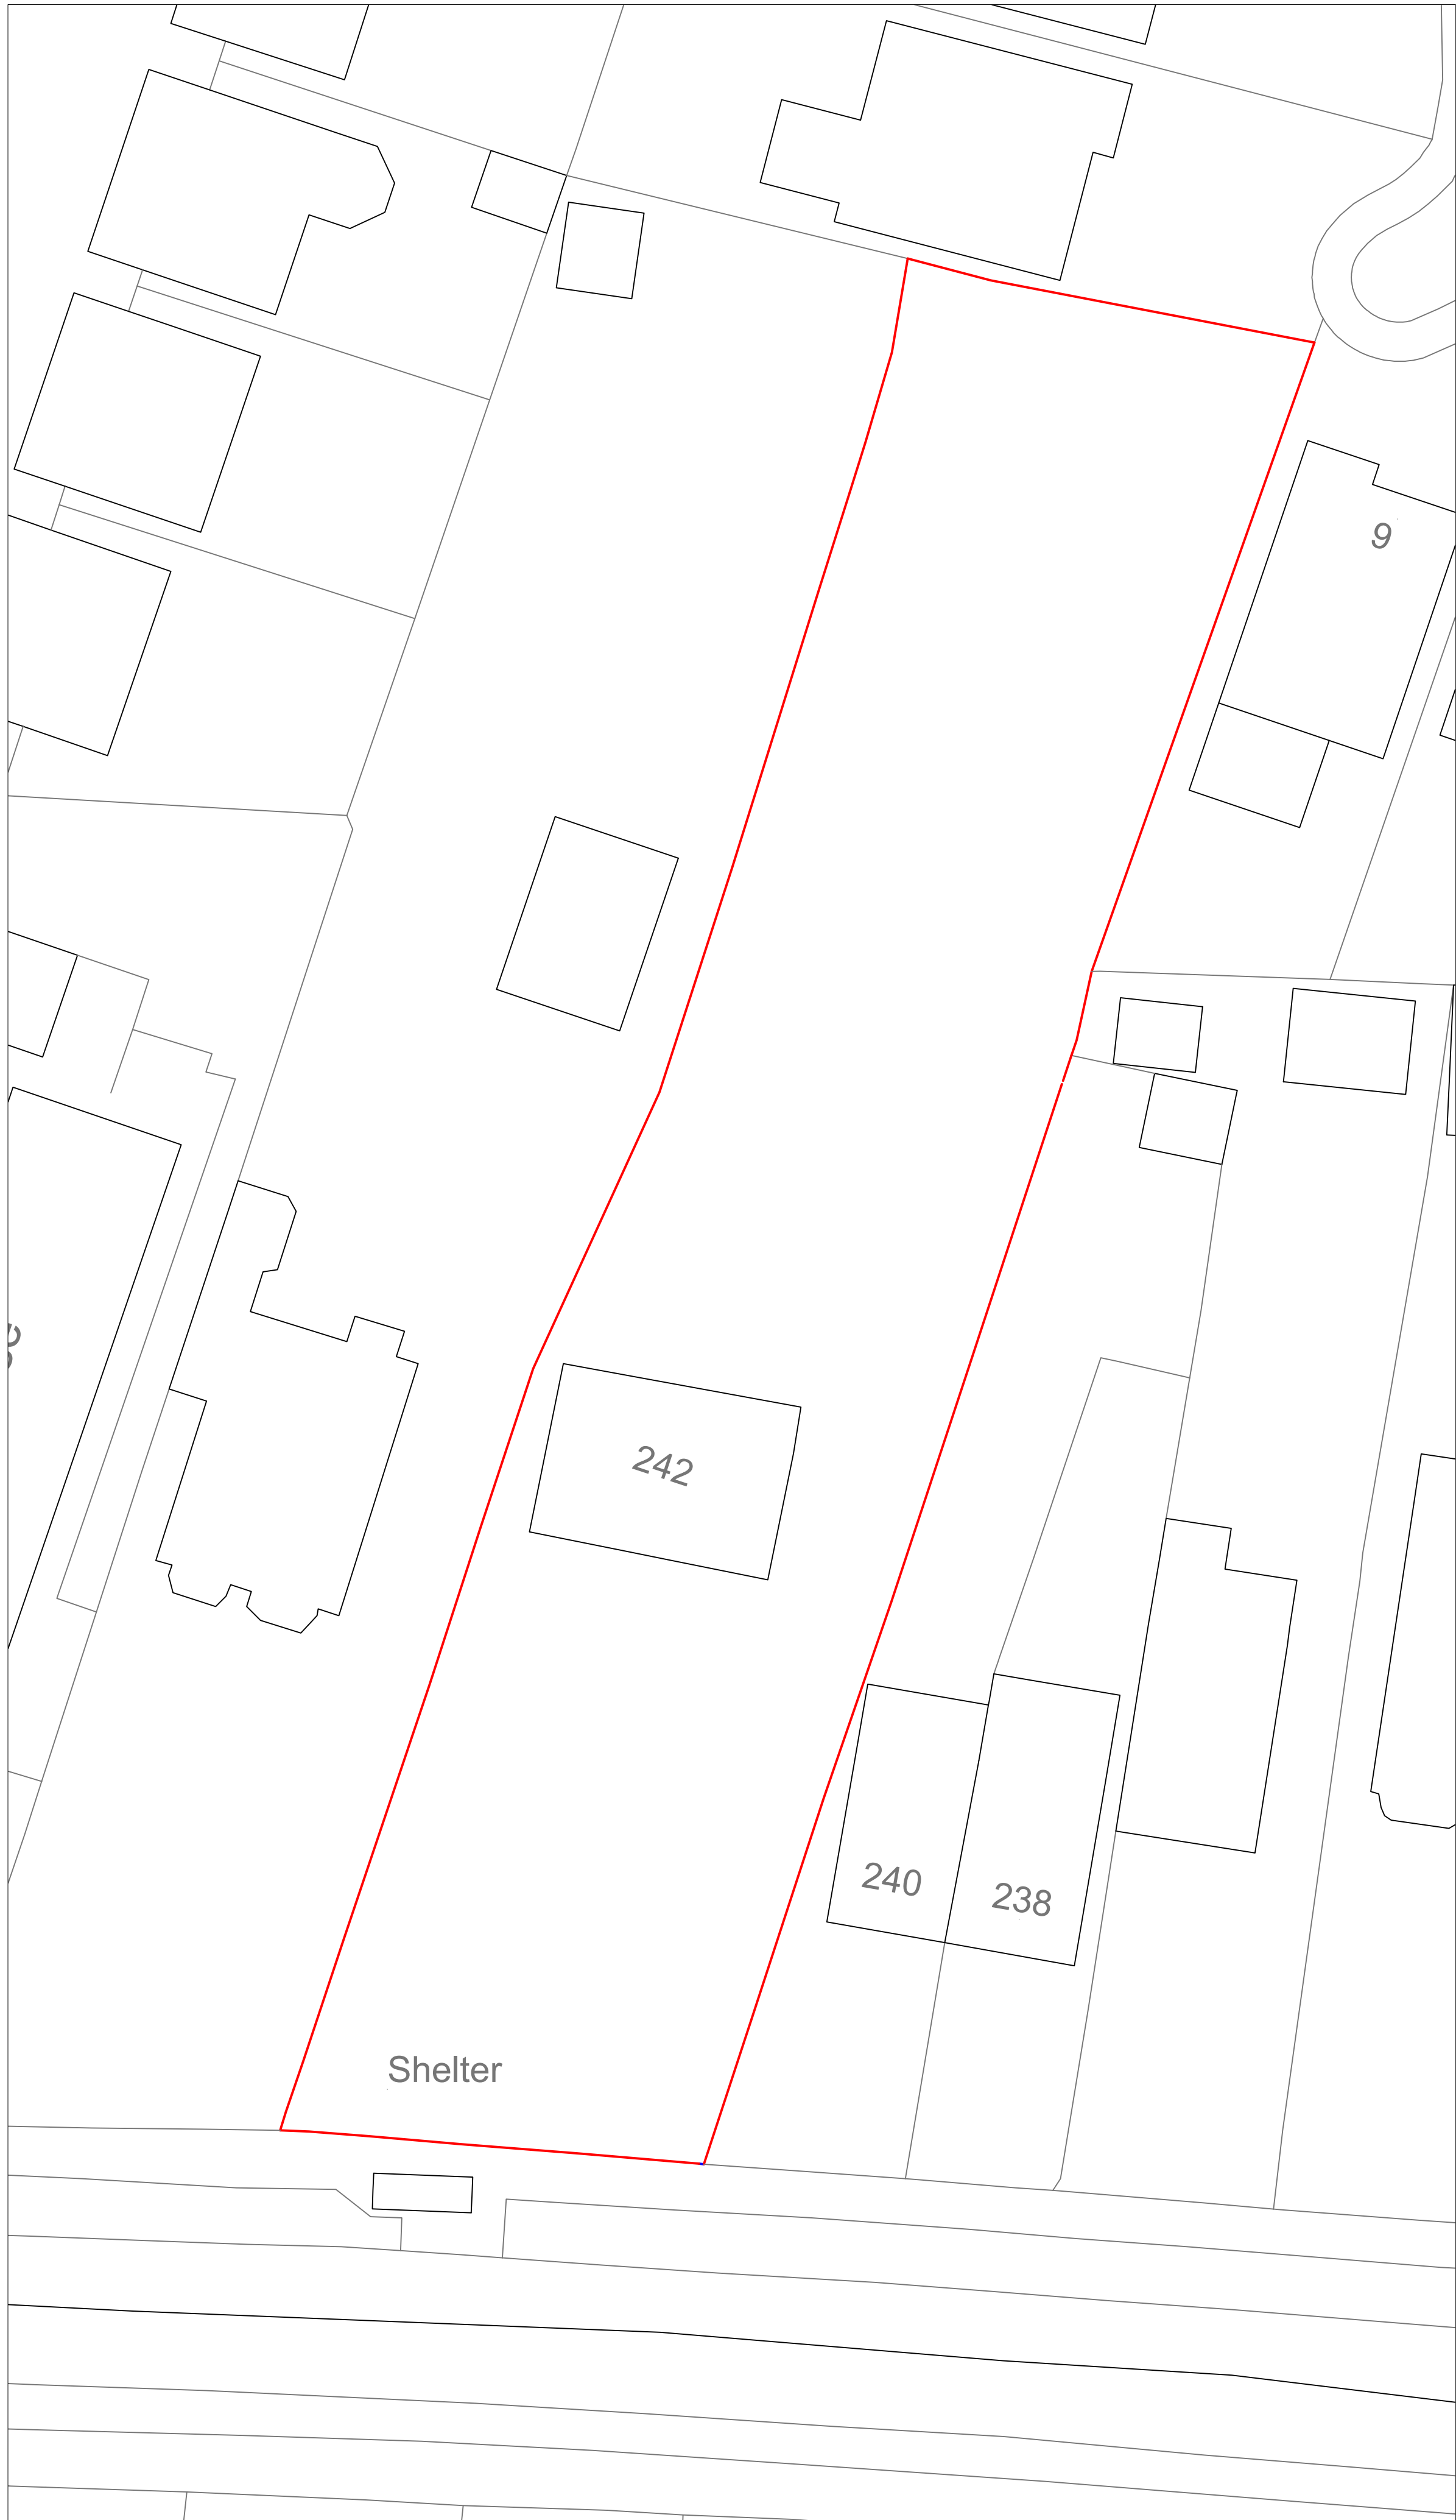

Site Plan - As Existing 1:200



Site Plan - As Proposed 1:200

Rev.	-	Issued for Planning Application	NJ	20-10-22
			By	Date

Wildern Architecture Ltd
The Hawthorns, 105 Dibles Road,
Warsash, Southampton, SO31 9JL
07920 260758

Project
242 Leigh Road, Chandler's
Ford, Eastleigh, SO53 3AW

Client
Mr K Turner

Title Site Plans - As Existing and Proposed			
Date	Oct 22	Drawn By	NJ
Job No.	W22-004	Drawing No.	102
Scale	1:200@A1	Revision	-