



Notes  
Report any discrepancies to the author.  
This drawing is copyrighted to Temple Ford Design LTD.


1.0 0.0 1.0 2.0 3.0 4.0 5.0 6.0  
Scale 1/100 (in metres)

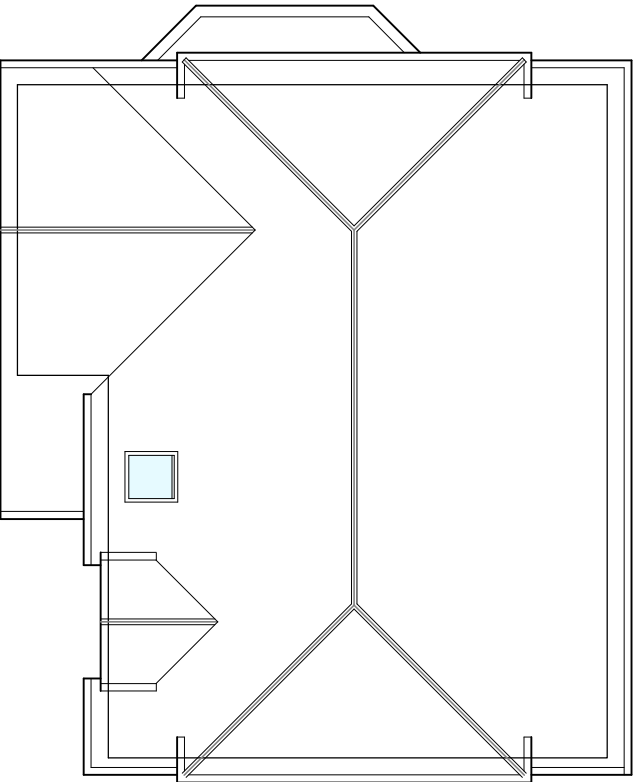

ROOF PLAN

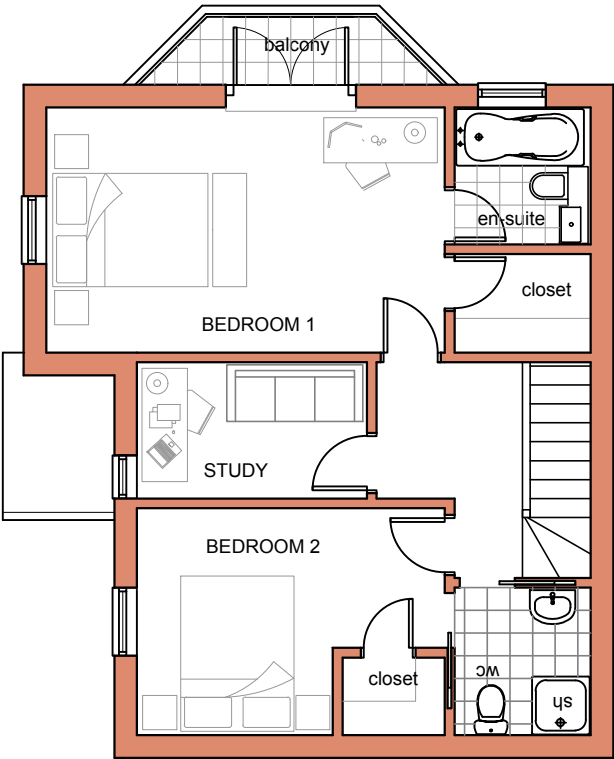

FIRST FLOOR PLAN

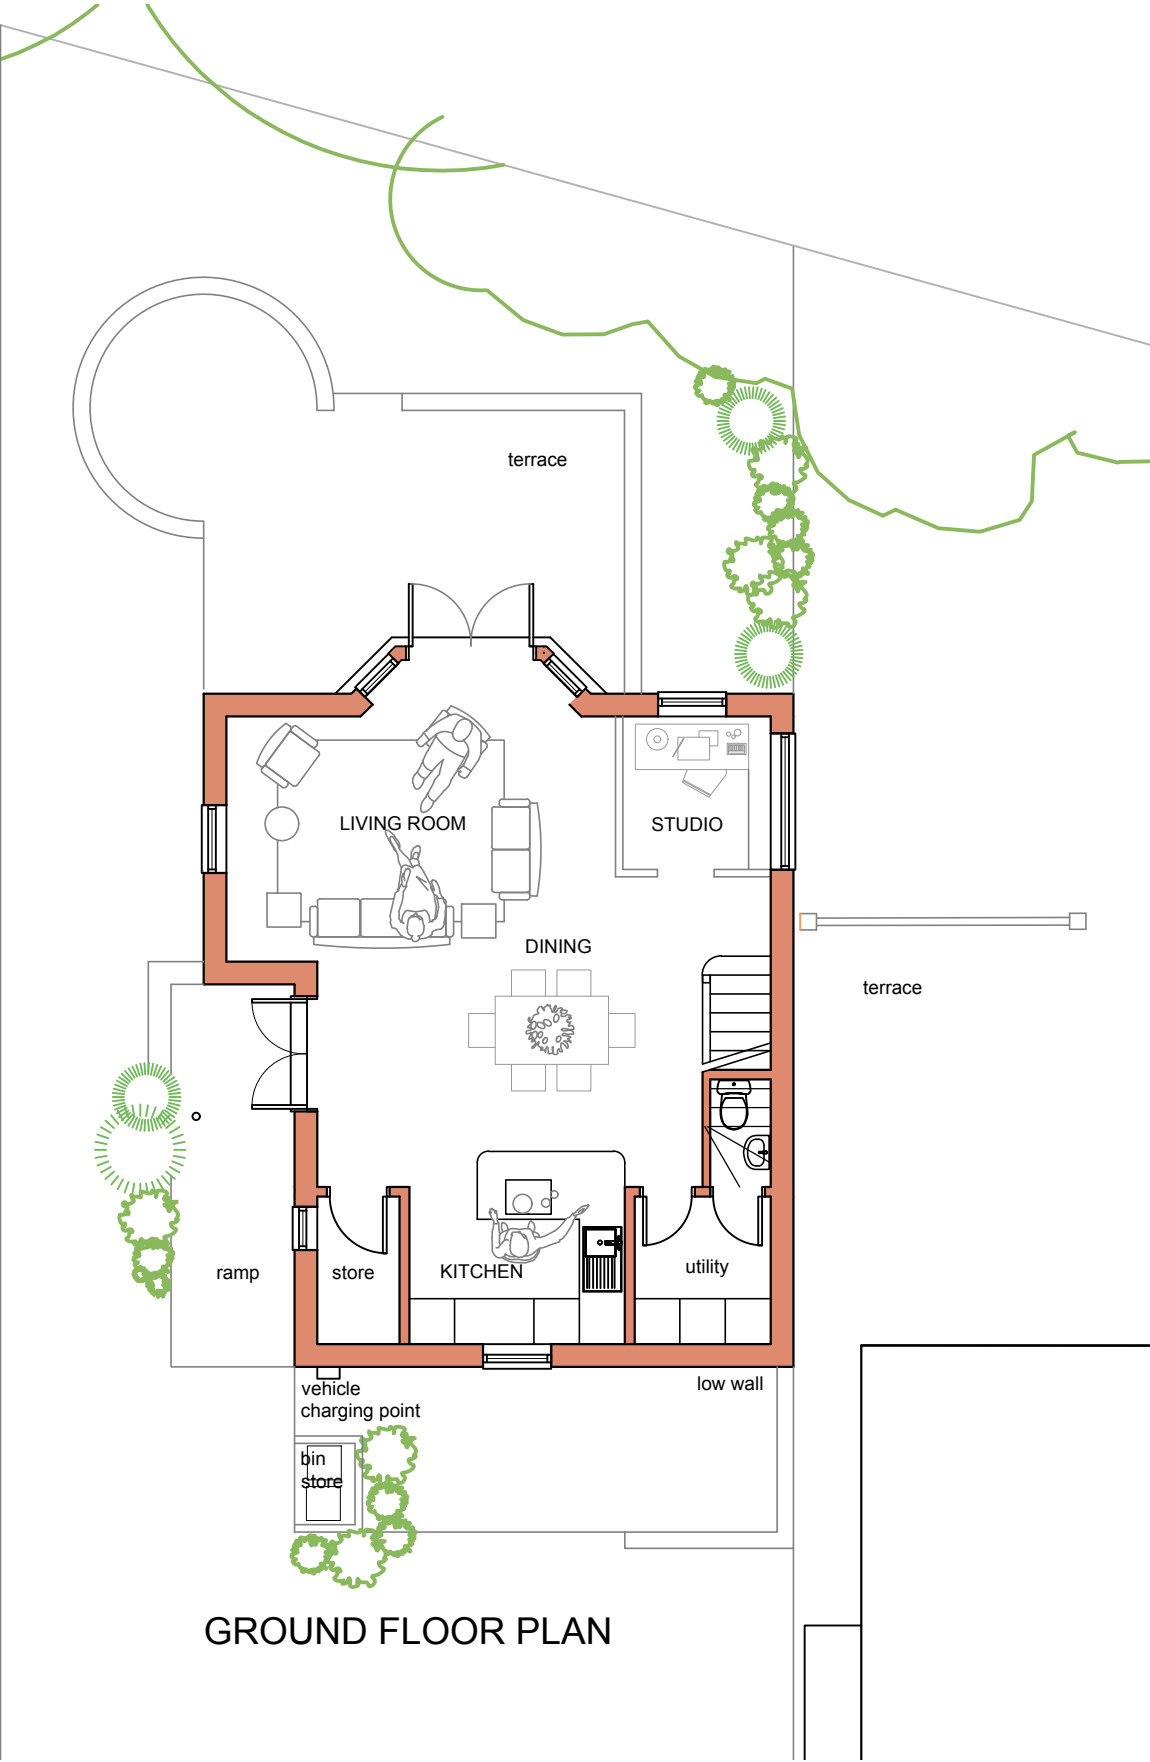

GROUND FLOOR PLAN

| Revision Notes: |          |                                     |
|-----------------|----------|-------------------------------------|
| Rev:            | Date:    | Description:                        |
| A               | 16/08/22 | Renumbered and updated for planning |

|                          |            |             |
|--------------------------|------------|-------------|
| Date: May 2022           |            |             |
| Scale @ A3: 1/100        |            |             |
| Drawing Status: Planning | Drawn: dmm | Checked: mp |

|                                                         |
|---------------------------------------------------------|
| Project: 49, Bishopstoke Rd, SO50 6LA<br>Proposed House |
| Drawing Title: Plans<br>As Proposed                     |

|                                            |             |        |
|--------------------------------------------|-------------|--------|
| Client: Mrs J Bray<br>49, Bishopstoke Road |             |        |
| Project: 2078                              | Dwg No: D02 | Rev: A |

Temple Ford Design Ltd  
architects



T 023 8027 6393  
E templeforddesign@gmail.com W templeforddesign.co.uk