



Notes
Report any discrepancies to the author.
This drawing is copyrighted to Temple Ford Design LTD.

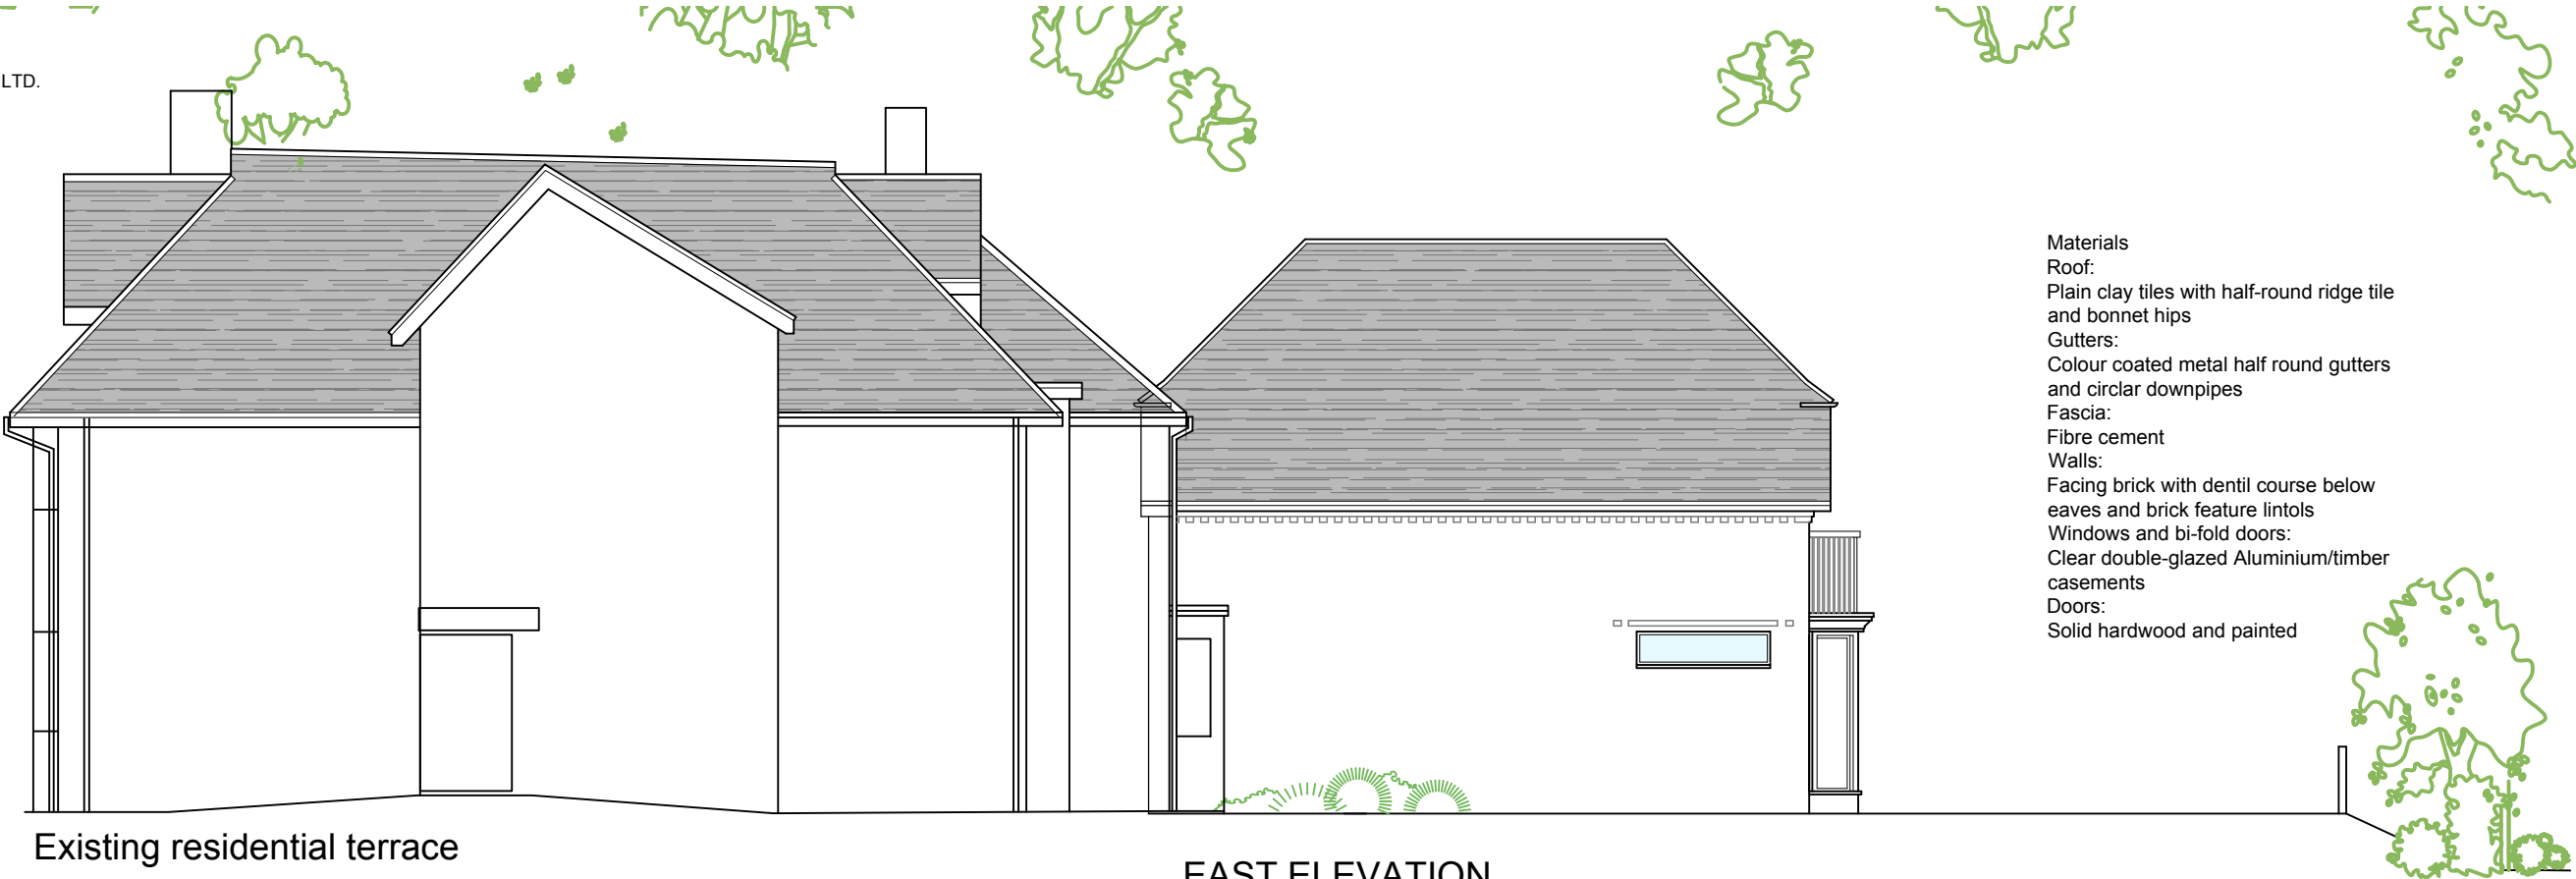

Materials
Roof:
Plain clay tiles with half-round ridge tile and bonnet hips
Gutters:
Colour coated metal half round gutters and circular downpipes
Fascia:
Fibre cement
Walls:
Facing brick with dentil course below eaves and brick feature lintols
Windows and bi-fold doors:
Clear double-glazed Aluminium/timber casements
Doors:
Solid hardwood and painted

 

Revision Notes:		
Rev:	Date:	Description:
~	~	~

Date: May 2022		
Scale @ A3: 1/100		
Drawing Status: Planning	Drawn: dmm	Checked: mp

Project: 49, Bishopstoke Rd, SO50 6LA Proposed House
Drawing Title: South and East Elevations As Proposed

Client: Mrs J Bray 49, Bishopstoke Road		
Project: 2078	Dwg No: D04A	Rev: ~

Temple Ford Design Ltd
architects



T 023 8027 6393
E templeforddesign@gmail.com W templeforddesign.co.uk