

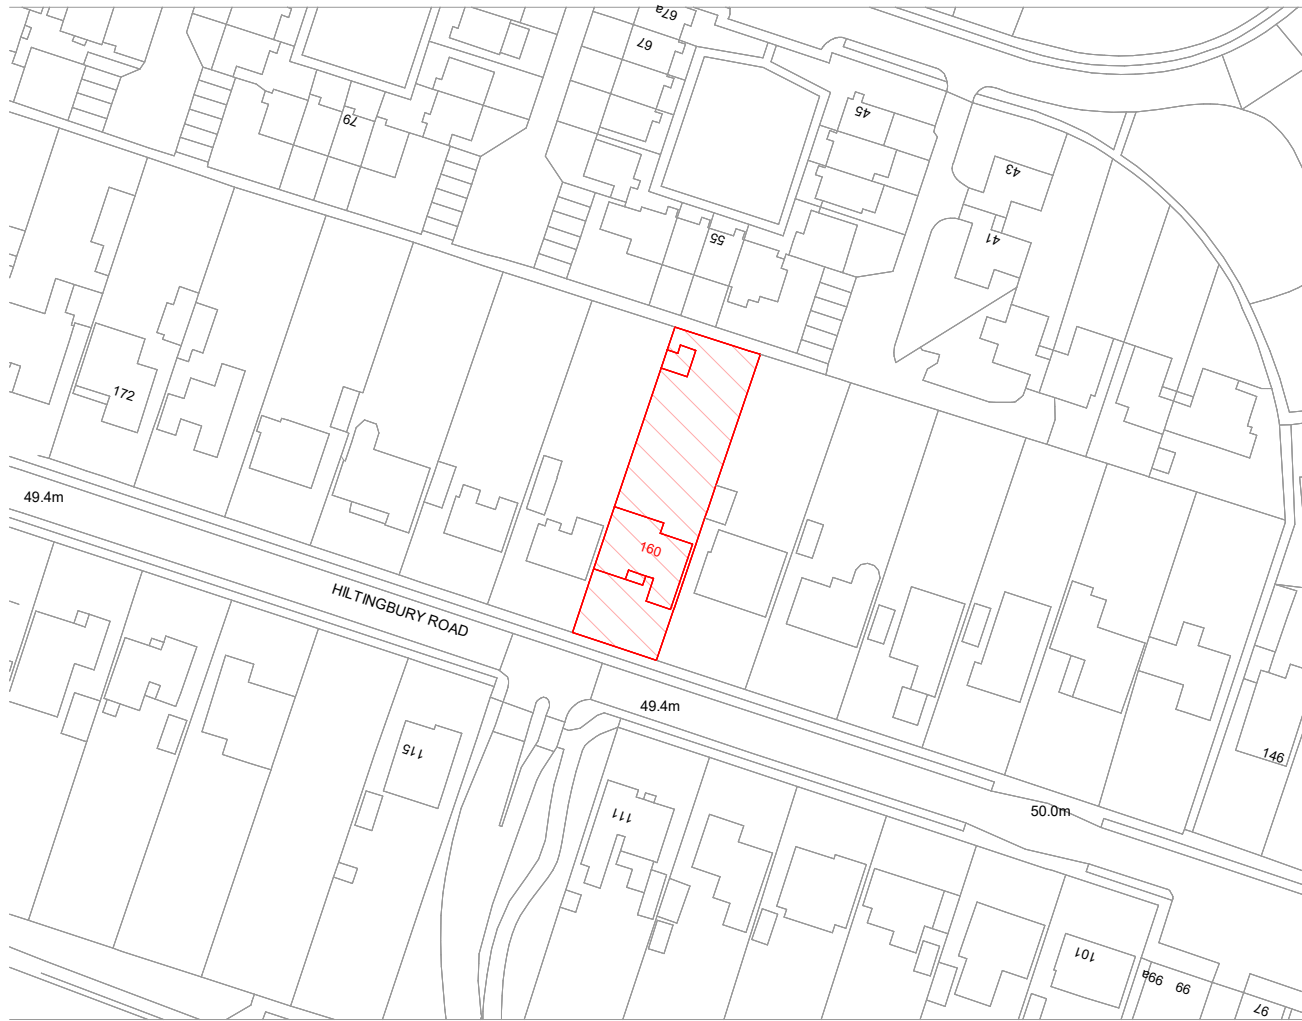
 
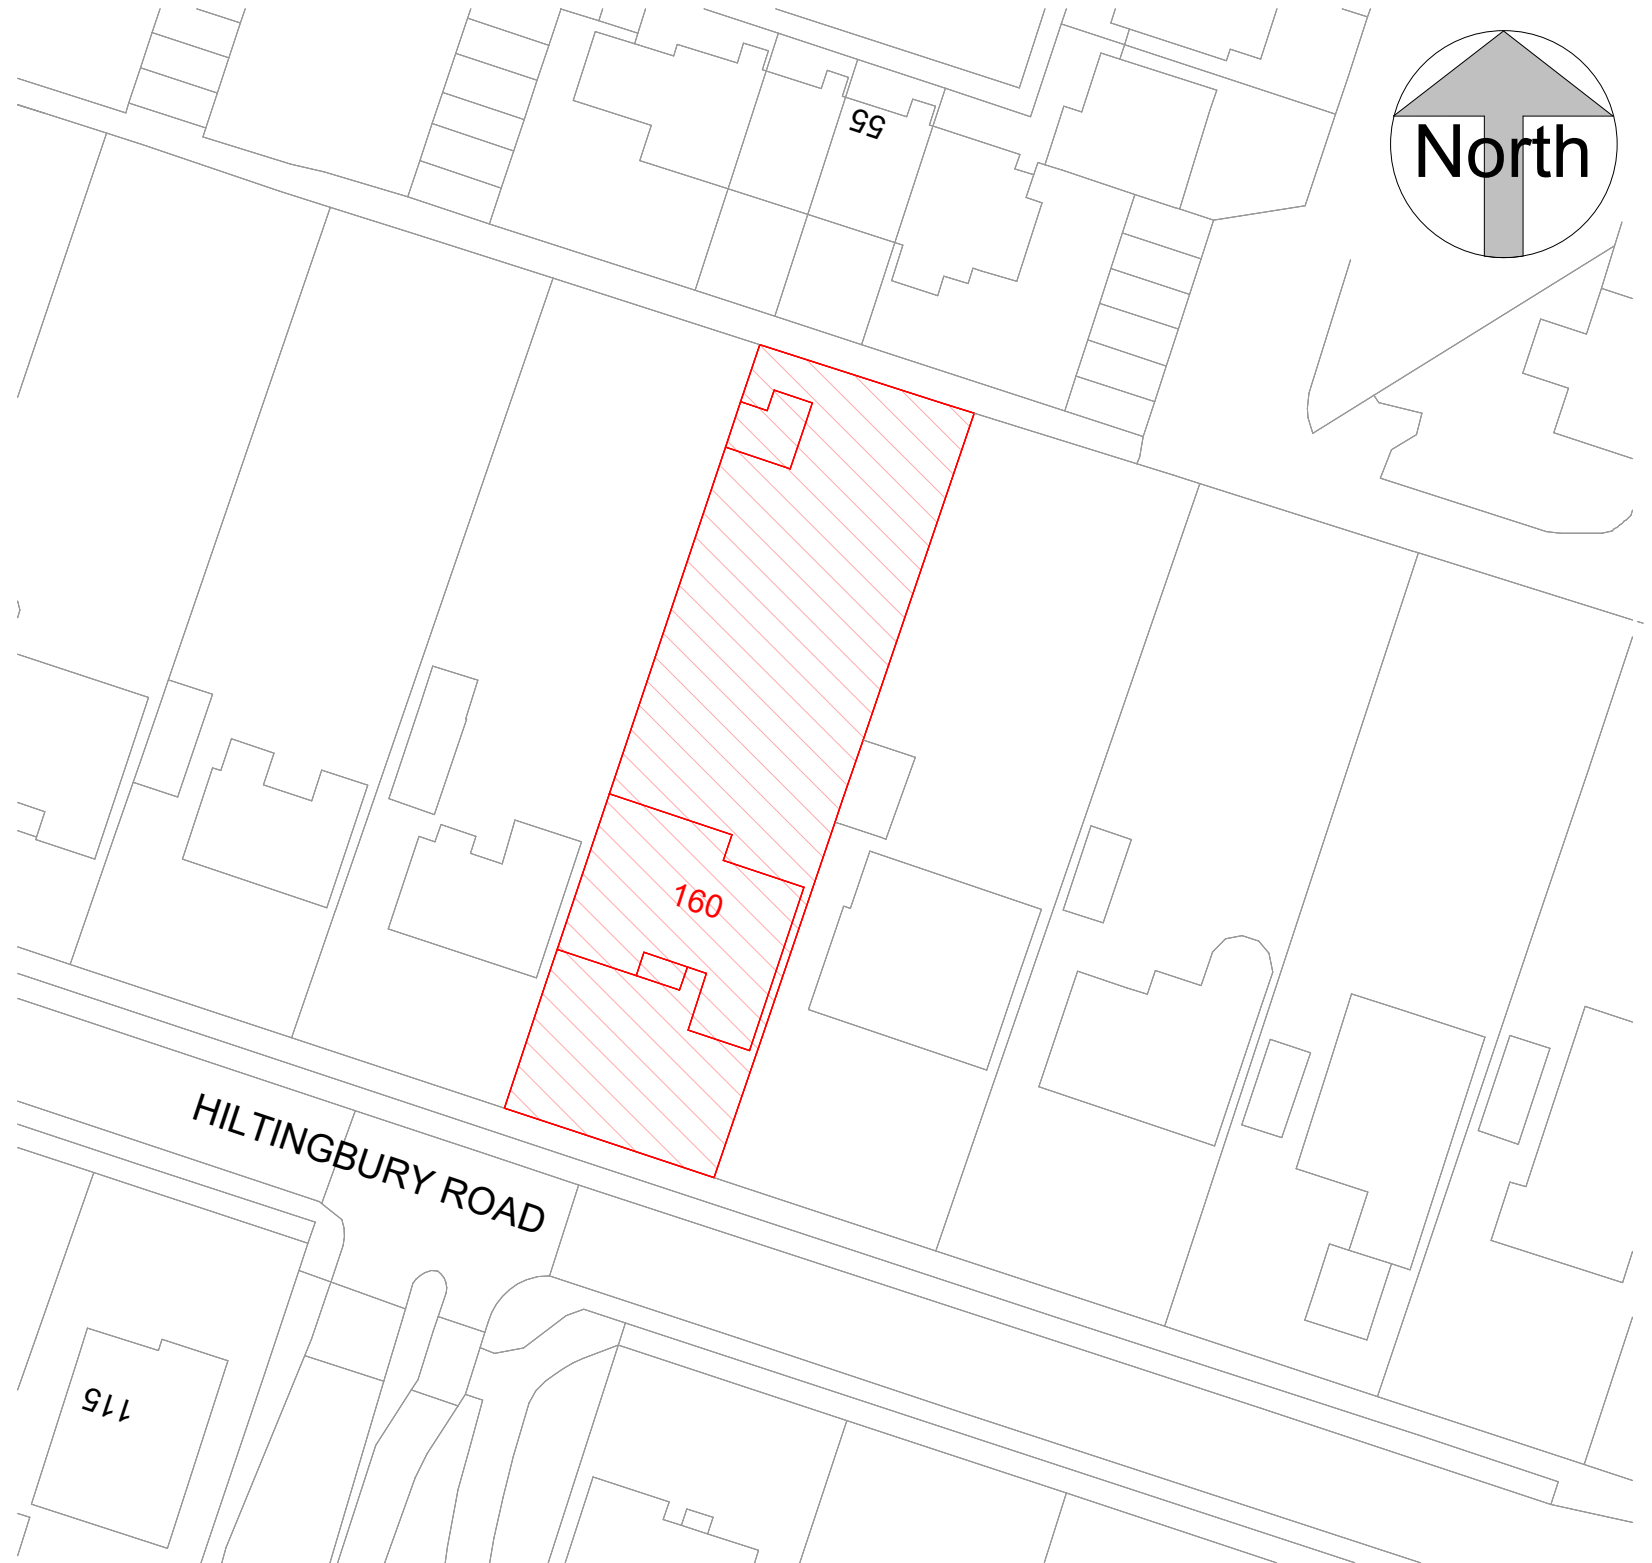


Location Plan  
1:1250

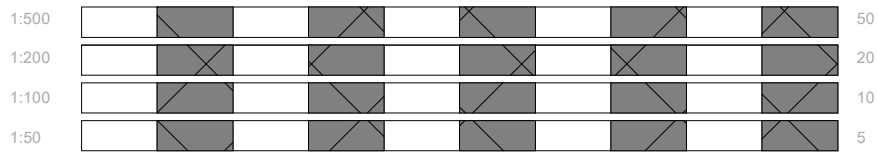

Block Plan  
1:500

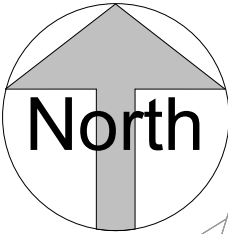

ReQuestAPlan  
Map number: TQRQM22013144002217  
Title: 160 Hiltingbury Road, Chandlers Ford  
Map Produced for: Parkers Design



All measurement to be checked on site prior to any comment  
(C) Copyright of Parkers Design (Southern) Limited. Any reproduction of these drawings will require written authority from the copyright owner.

Parkers Design Limited - The Studio @ 90, PO9 2PR

www.pexd.co.uk - info@pexd.co.uk - 07776 008822

|         |                               |
|---------|-------------------------------|
| PROJECT | 160 Hiltingbury Road SO53 5NS |
| SHEET   | Site Plan                     |

| CLIENT     |            |                |              |
|------------|------------|----------------|--------------|
| MacDonald  |            |                |              |
| Date       | Issue Date | Scale (@ A3)   | As indicated |
| Drawn by   | SW         | DRAWING NUMBER | REV          |
| Checked by | SR         | P 3            |              |