



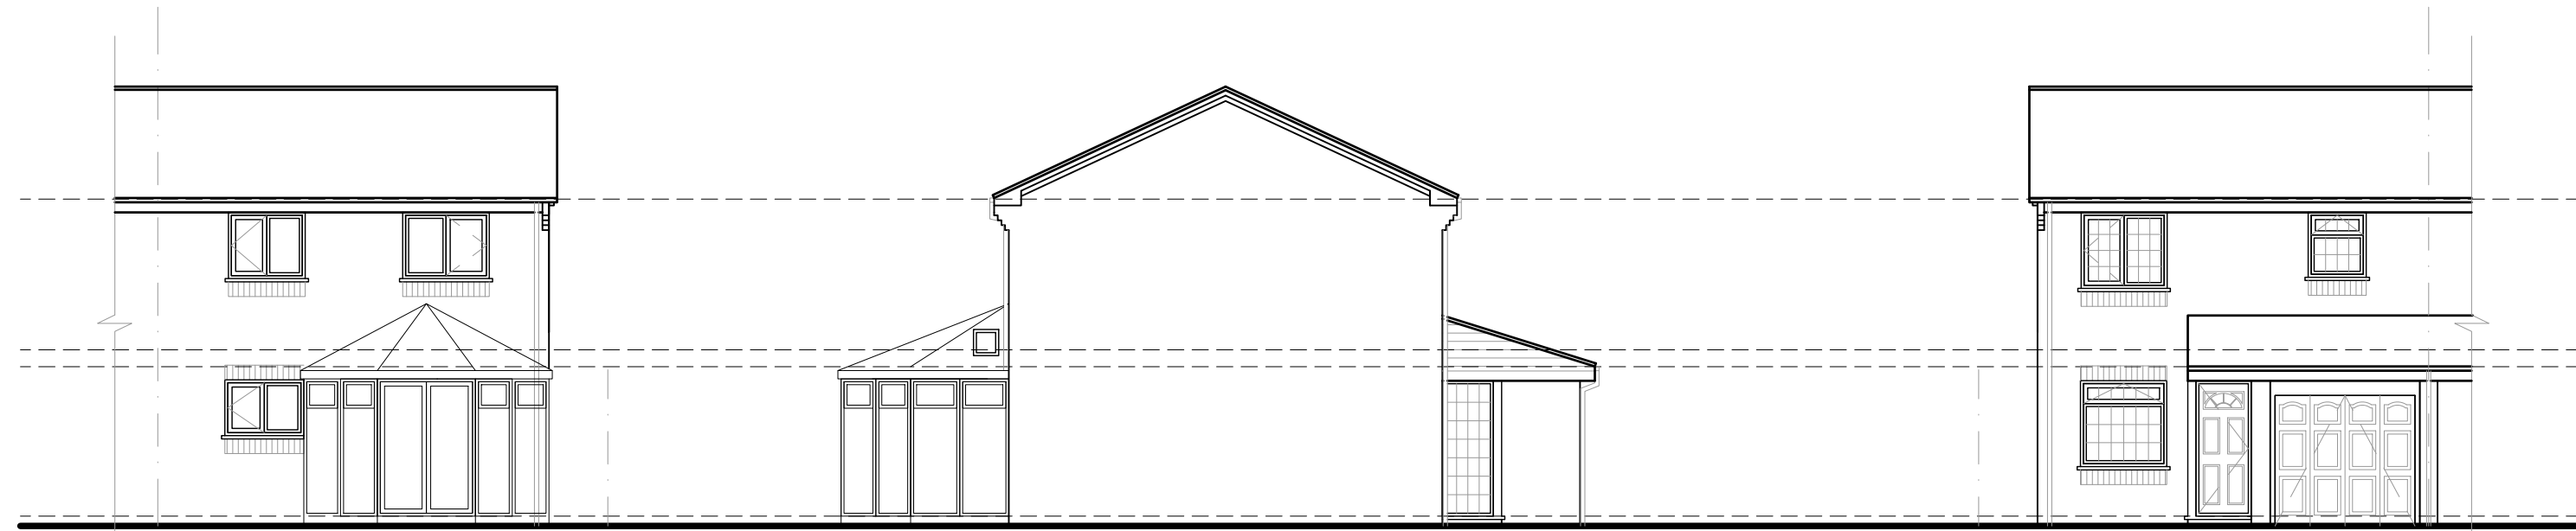


Existing Rear Elevation

Existing Side Elevation


Existing Front Elevation

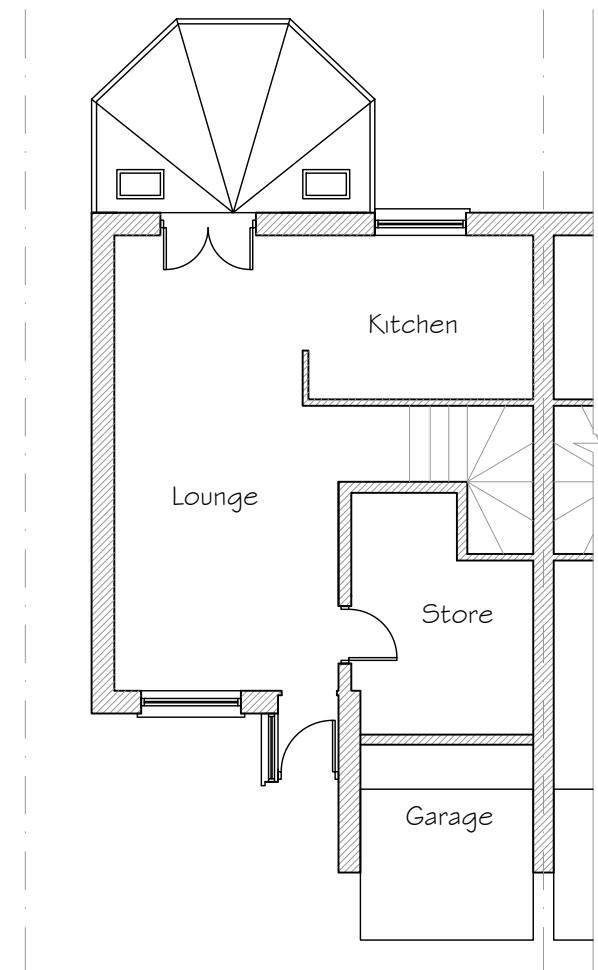

Existing Ground Floor Plan

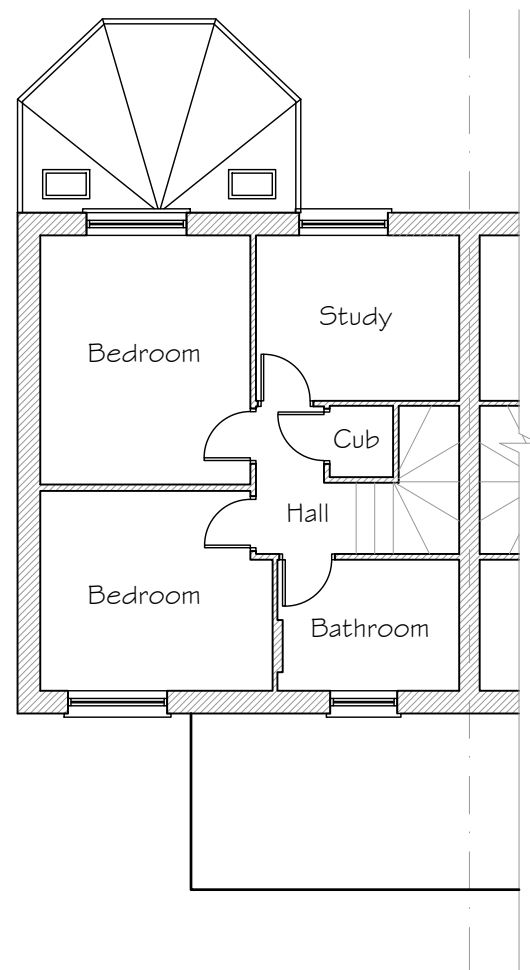


Existing First Floor Plan

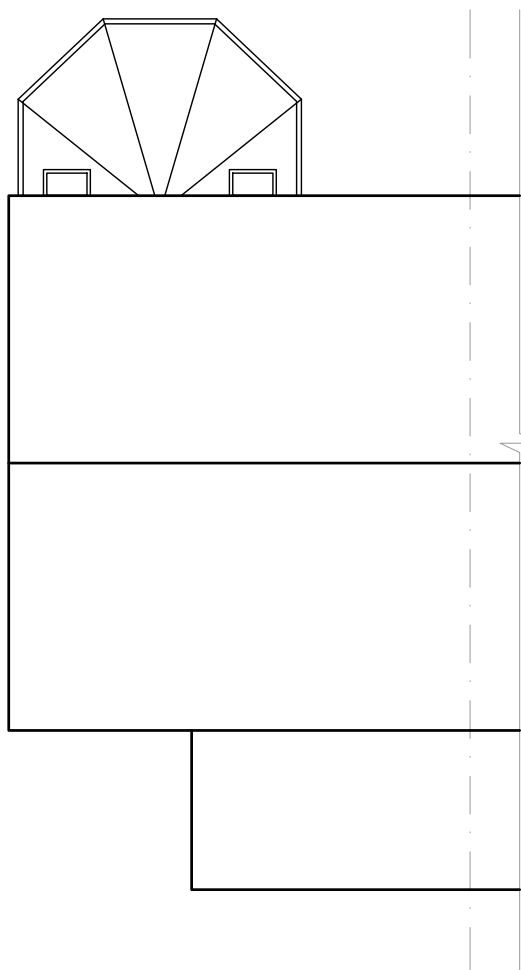

Existing Roof Plan


Existing Elevations and Plans 1:100

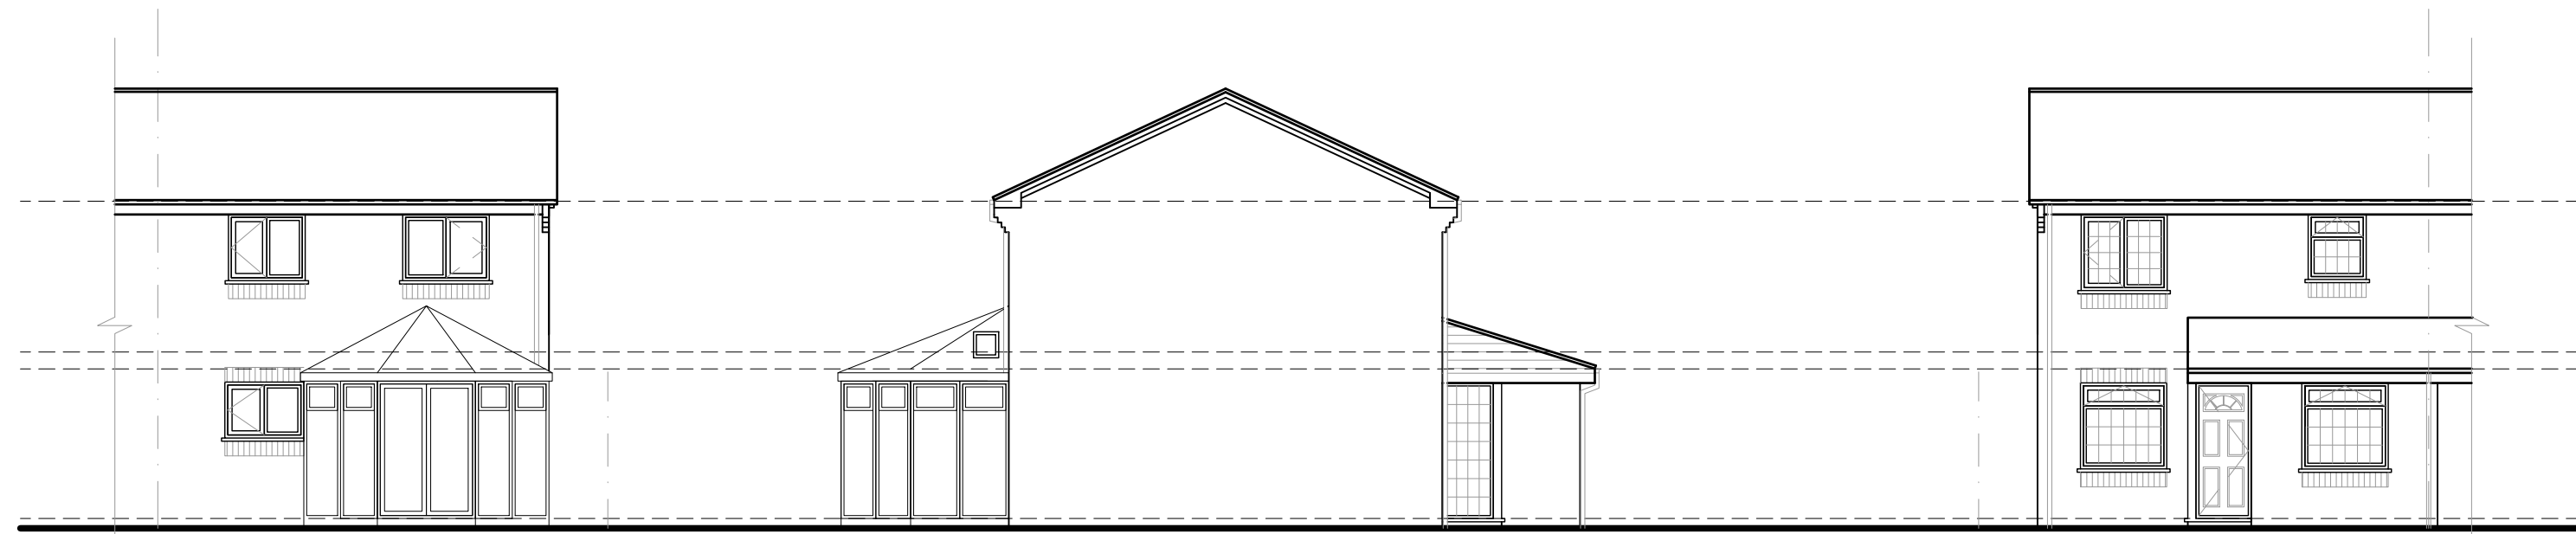


Proposed Rear Elevation

Proposed Side Elevation


Proposed Front Elevation

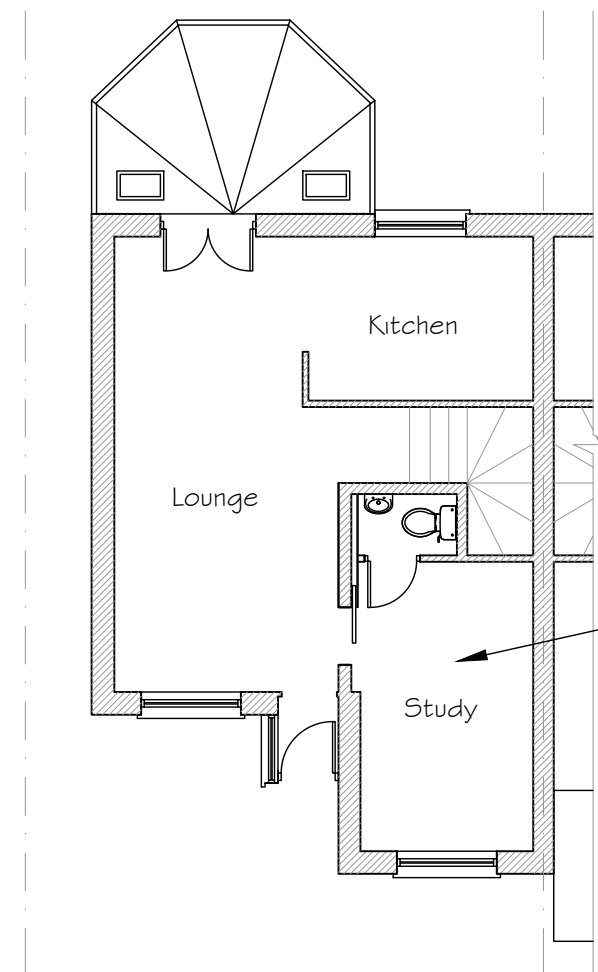

Proposed Ground Floor Plan

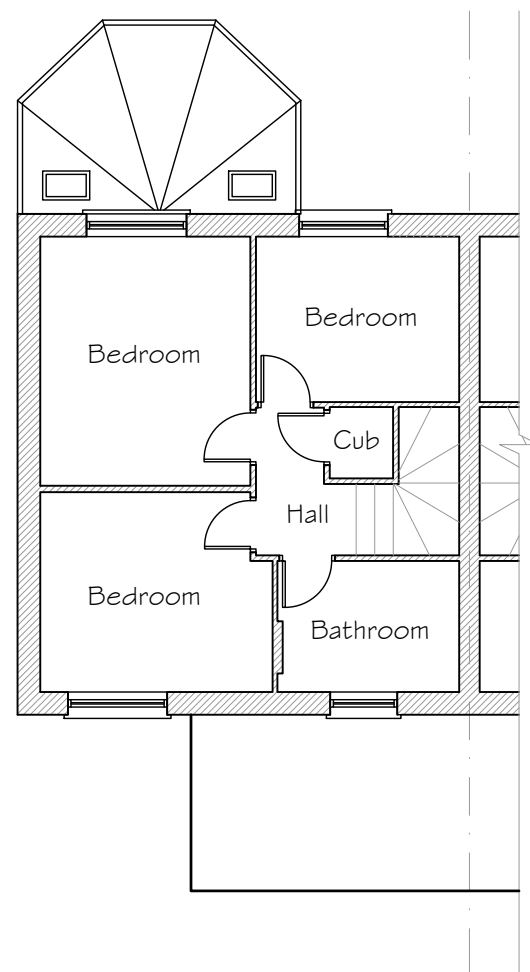


Proposed First Floor Plan

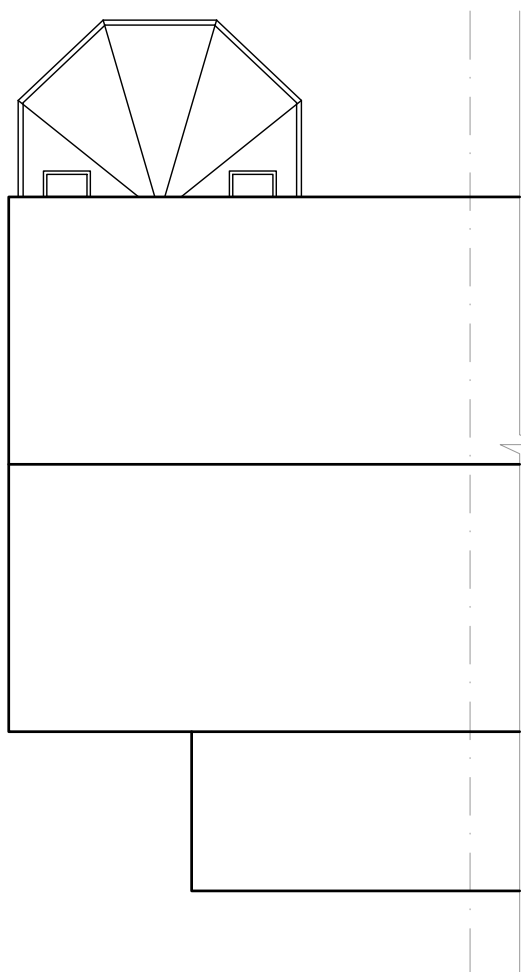

Proposed Roof Plan

Proposed Elevations and Plans 1:100

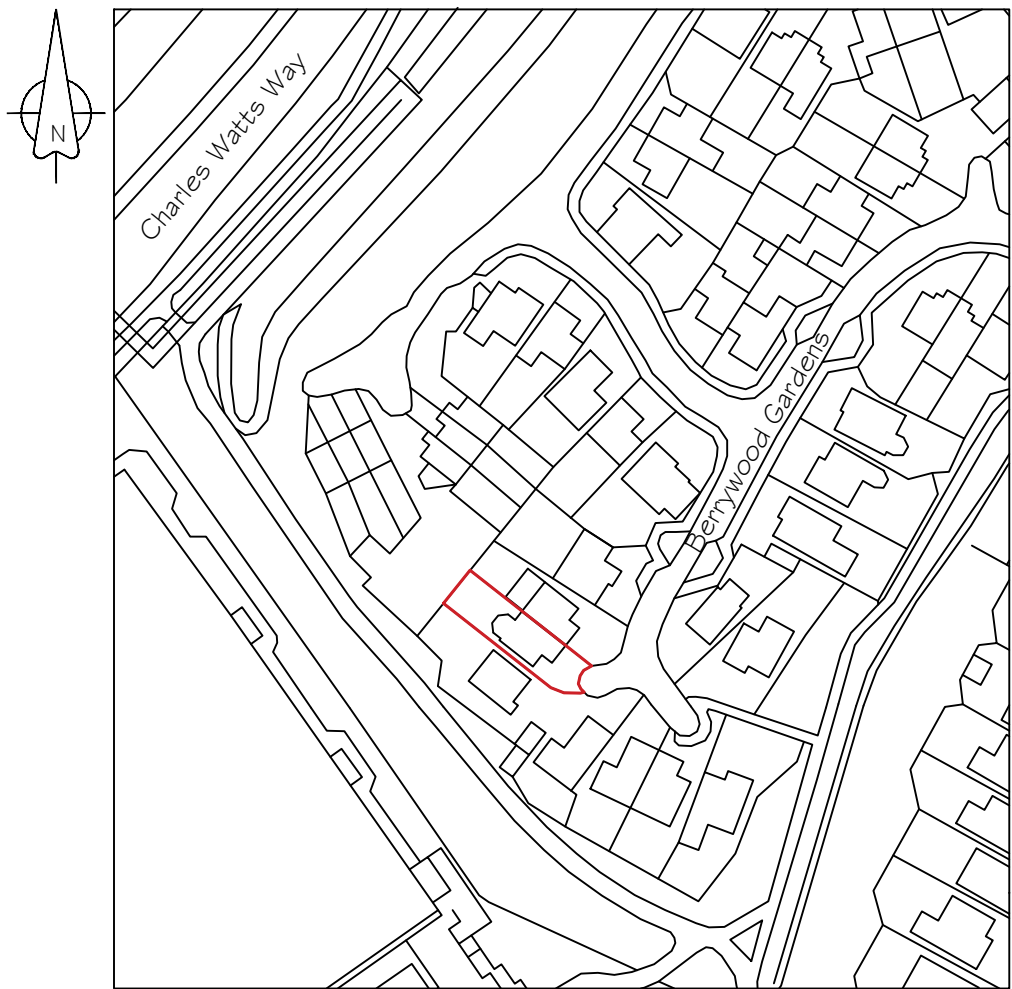

Location Plan 1:1250

©Crown Copyright (2022). All rights reserved.
Licence Number 100046928.


Drawing Notes:

The copyright of this drawing belongs solely with BPS Design Consultants Ltd, it should not be copied or reproduced without their written consent.

Written dimensions to take precedent over scaling the drawing however all dimensions to be checked and verified on site prior to commencing works. The Contractor shall take all responsibility for setting out. Any discrepancies should be clarified prior to proceeding with work.

All workmanship and materials shall comply with BS 8000 Parts 1-15.

Certificate of Lawful
Development Application.

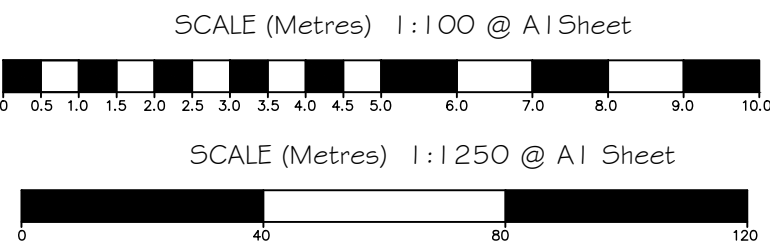

BPS Design Consultants Ltd Architectural Services and Structural Engineers Seafields, Dodwell Lane, Bursledon, Southampton, SO31 1DJ Tel: 023 8040 4017 robert@bpsdesign.co.uk colin@bpsdesign.co.uk Mobile: 07915 604 293 Mobile: 07886 855 697 www.bpsdesign.co.uk			
Project:		29 Berrywood Gardens Hedge End Southampton SO30 4QZ	
Client:		Mr and Mrs Turner	
Dwg Title:		Proposed Garage Conversion	
Dwg No:	PL01	Revision:	-
Date:	Oct 2022	By:	rjn
		Scale:	As Shown
The Copyright of this drawing belongs solely to BPS Design Consultants Ltd. It should not be copied or reproduced without consent from BPS Design Consultants Ltd. Original drawing at A1 size.			