


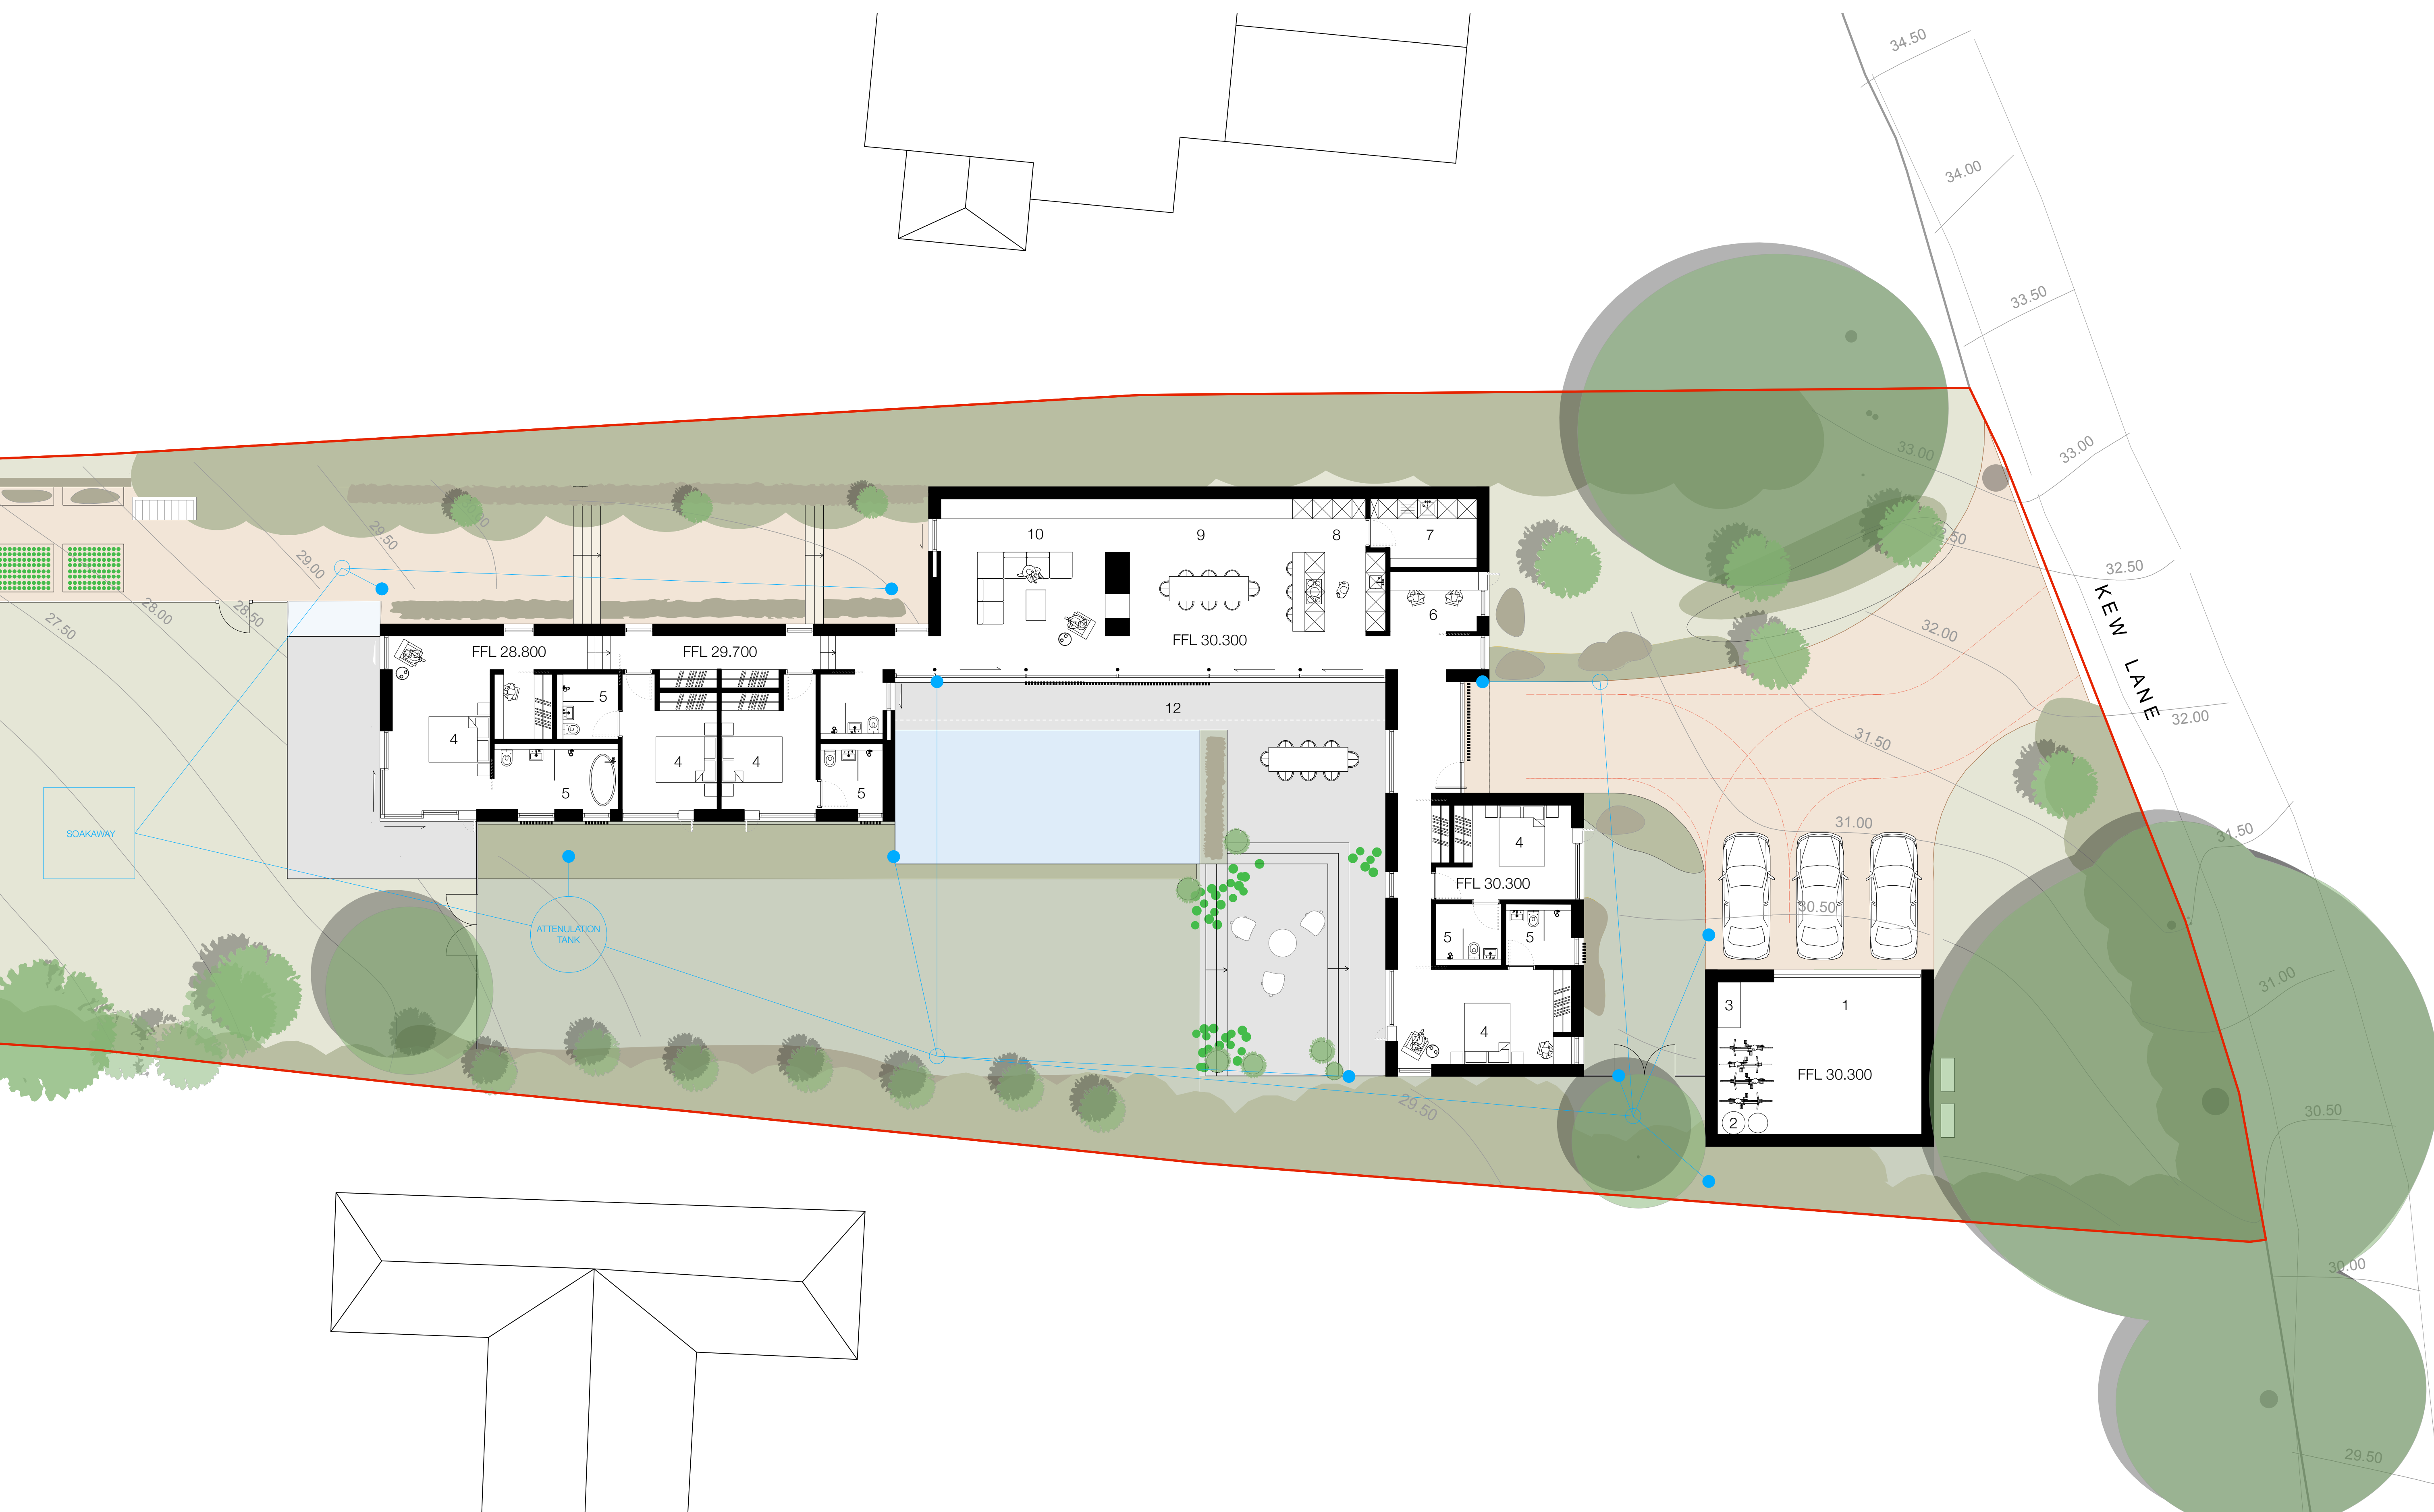

ROOM KEY

- | | | | | | |
|---|-----------------|---|------------|----|-------------------|
| 1 | BOAT/STORE ROOM | 5 | ENSUITE/WC | 9 | DININGROOM |
| 2 | PLANT AREA | 6 | STUDY | 10 | LIVING ROOM |
| 3 | BINS/RECYCLING | 7 | PANTRY | 11 | POOL CHANGING |
| 4 | BEDROOM | 8 | KITCHEN | 12 | COURTYARD/TERRACE |

— PROPOSED SURFACE WATER DRAINAGE
— APPLICATION BOUNDARY

LEVELS ARE GIVEN IN METRES ABOVE ORDNANCE SURVEY DATUM

STATUS: FOR PLANNING
SCALE: 1:100 @A1

DATE: OCTOBER 2022

DRAWING NO: 2205_201_A
TITLE: PROPOSED FLOOR PLAN

PROJECT: YOUNGMAN HOUSE, KEW LANE, BURSELDON