
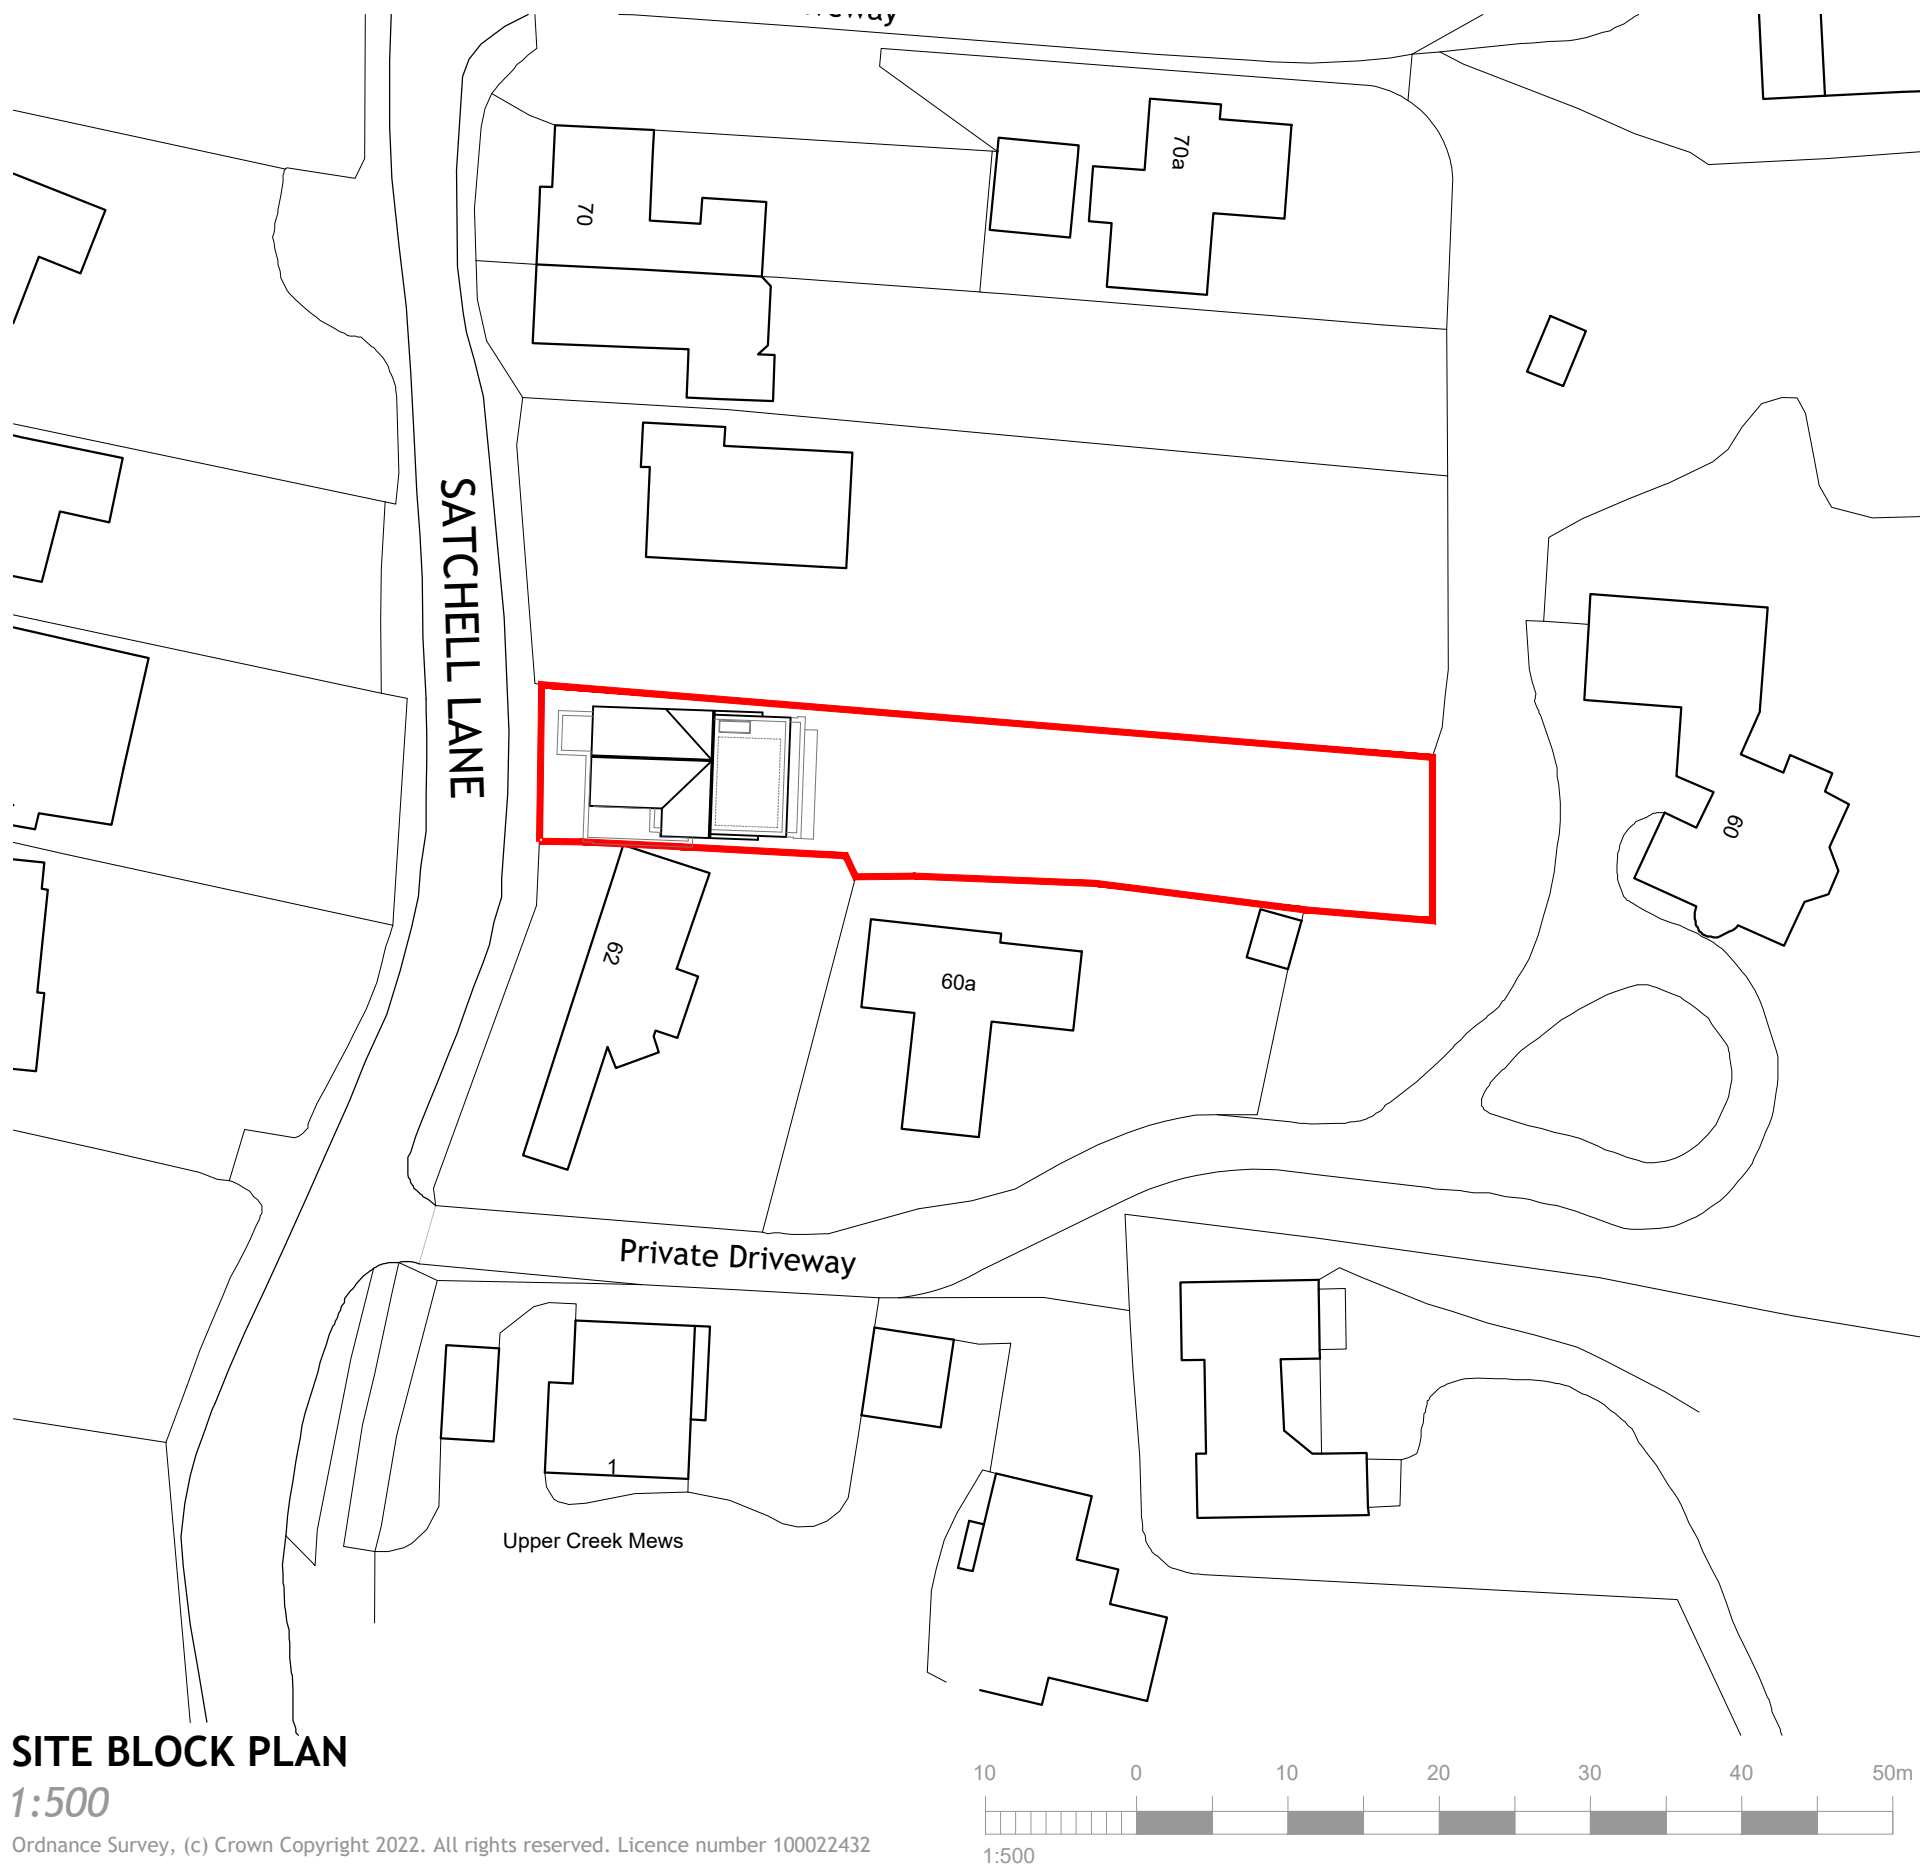


64 Satchell Lane, Hamble.
PROPOSED

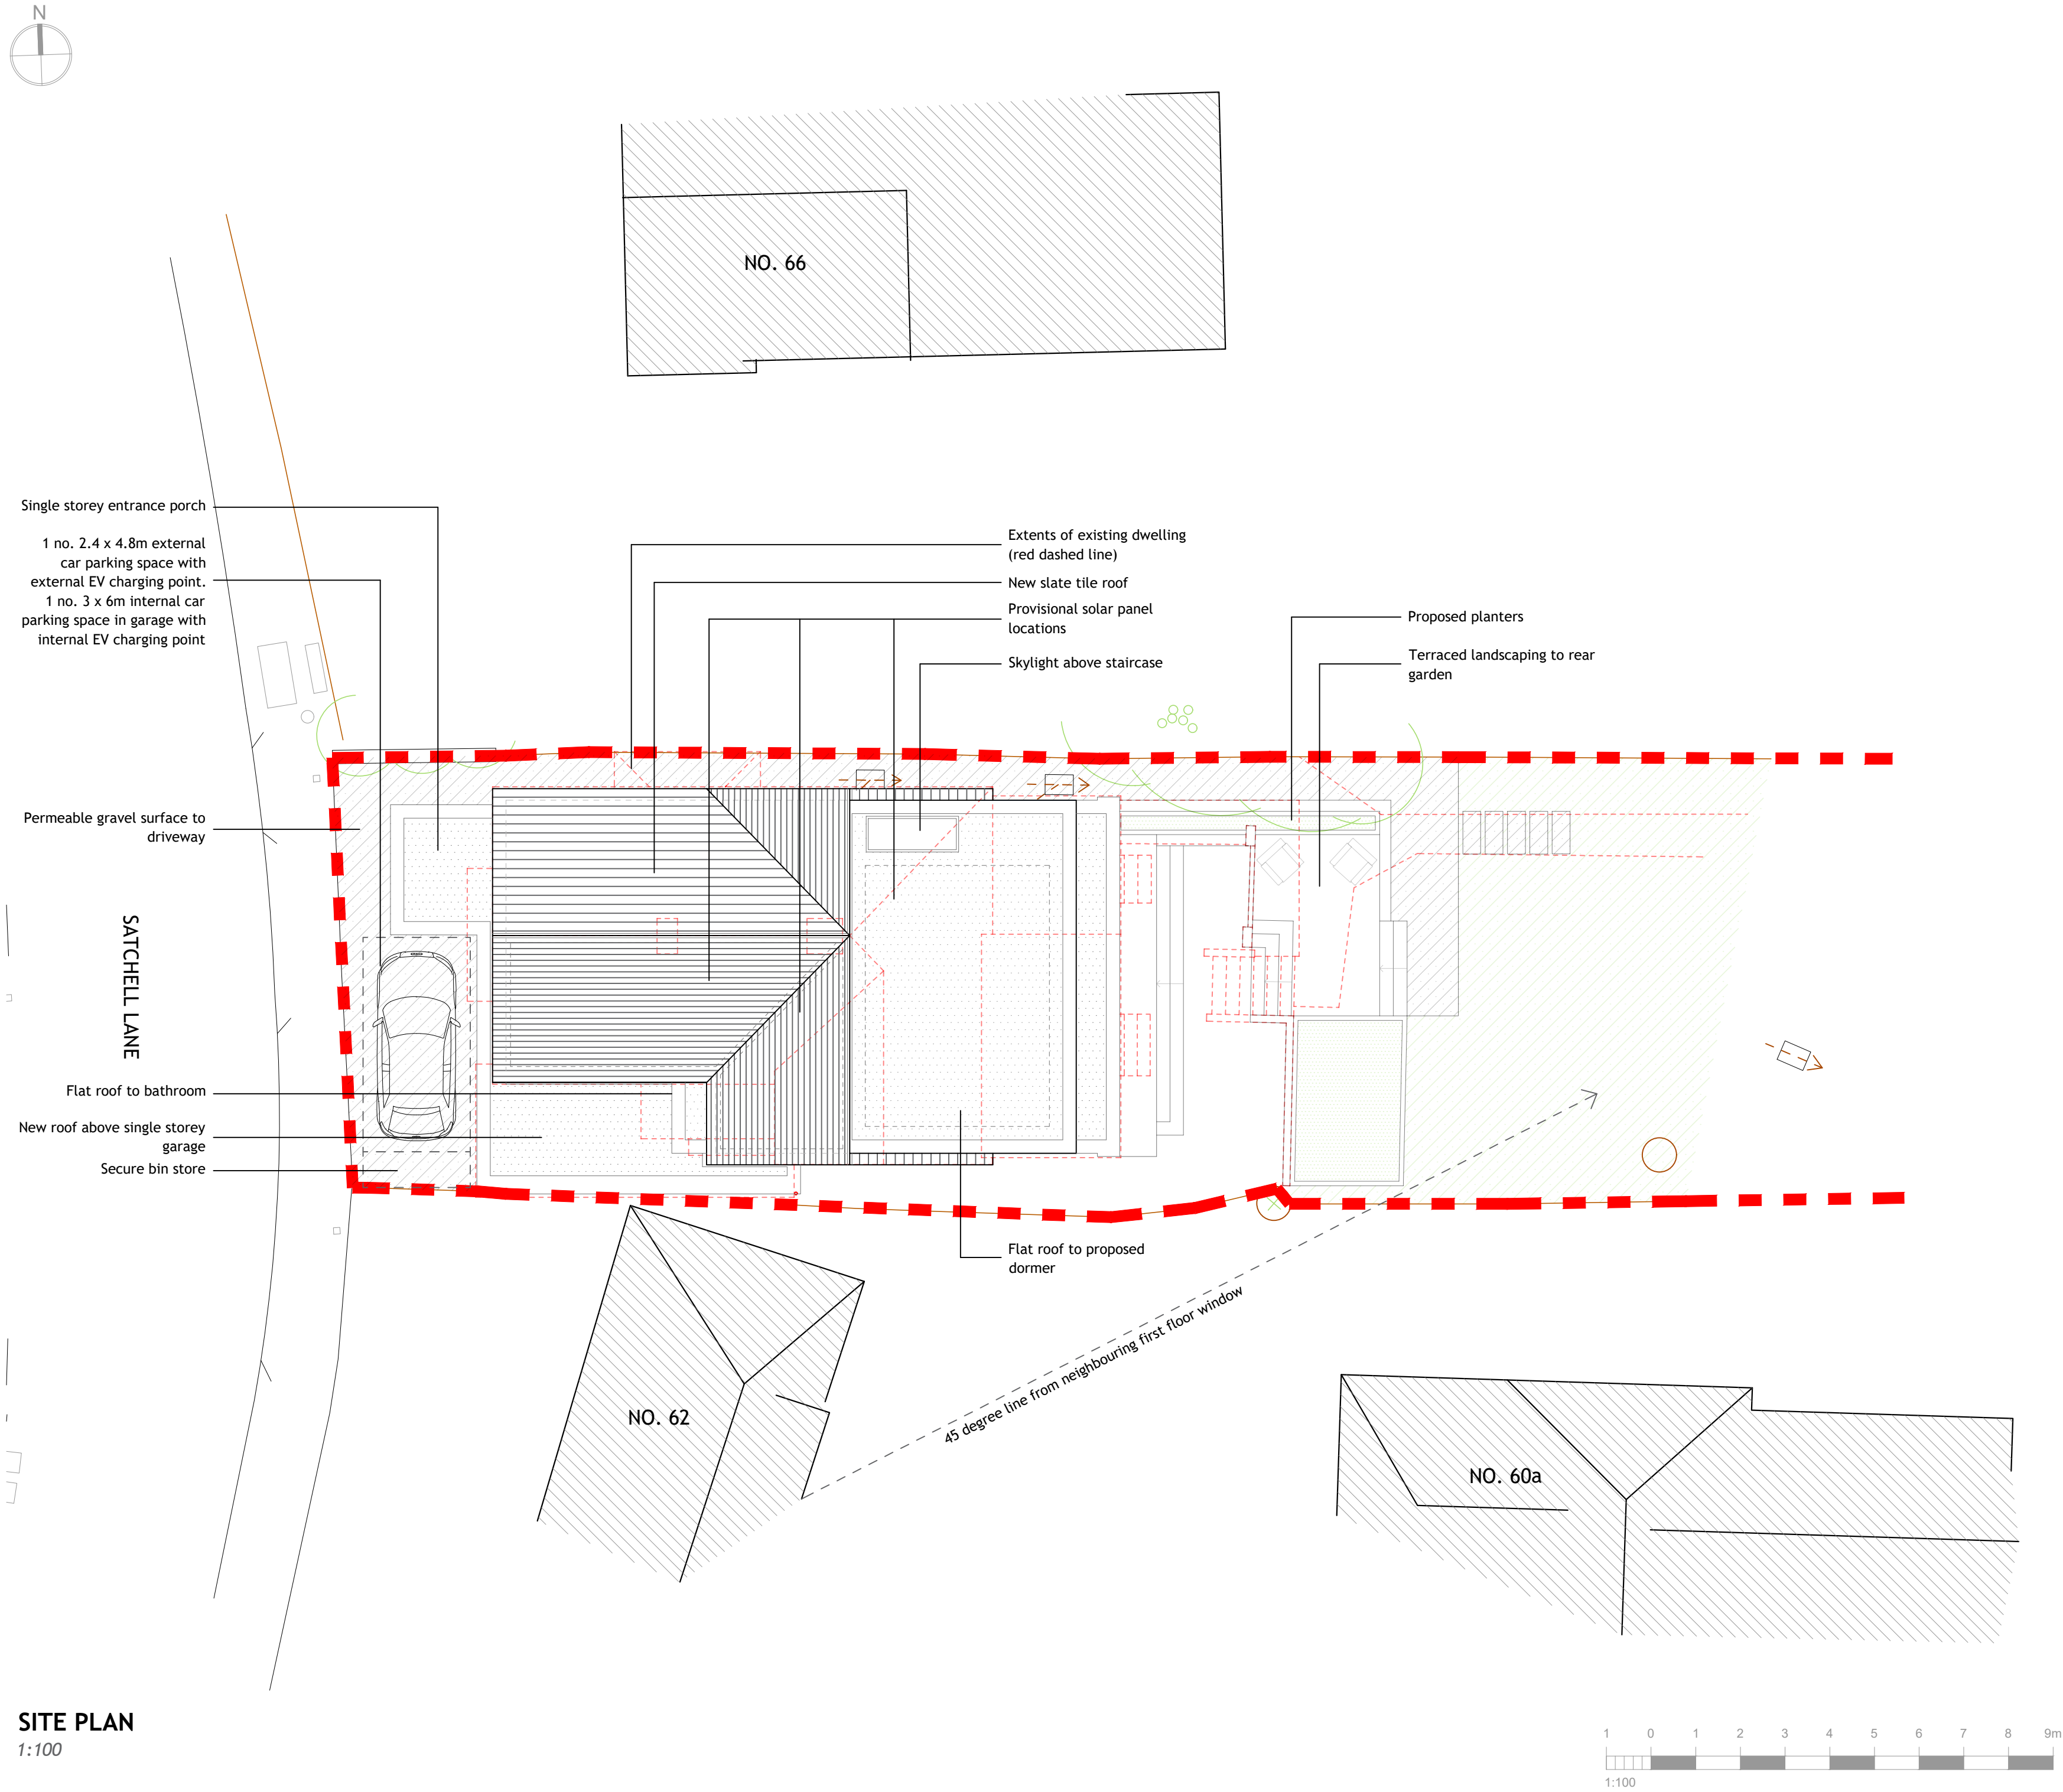

NOTES:

Dimensions to be checked on site before commencing work. Any discrepancies shall be reported to the architect immediately.

Do not scale from these drawings except for planning purposes.

Use figured dimensions only.

Where applicable this drawing is to be read in conjunction with other consultants' drawings.

All drawings to be read in conjunction with specification and all other drawings including structural engineer and mechanical and electrical drawings / specification

B	27/10/22	Planning Issue	DM
A	20/10/22	Draft Planning Issue	DM
REV	DATE	AMENDMENT	DRAWN

hd
architects

Helyer Davies Architects Ltd
1 The Old Flour Mill,
Emsworth, PO10 7BT
01243 370 715

www.hdarchitects.co.uk mail@hdarchitects.co.uk

PROJECT
64 Satchell Lane
Hamble
Southampton
SO31 4HL

DRAWING
Proposed Site Plans

SCALE
as noted @ A1

DATE	September 2022	DRAWN	DM
DRAWING NUMBER	22084-03	REVISION	B