



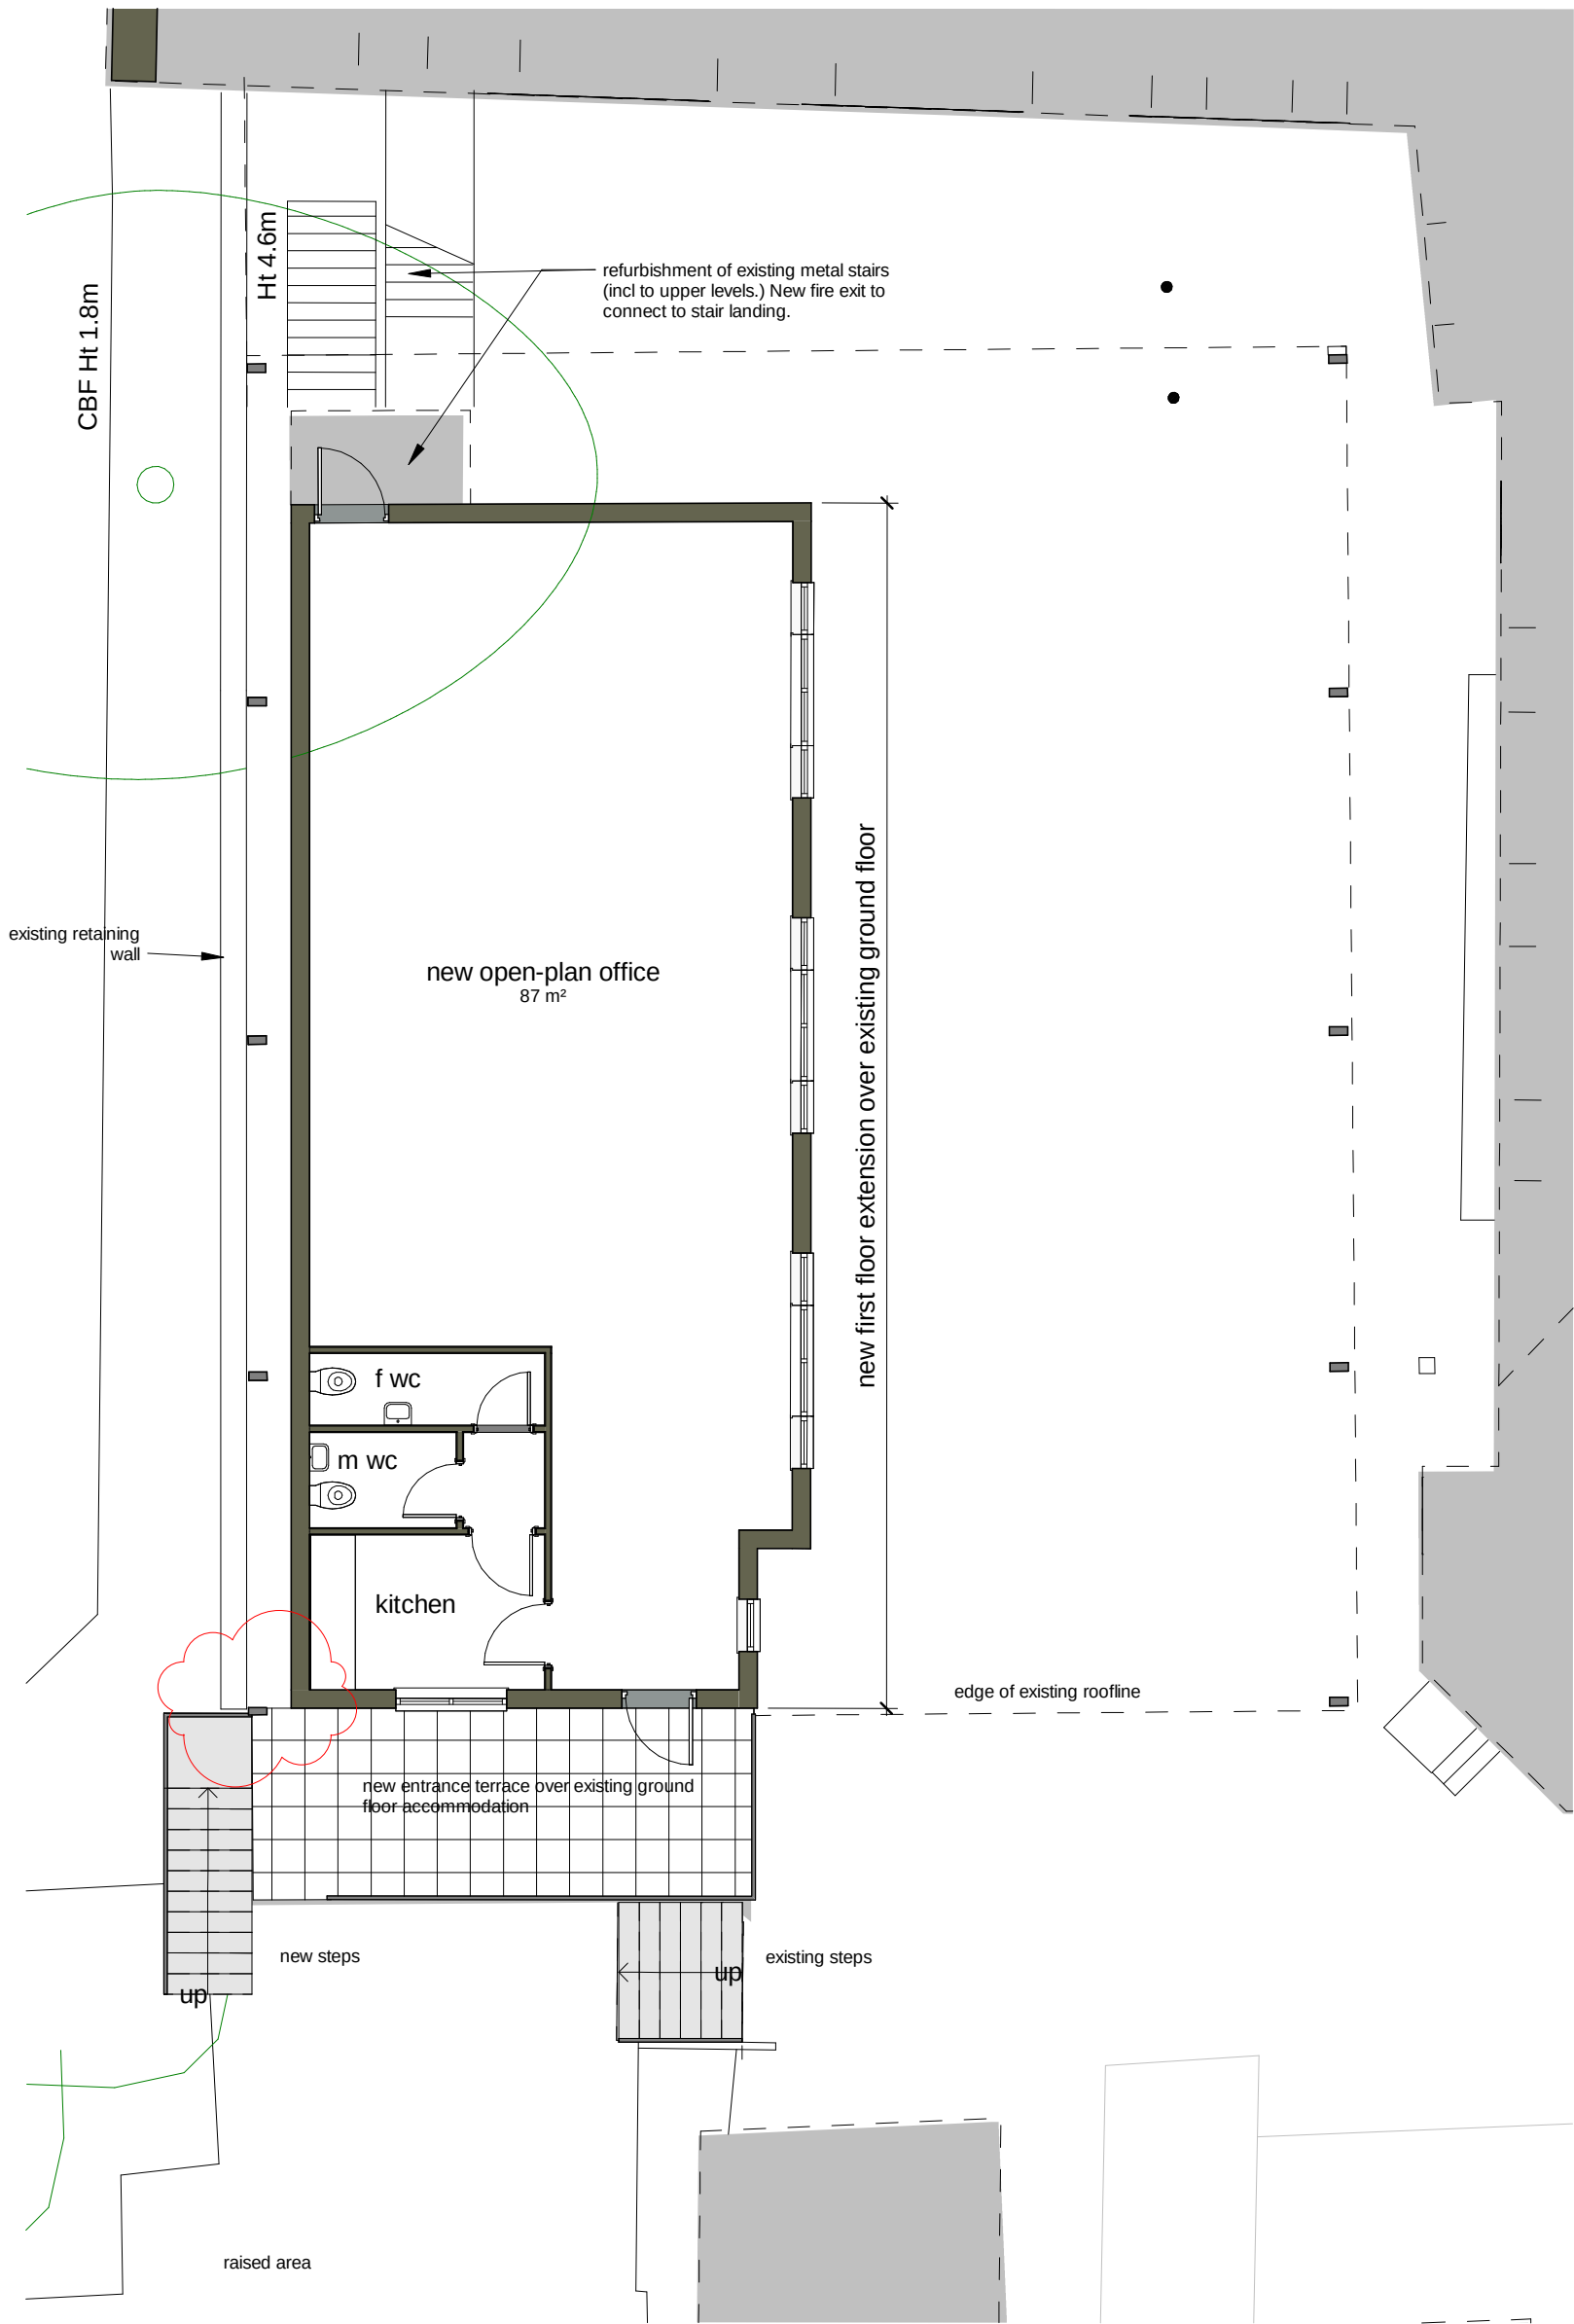

1 first floor plan
1 : 100

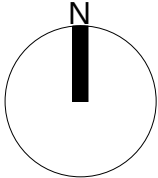

A GJ wall/frame relationship clarified 27.10.22

PLANNING

 studio four
architects ltd

Tollgate Estates, Stanbridge Earls, Romsey SO51 0HE
t: 01794 511255
romsey@s4architects.co.uk
www.studiofourarchitects.com

client
Botley Mills

project
**Additional office and canopy
refurbishment**

title
First Floor Plan

scale	paper	drawn	checked
1 : 100	A3	PU	GJ
date	job no.	dwg. no.	rev. no.
Sept 2022	42013	114	A

file
J:\420\42013 - Botley Mills, Southampton - Additional Office Accommodation\drawings\13 Revit\Botley Mills -
shed alterations 220523 - CURRENT.rvt