




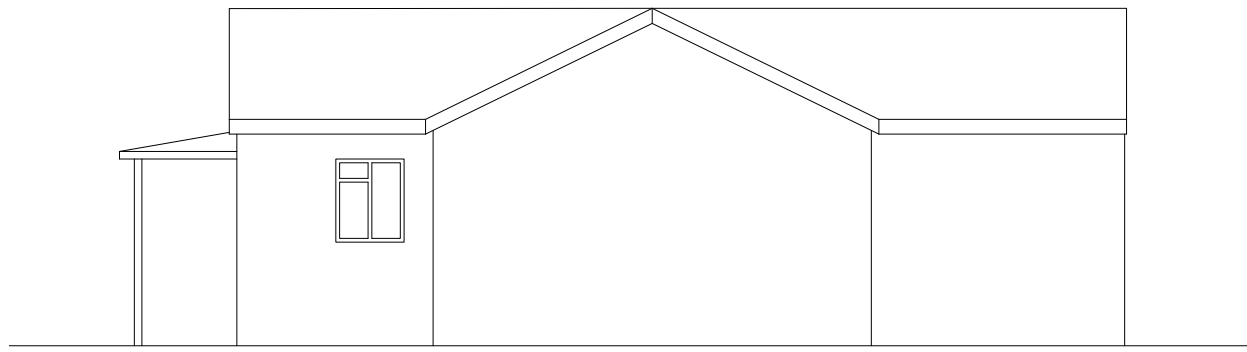


BUILDING 1 - NORTH ELEVATION

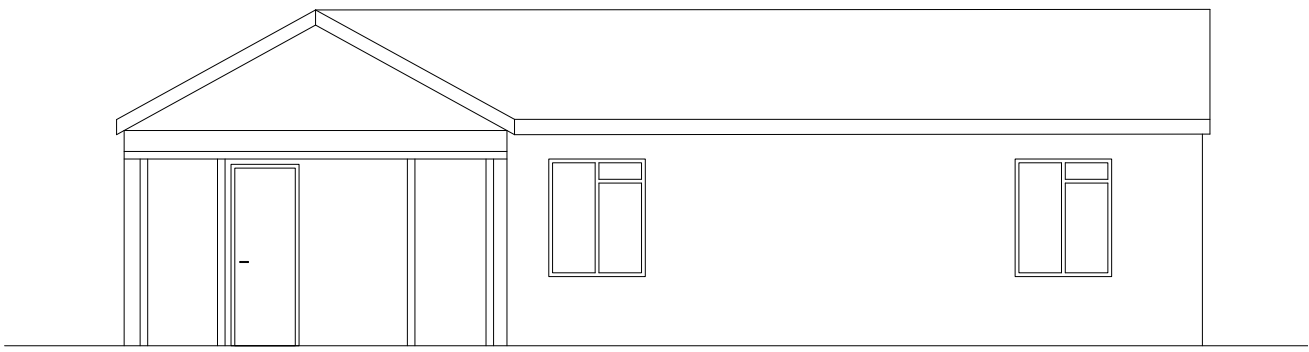


BUILDING 1 - EAST ELEVATION

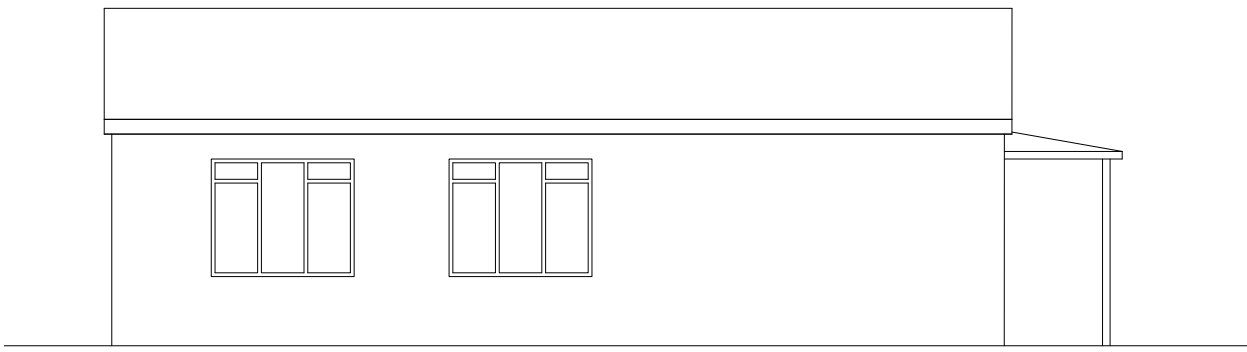


BUILDING 1 - SOUTH ELEVATION

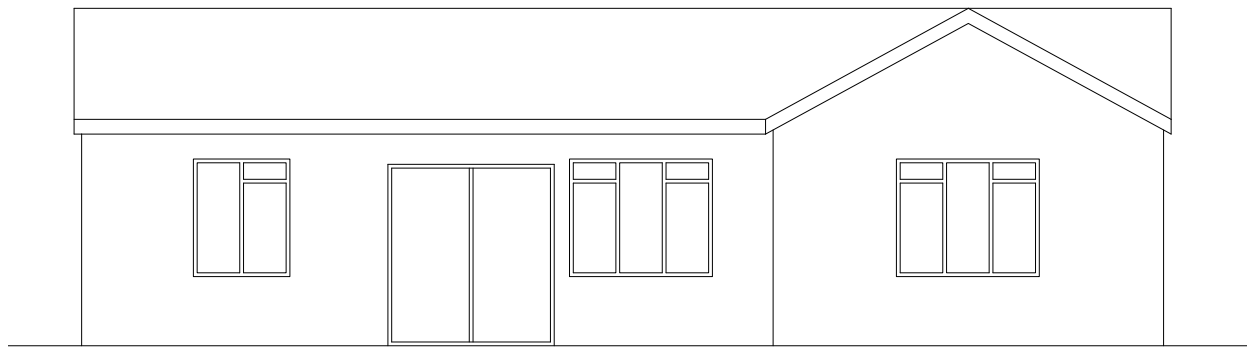


BUILDING 1 - WEST ELEVATION

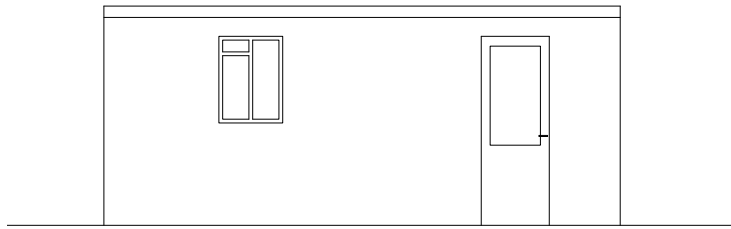


BUILDING 2 - NORTH ELEVATION

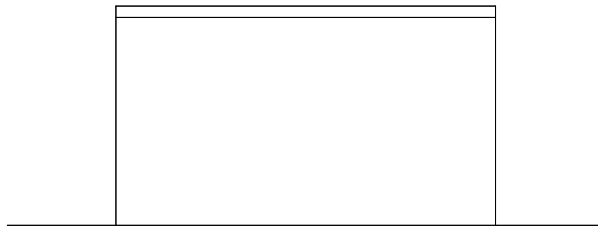


BUILDING 2 - EAST ELEVATION

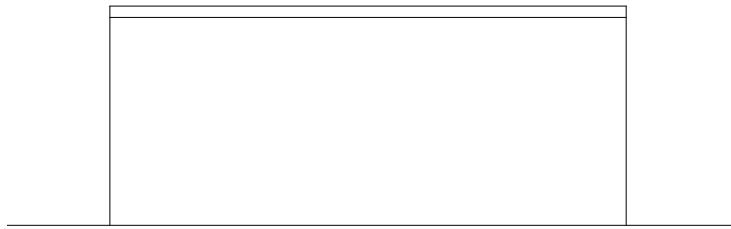


BUILDING 2 - SOUTH ELEVATION

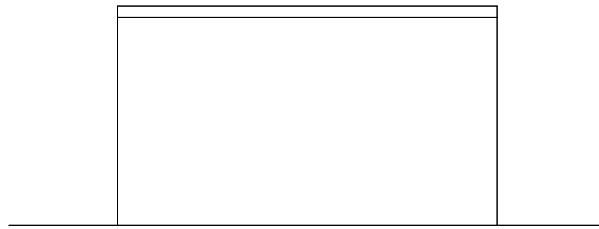


BUILDING 2 - WEST ELEVATION

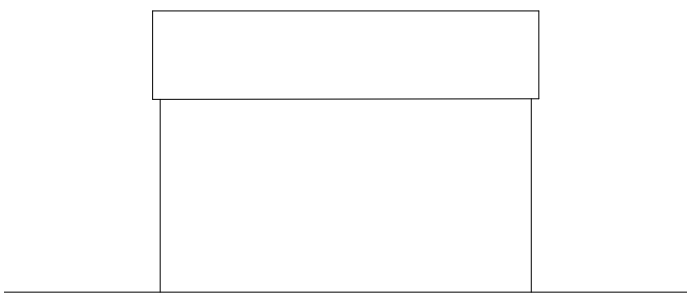


BUILDING 3 - NORTH ELEVATION

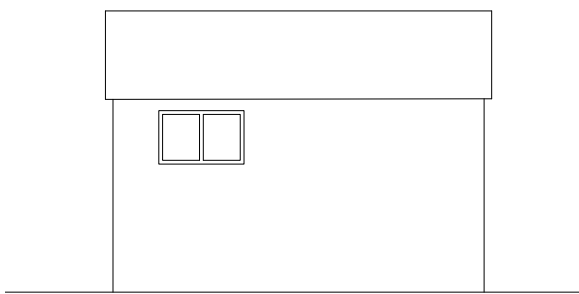


BUILDING 3 - SOUTH ELEVATION

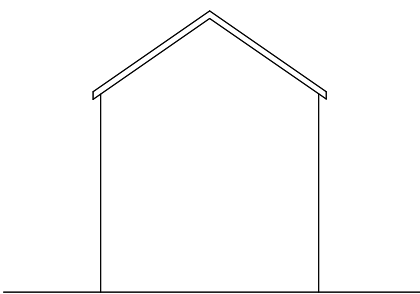


BUILDING 3 - WEST ELEVATION

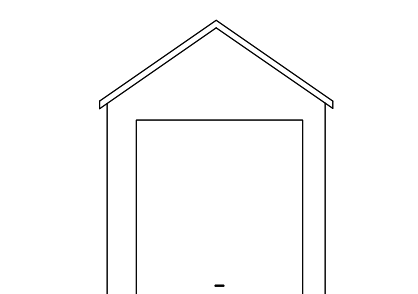


BUILDING 3 - EAST ELEVATION

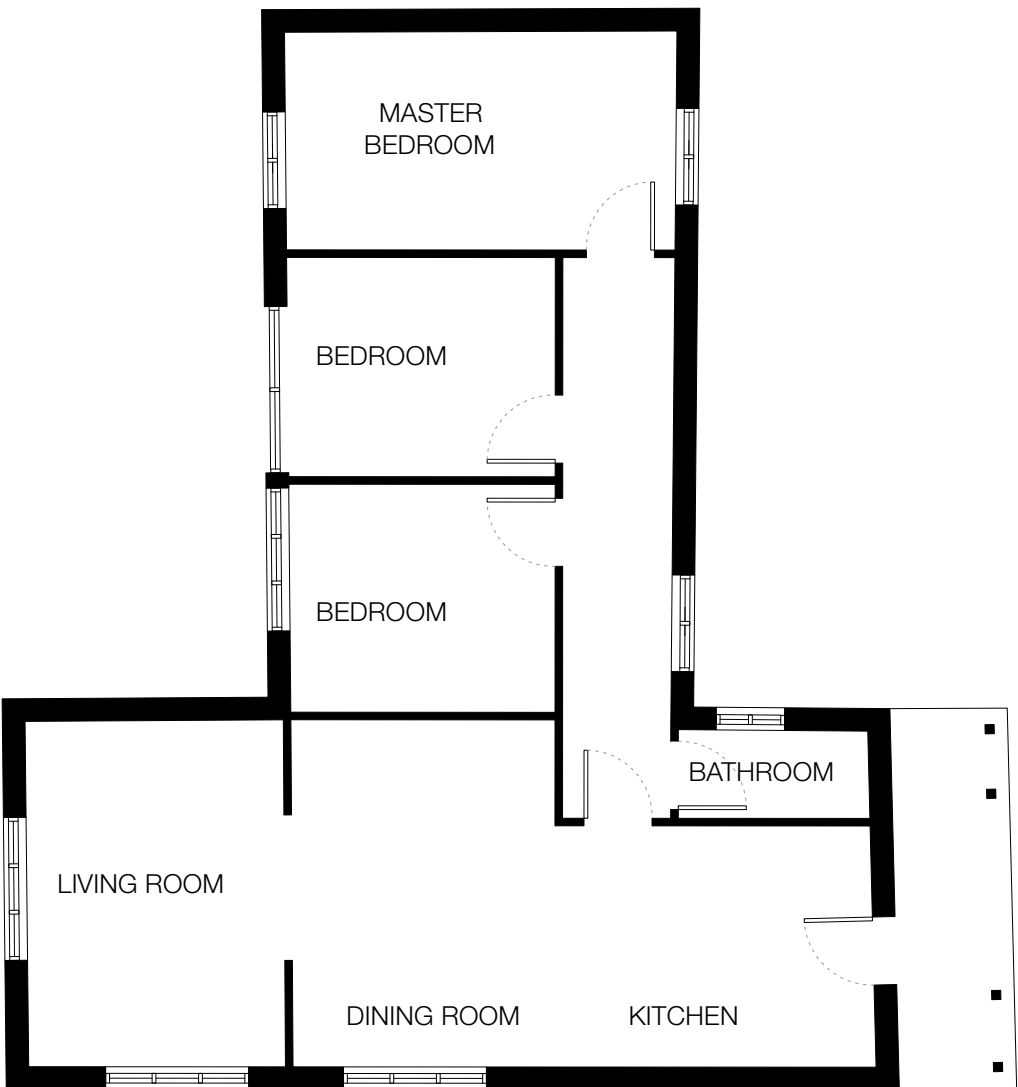


BUILDING 1 GROUND FLOOR PLAN

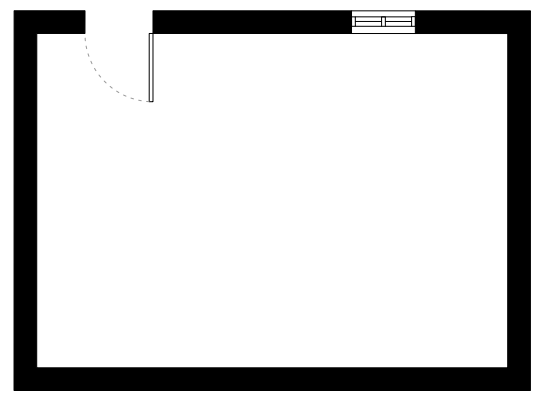

BUILDING 2 GROUND FLOOR PLAN

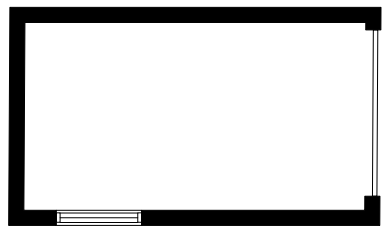

BUILDING 3 GROUND FLOOR PLAN

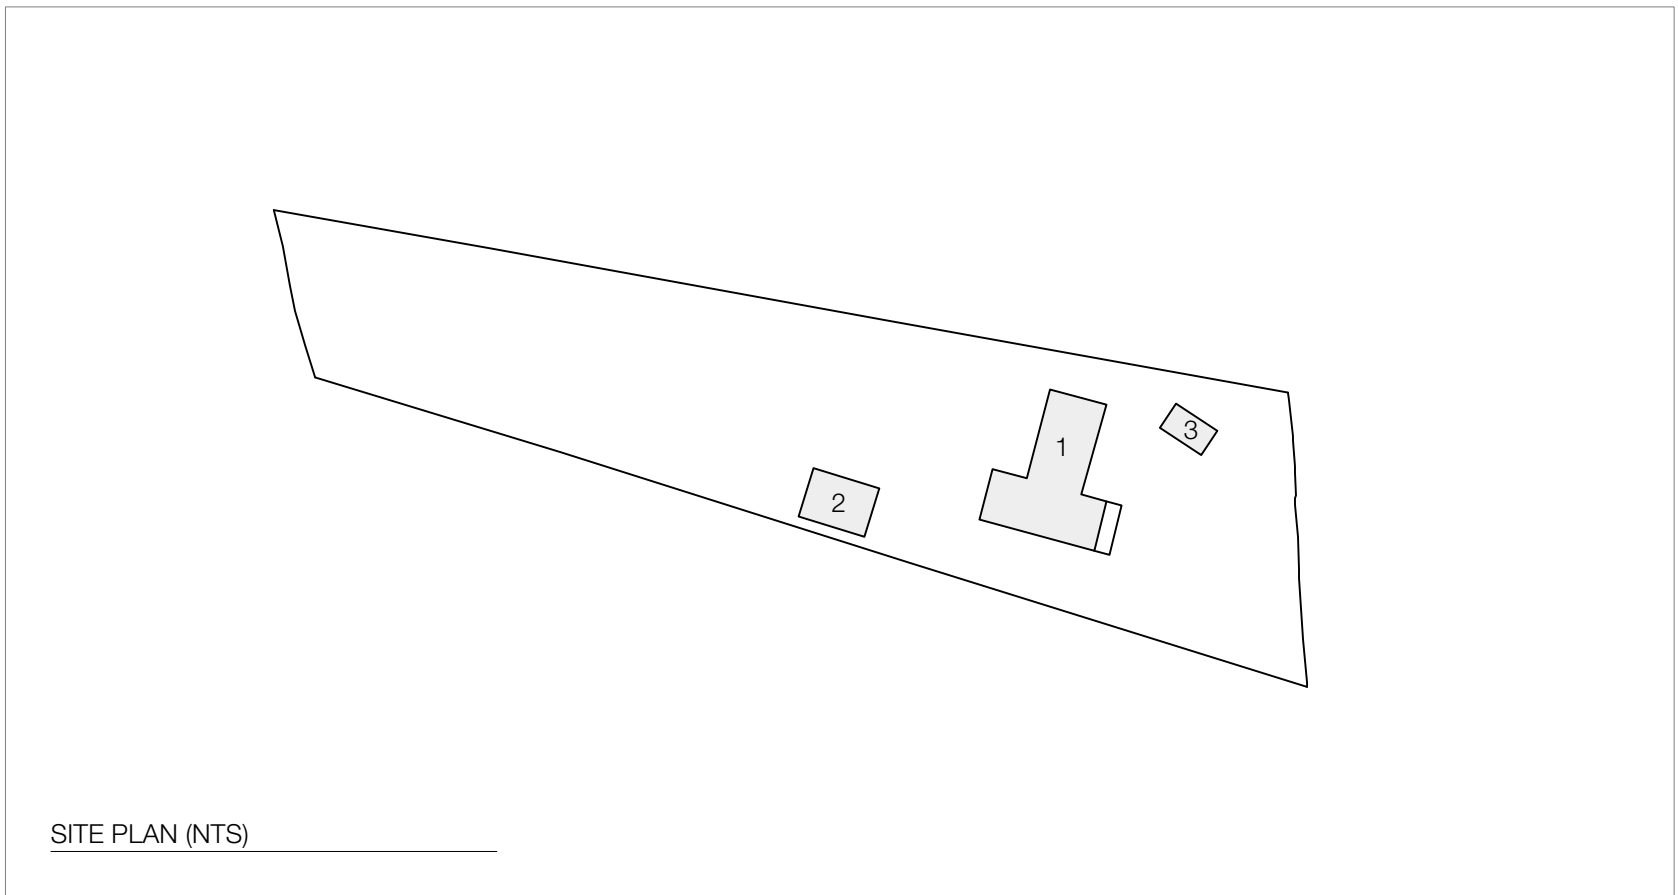

SITE PLAN (NTS)

STATUS: FOR PLANNING
SCALE: 1:100 @A1

DATE: OCTOBER 2022

DRAWING NO: 2205_400_A
TITLE: EXISTING ELEVATIONS

PROJECT: YOUNGMAN HOUSE, KEW LANE, BURSELDON