


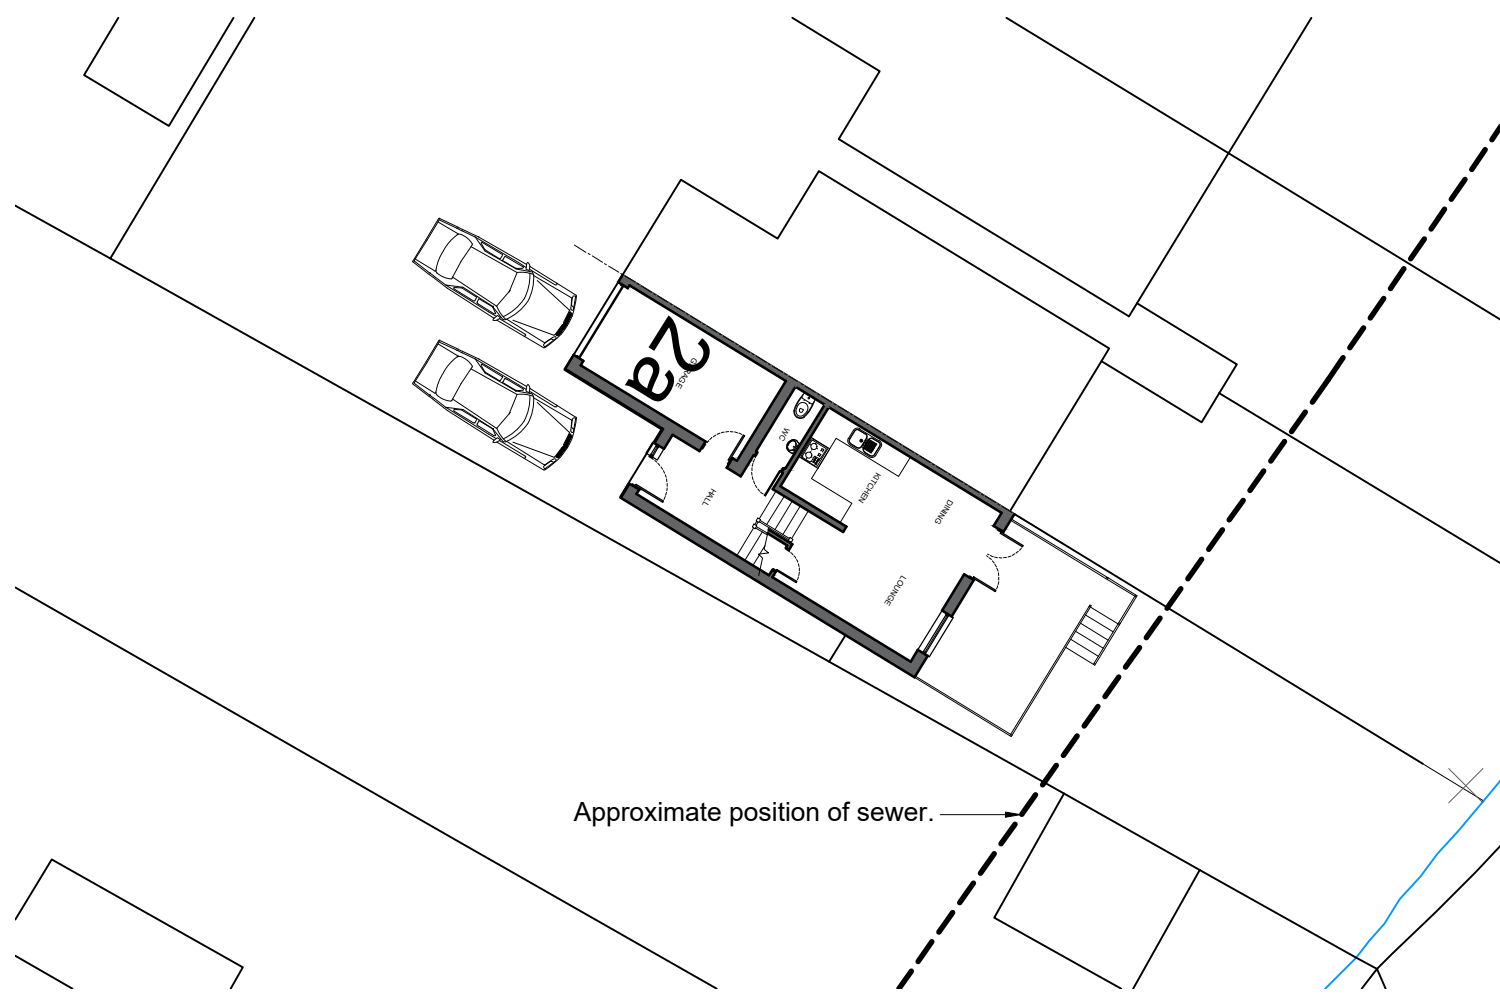


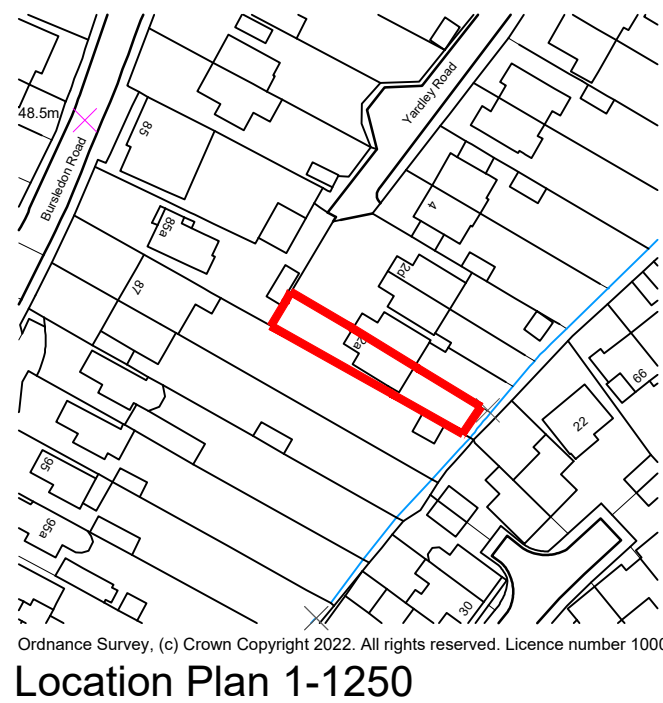


Existing Site Plan 1-200

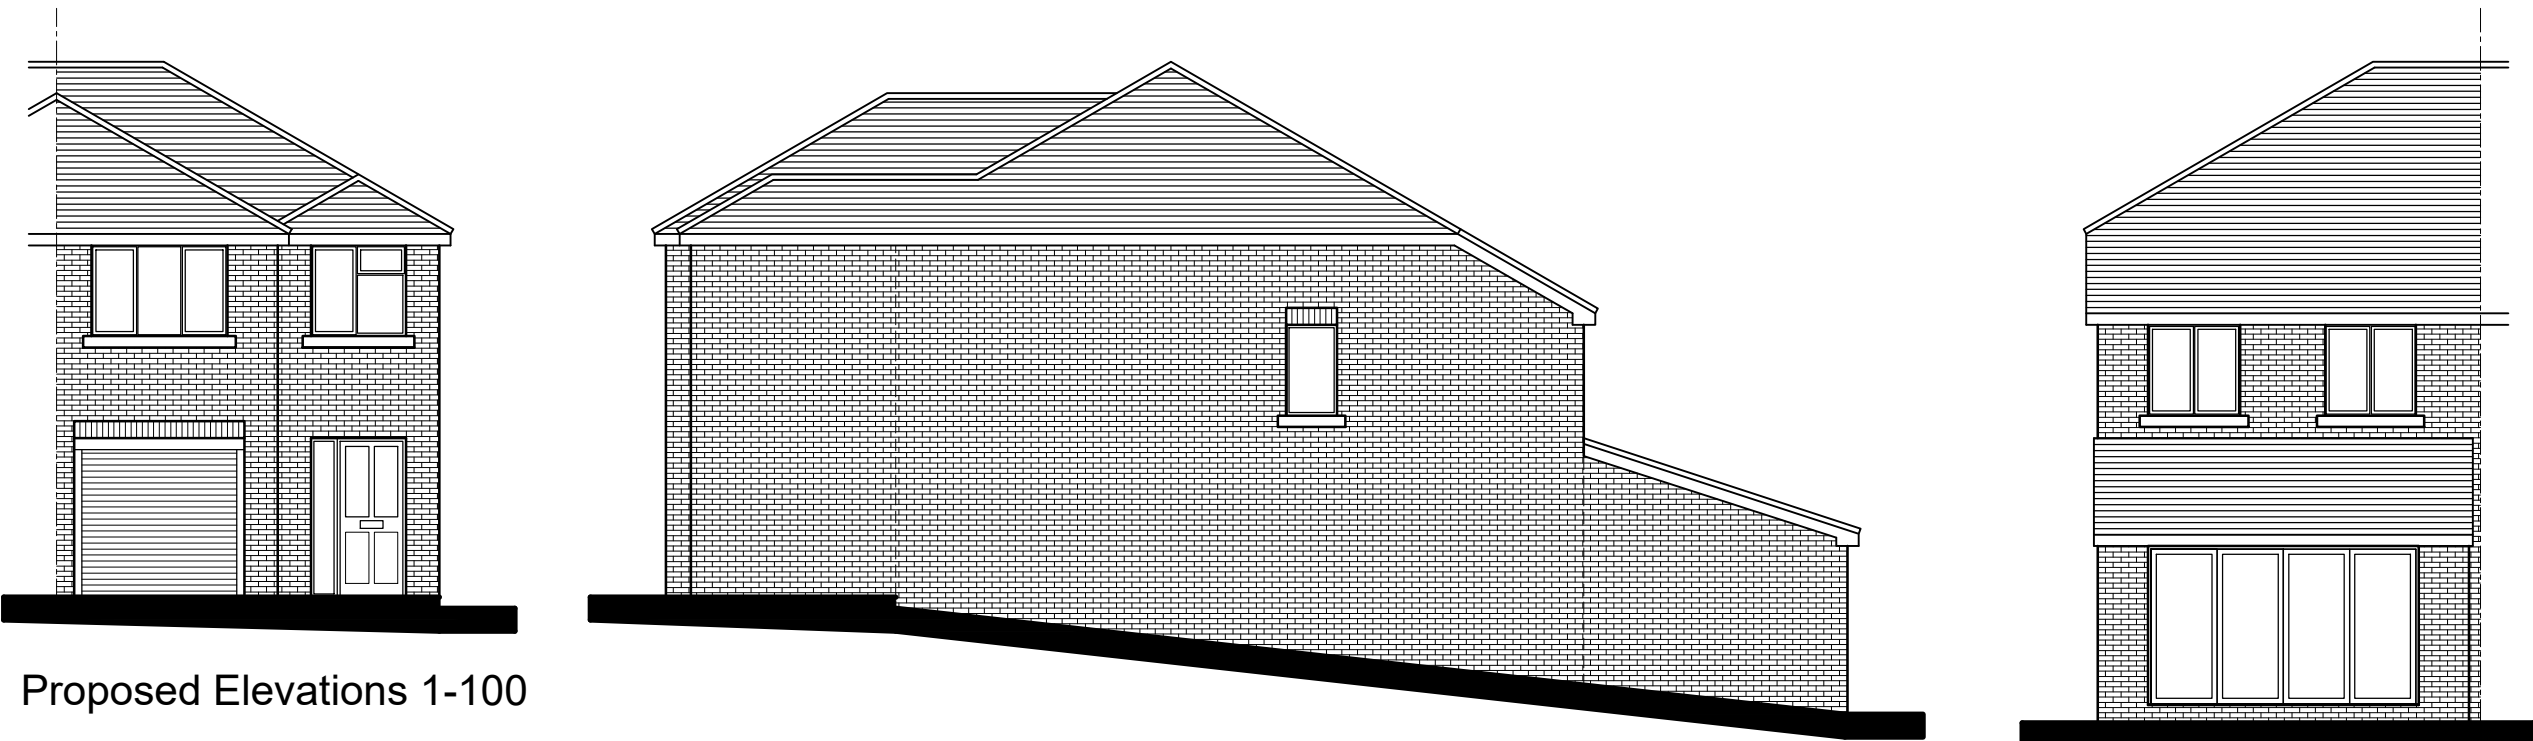


Location Plan 1-1250

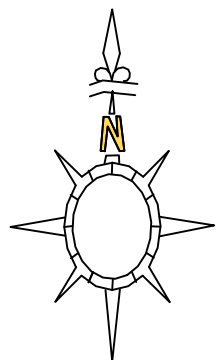


Proposed Elevations 1-100

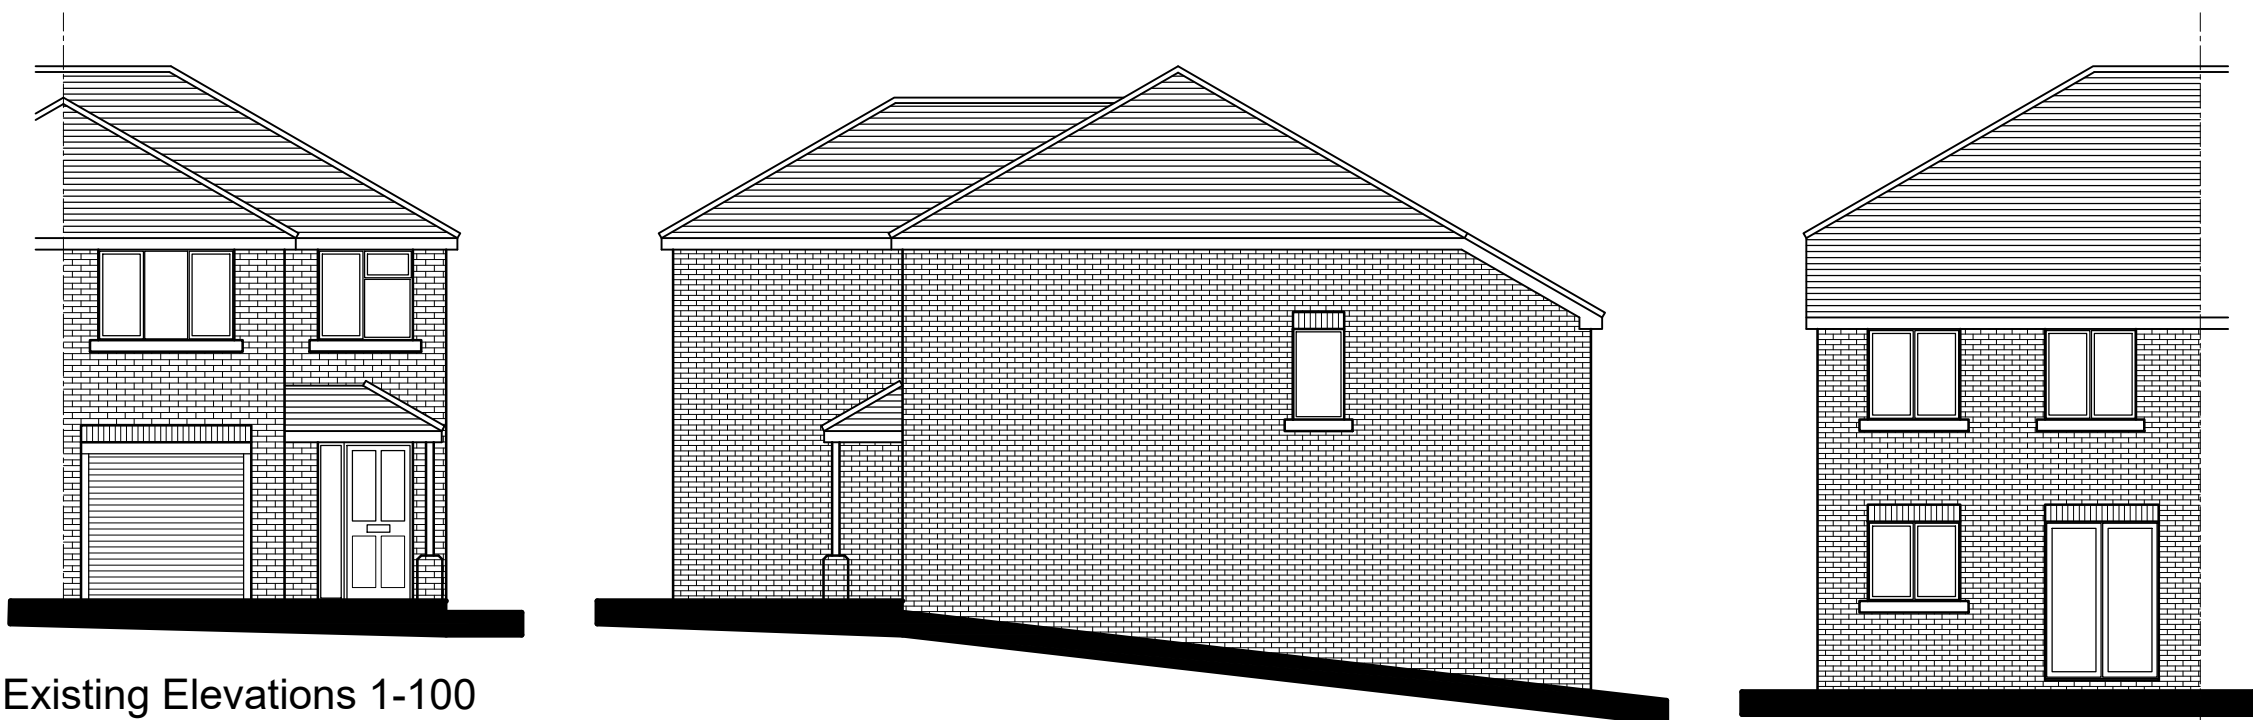


Existing Elevations 1-100

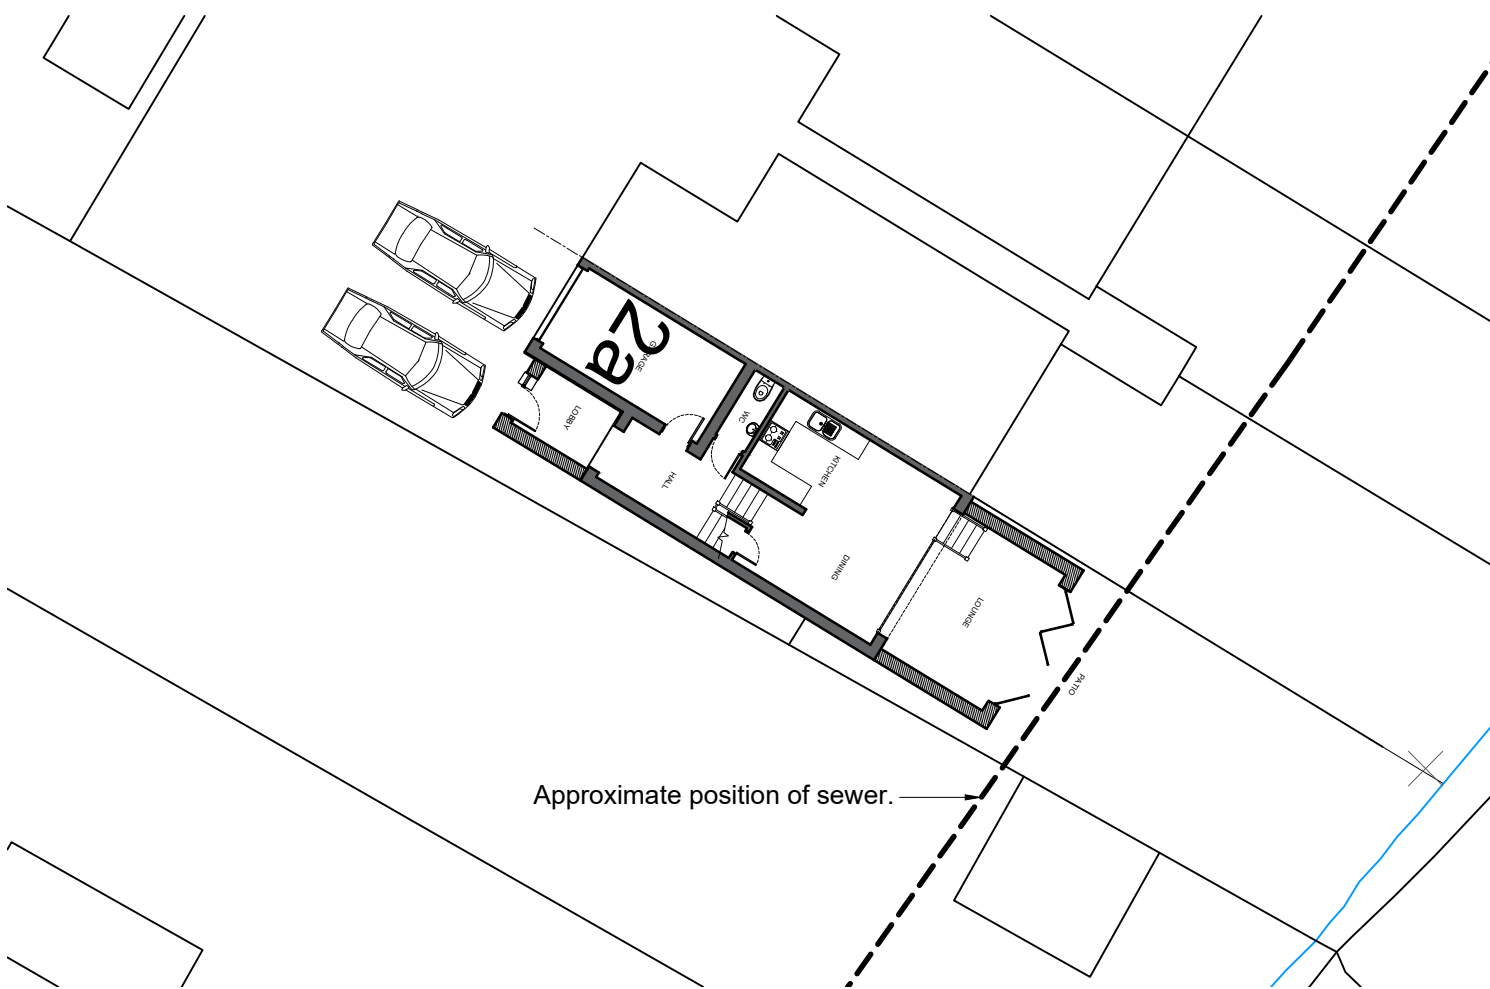


Proposed Site Plan 1-200

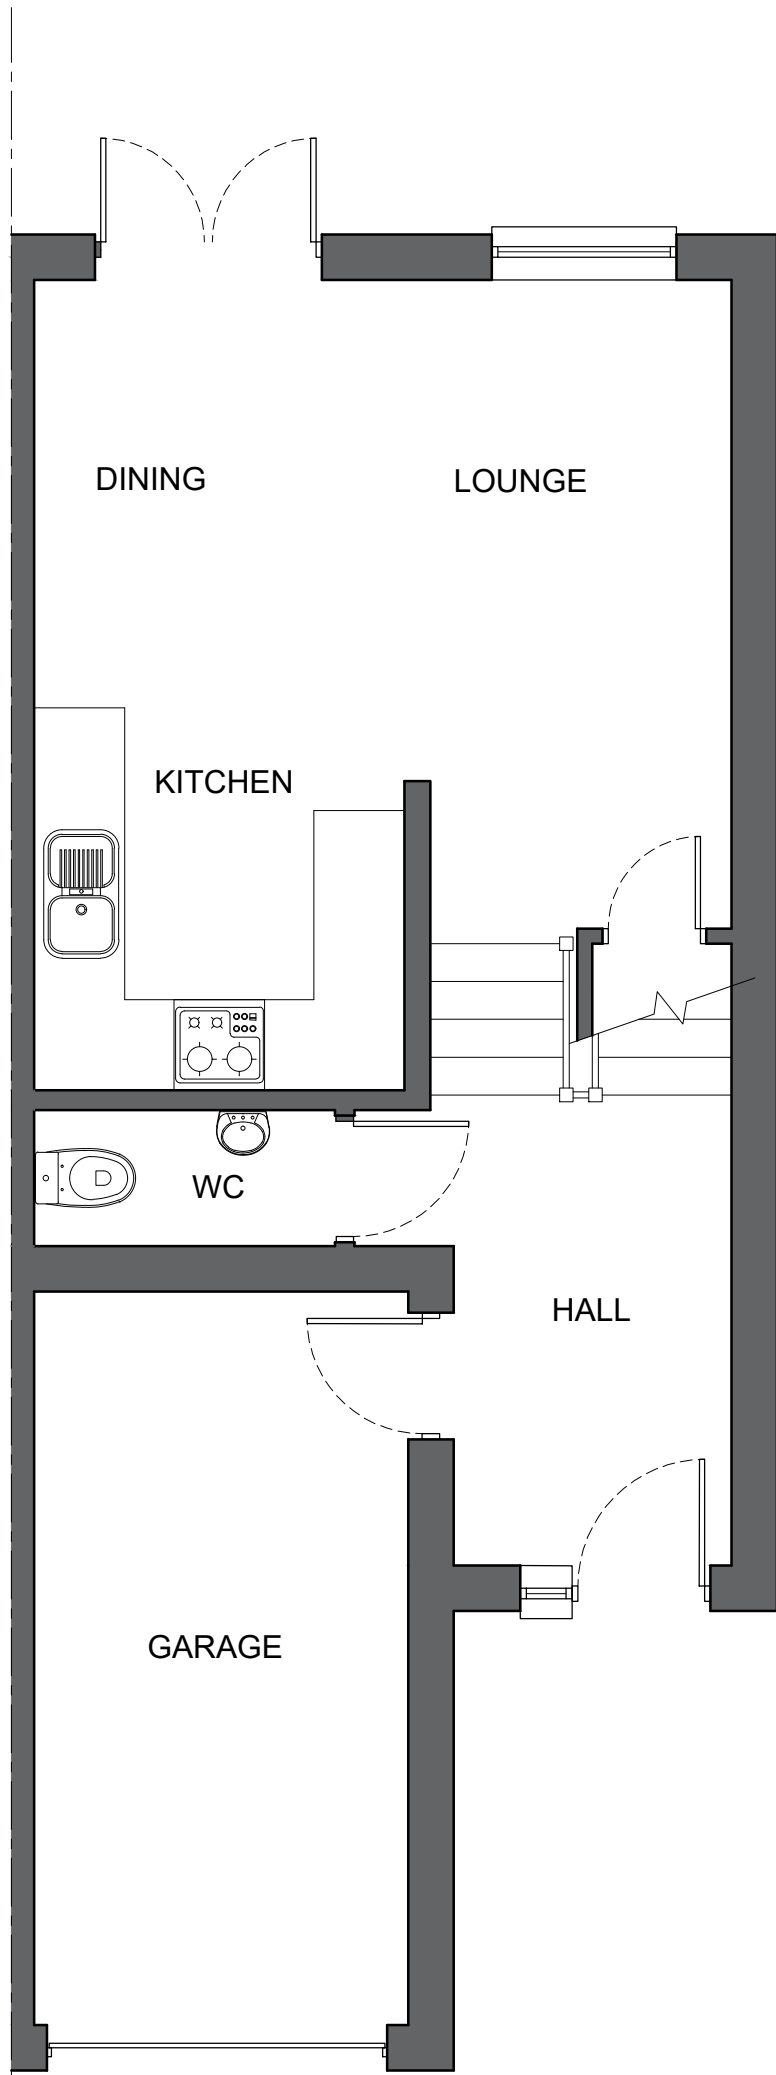


Existing Ground Floor Plan 1-50

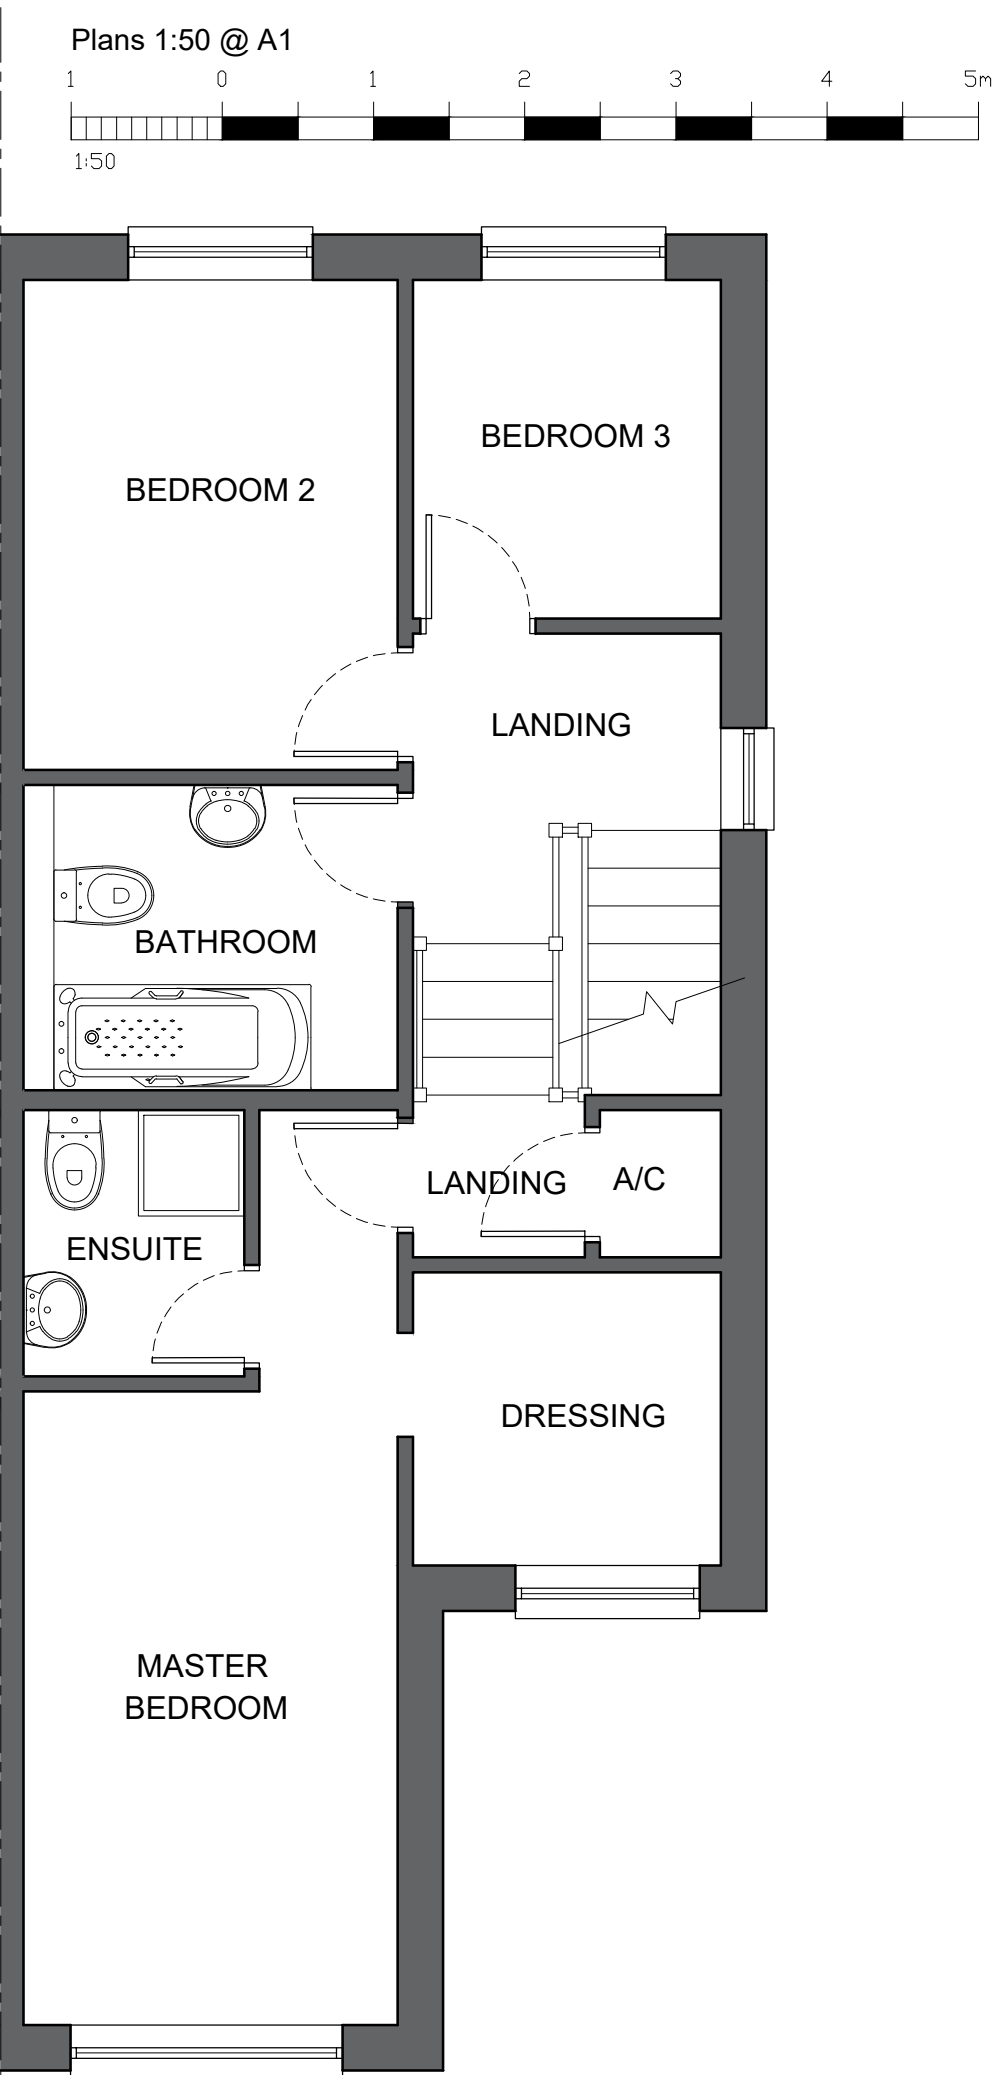

Existing First Floor Plan 1-50

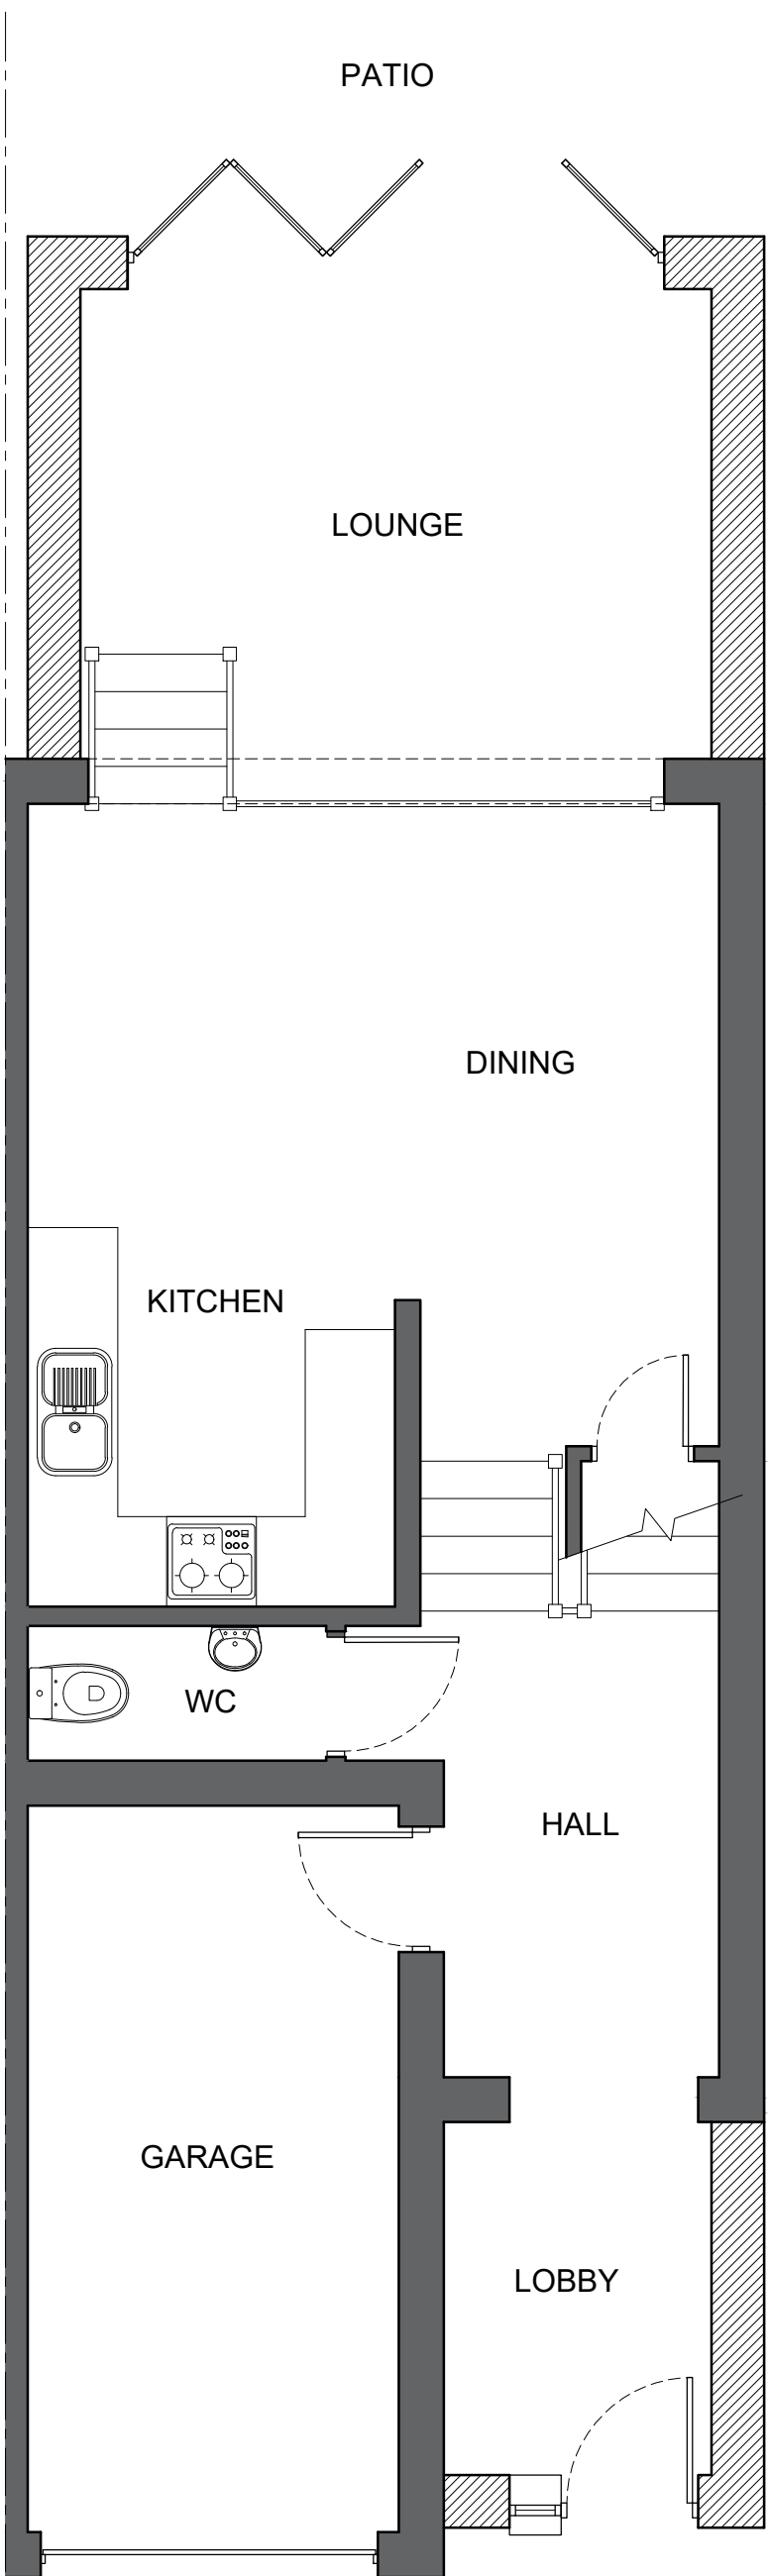

Proposed Ground Floor Plan 1-50

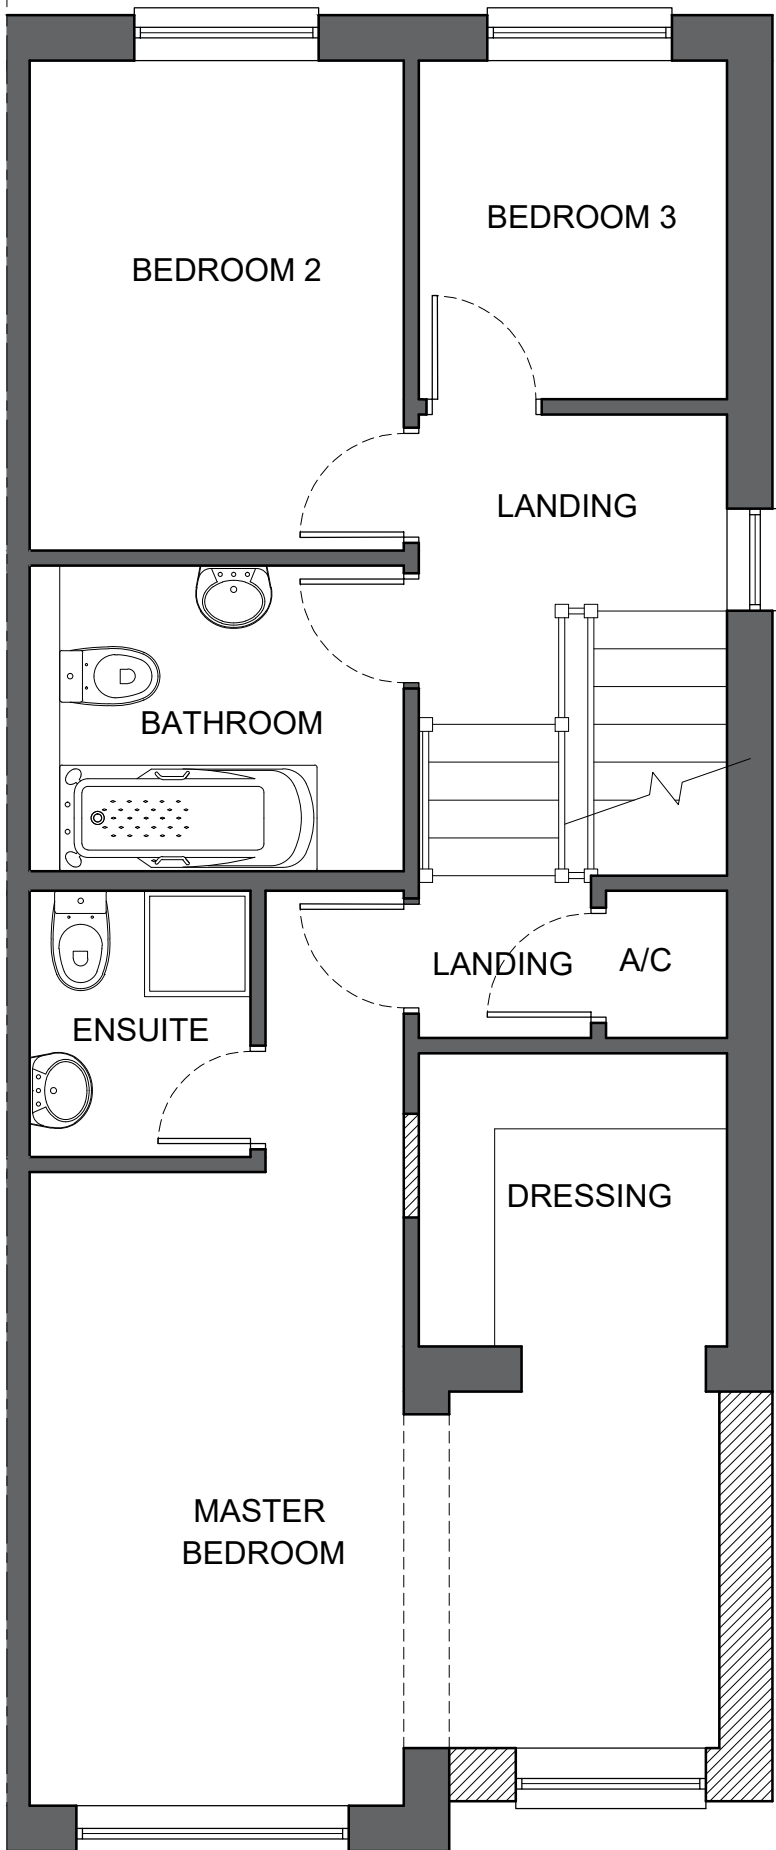

Proposed First Floor Plan 1-50

Rev B - Proposed rear decking removed. 26-10-22
Rev A - Planning requirements added. 20-08-22

This drawing is the copyright of D.M.ADAMS DESIGN,
no copies in whole or part thereof may be taken without prior consent.
D.M.ADAMS DESIGN
1 Chapel Road,
Swanmore,
Southampton,
Hampshire.
SO32 2QA
Tel: 07714 058475 E-mail: dean@dmades.co.uk

Job Title:
**2A Yardley Road,
Hedge End,
Southampton,
SO30 0HQ**

Description:
Proposed Planning

Scale: As shown Date: Aug '22 Drawing: 2AYR-001-R