




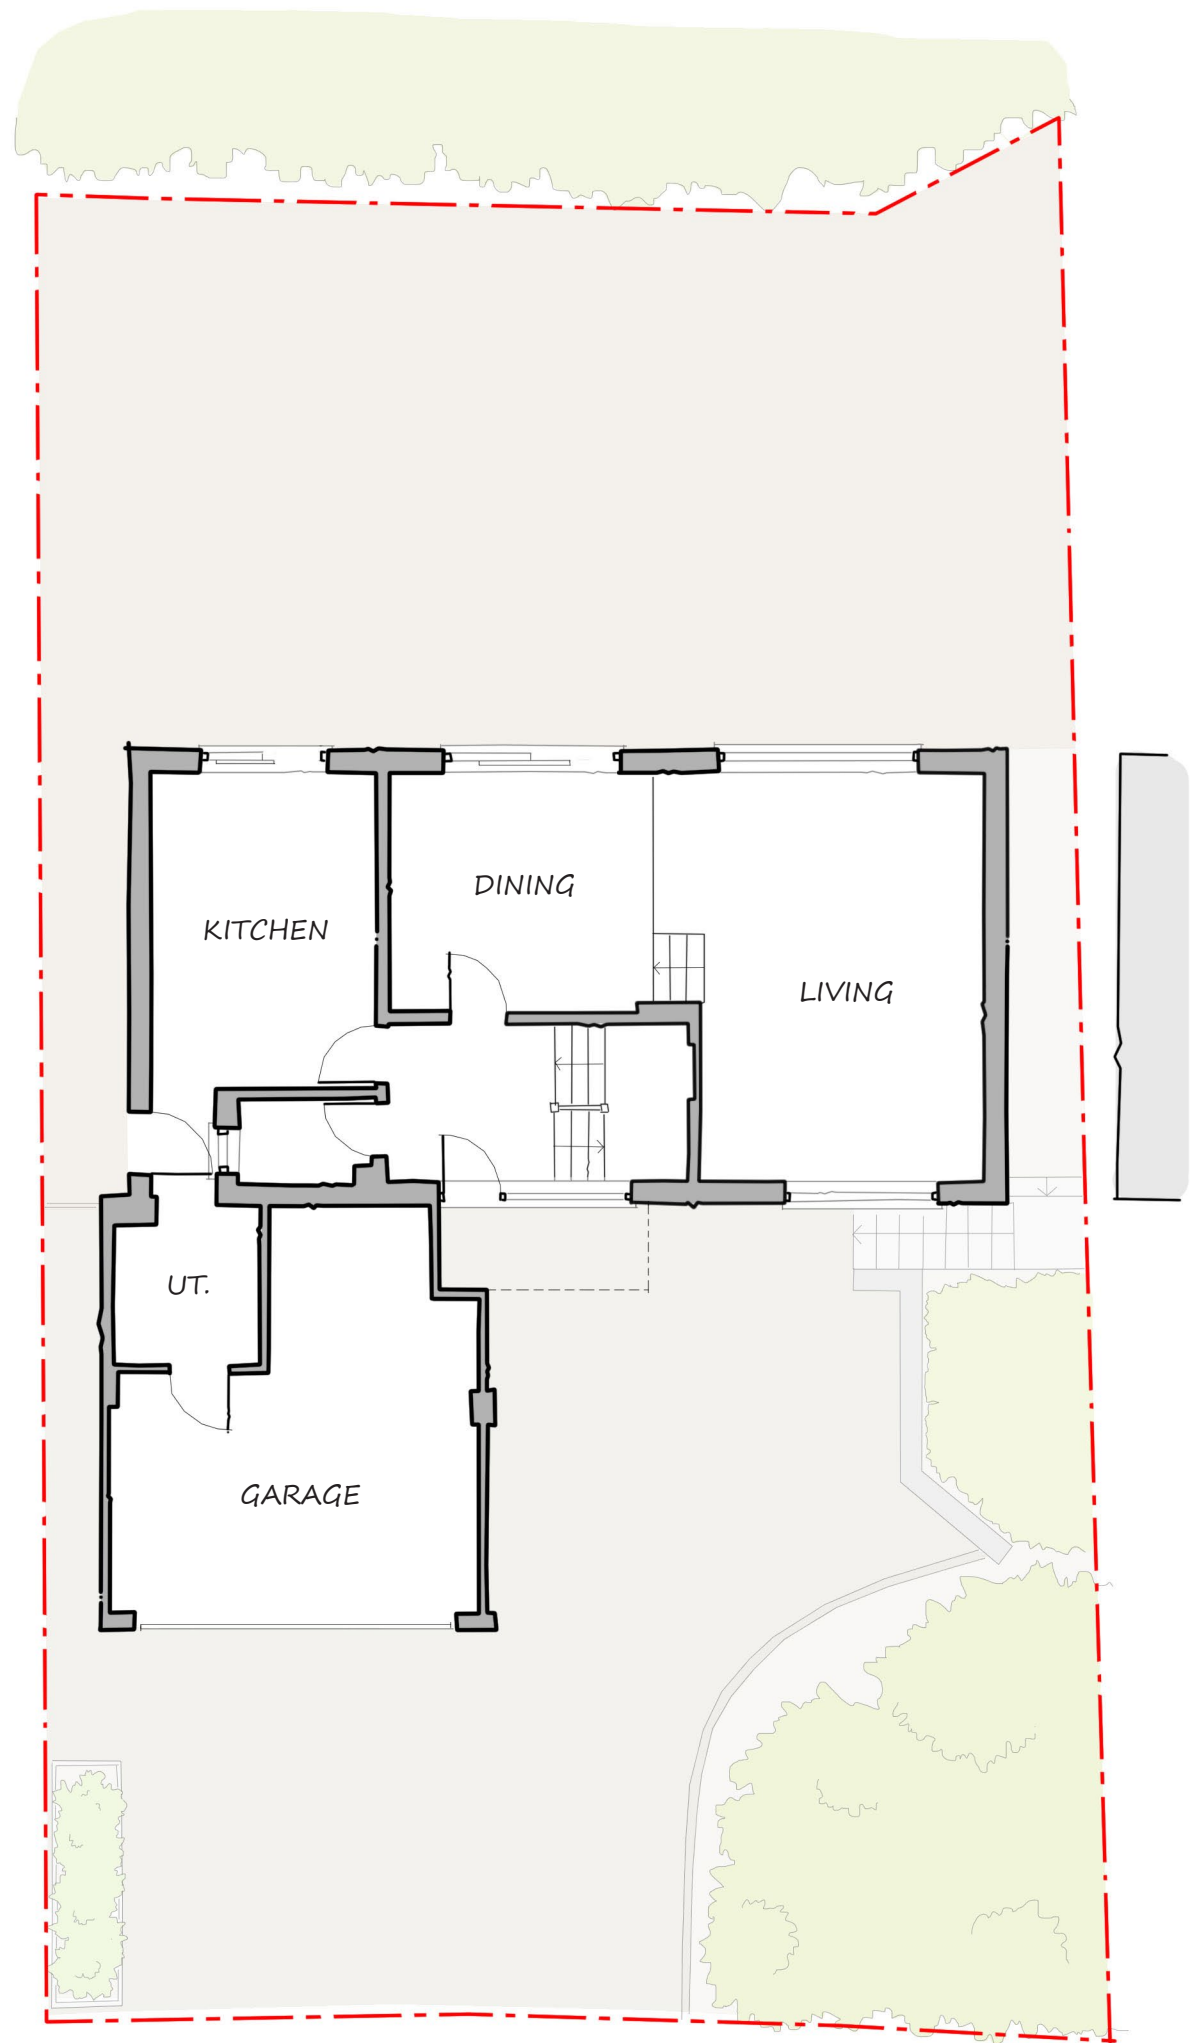


Existing Ground Floor Plan

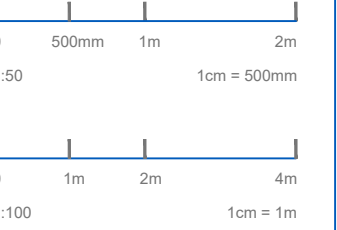


Existing First Floor Plan

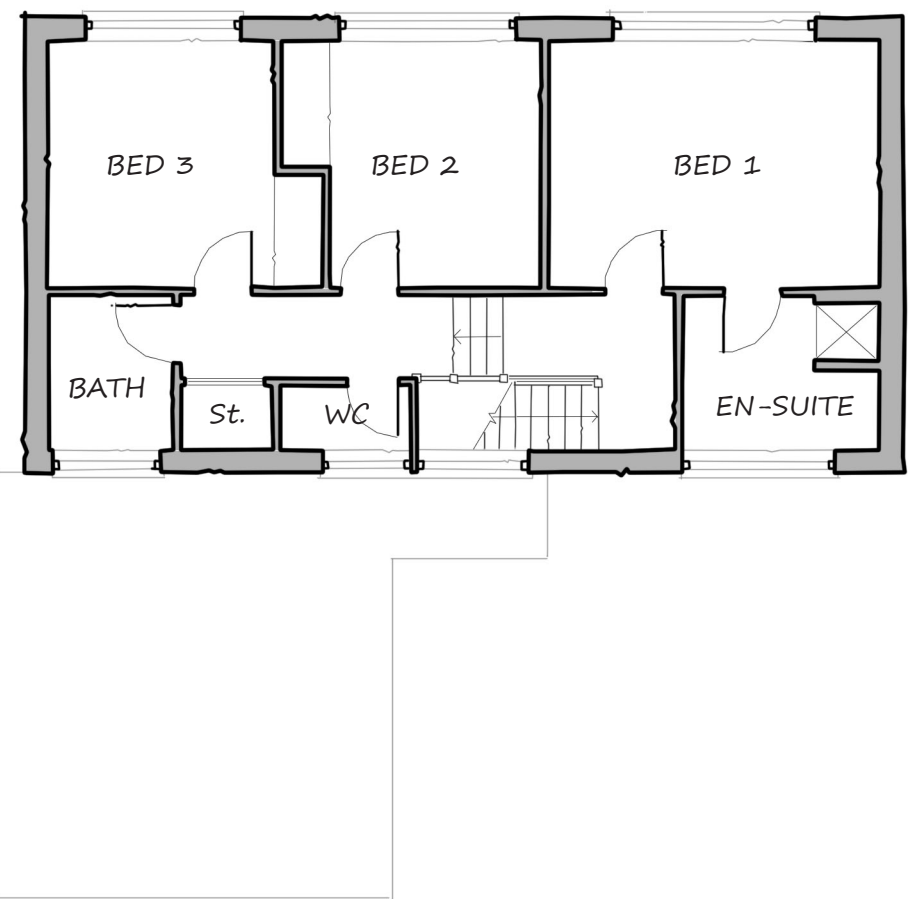


Existing Front Elevation

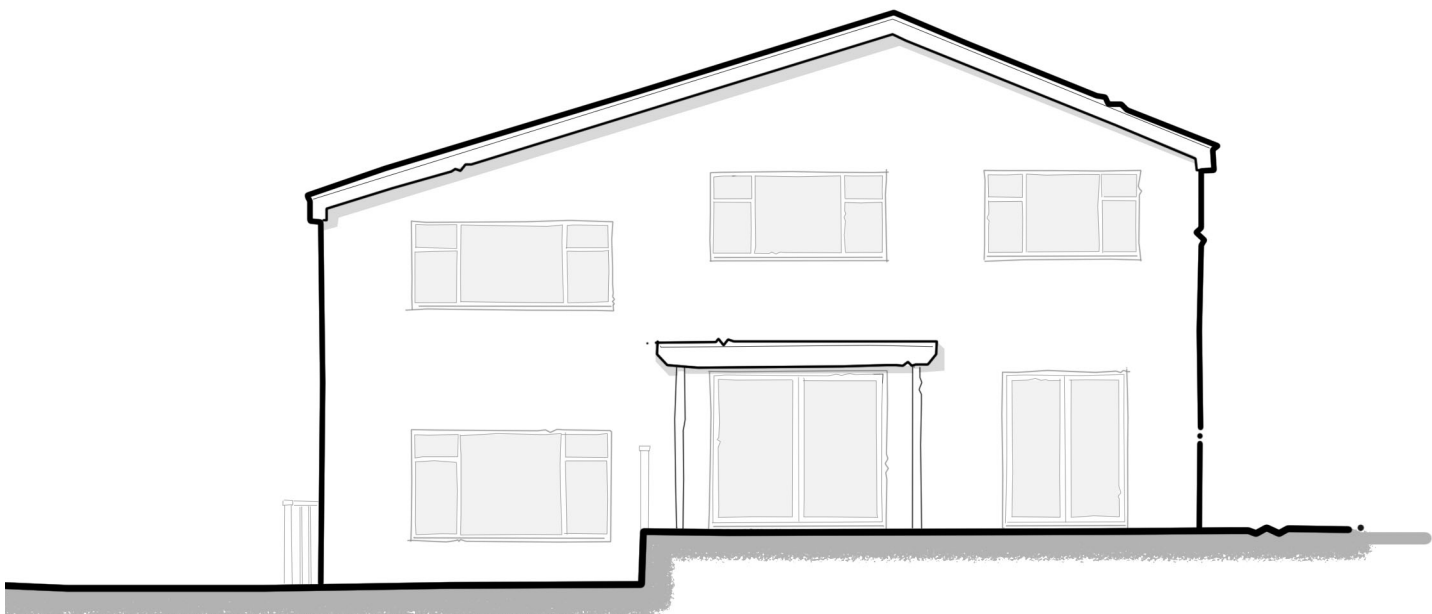

Existing Rear Elevation

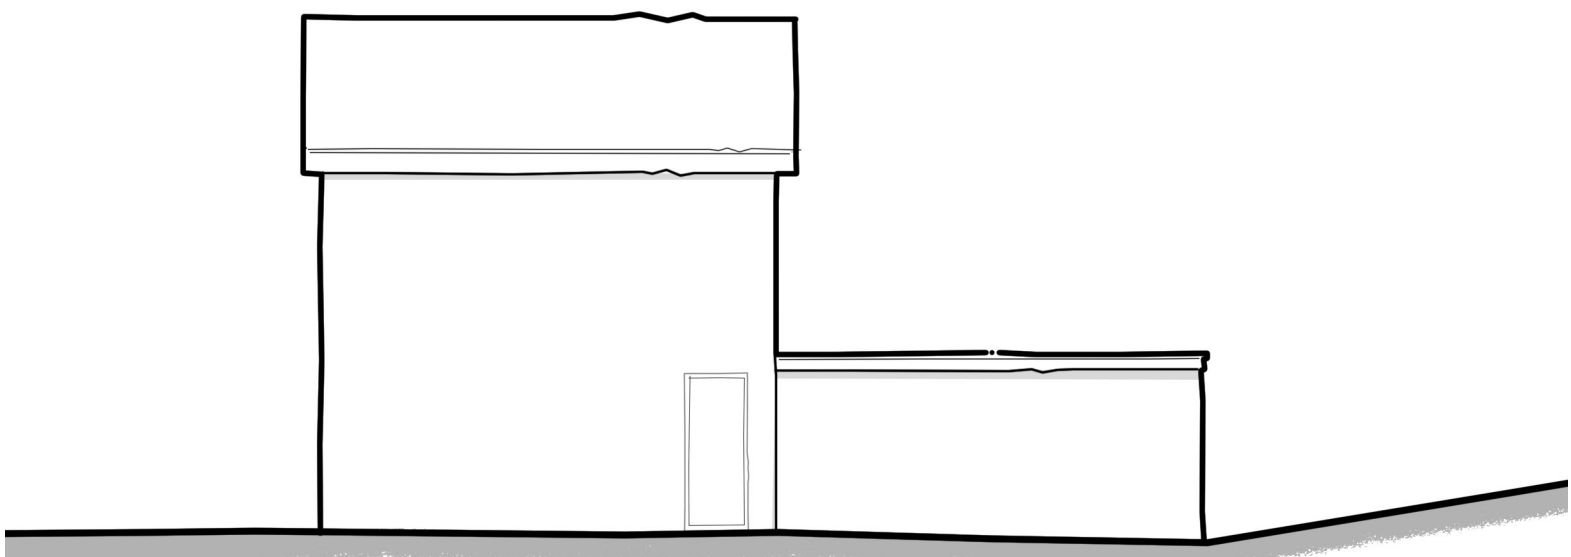

Existing Side Elevation

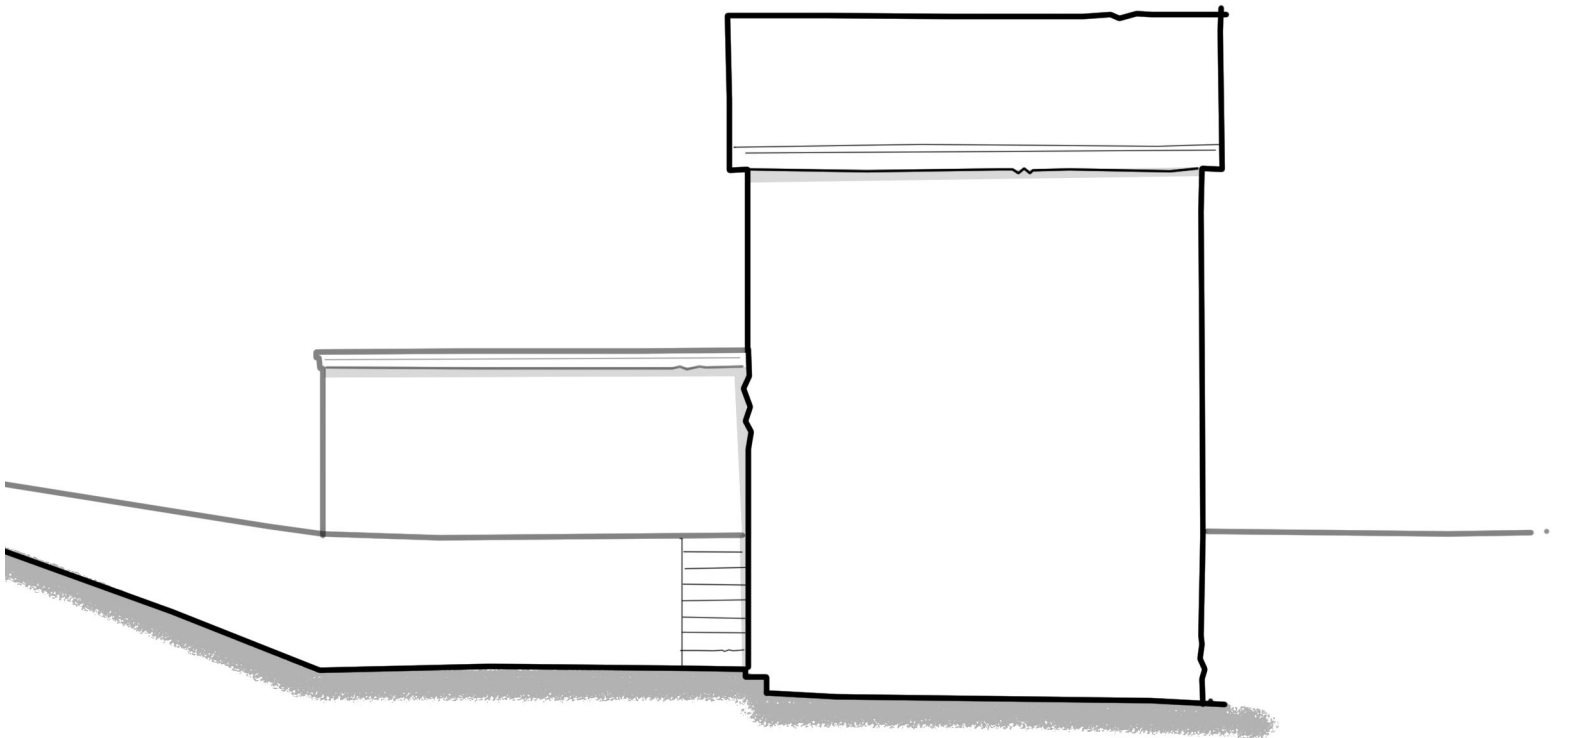

Existing Side Elevation

REVISION	DESCRIPTION	DATE
----------	-------------	------

2 Charnwood Gardens
Chandlers Ford
SO53 5QR

PROJECT

CLIENT Mr & Mrs Cooke

DRAWING EXISTING
PLANS & ELEVATIONS

NO. 1691/E/01

DATE JUNE 2022

SCALE 1:50, 1:100

DRAWN BY MH CHECKED BY LW

b b d

ARCHITECTS

bizzy blue design ltd
riba chartered architects

horsefair arch
the horsefair
romsey
SO51 8EZ

t: 01794 524200
e: enquiries@bizzybluedesign.com